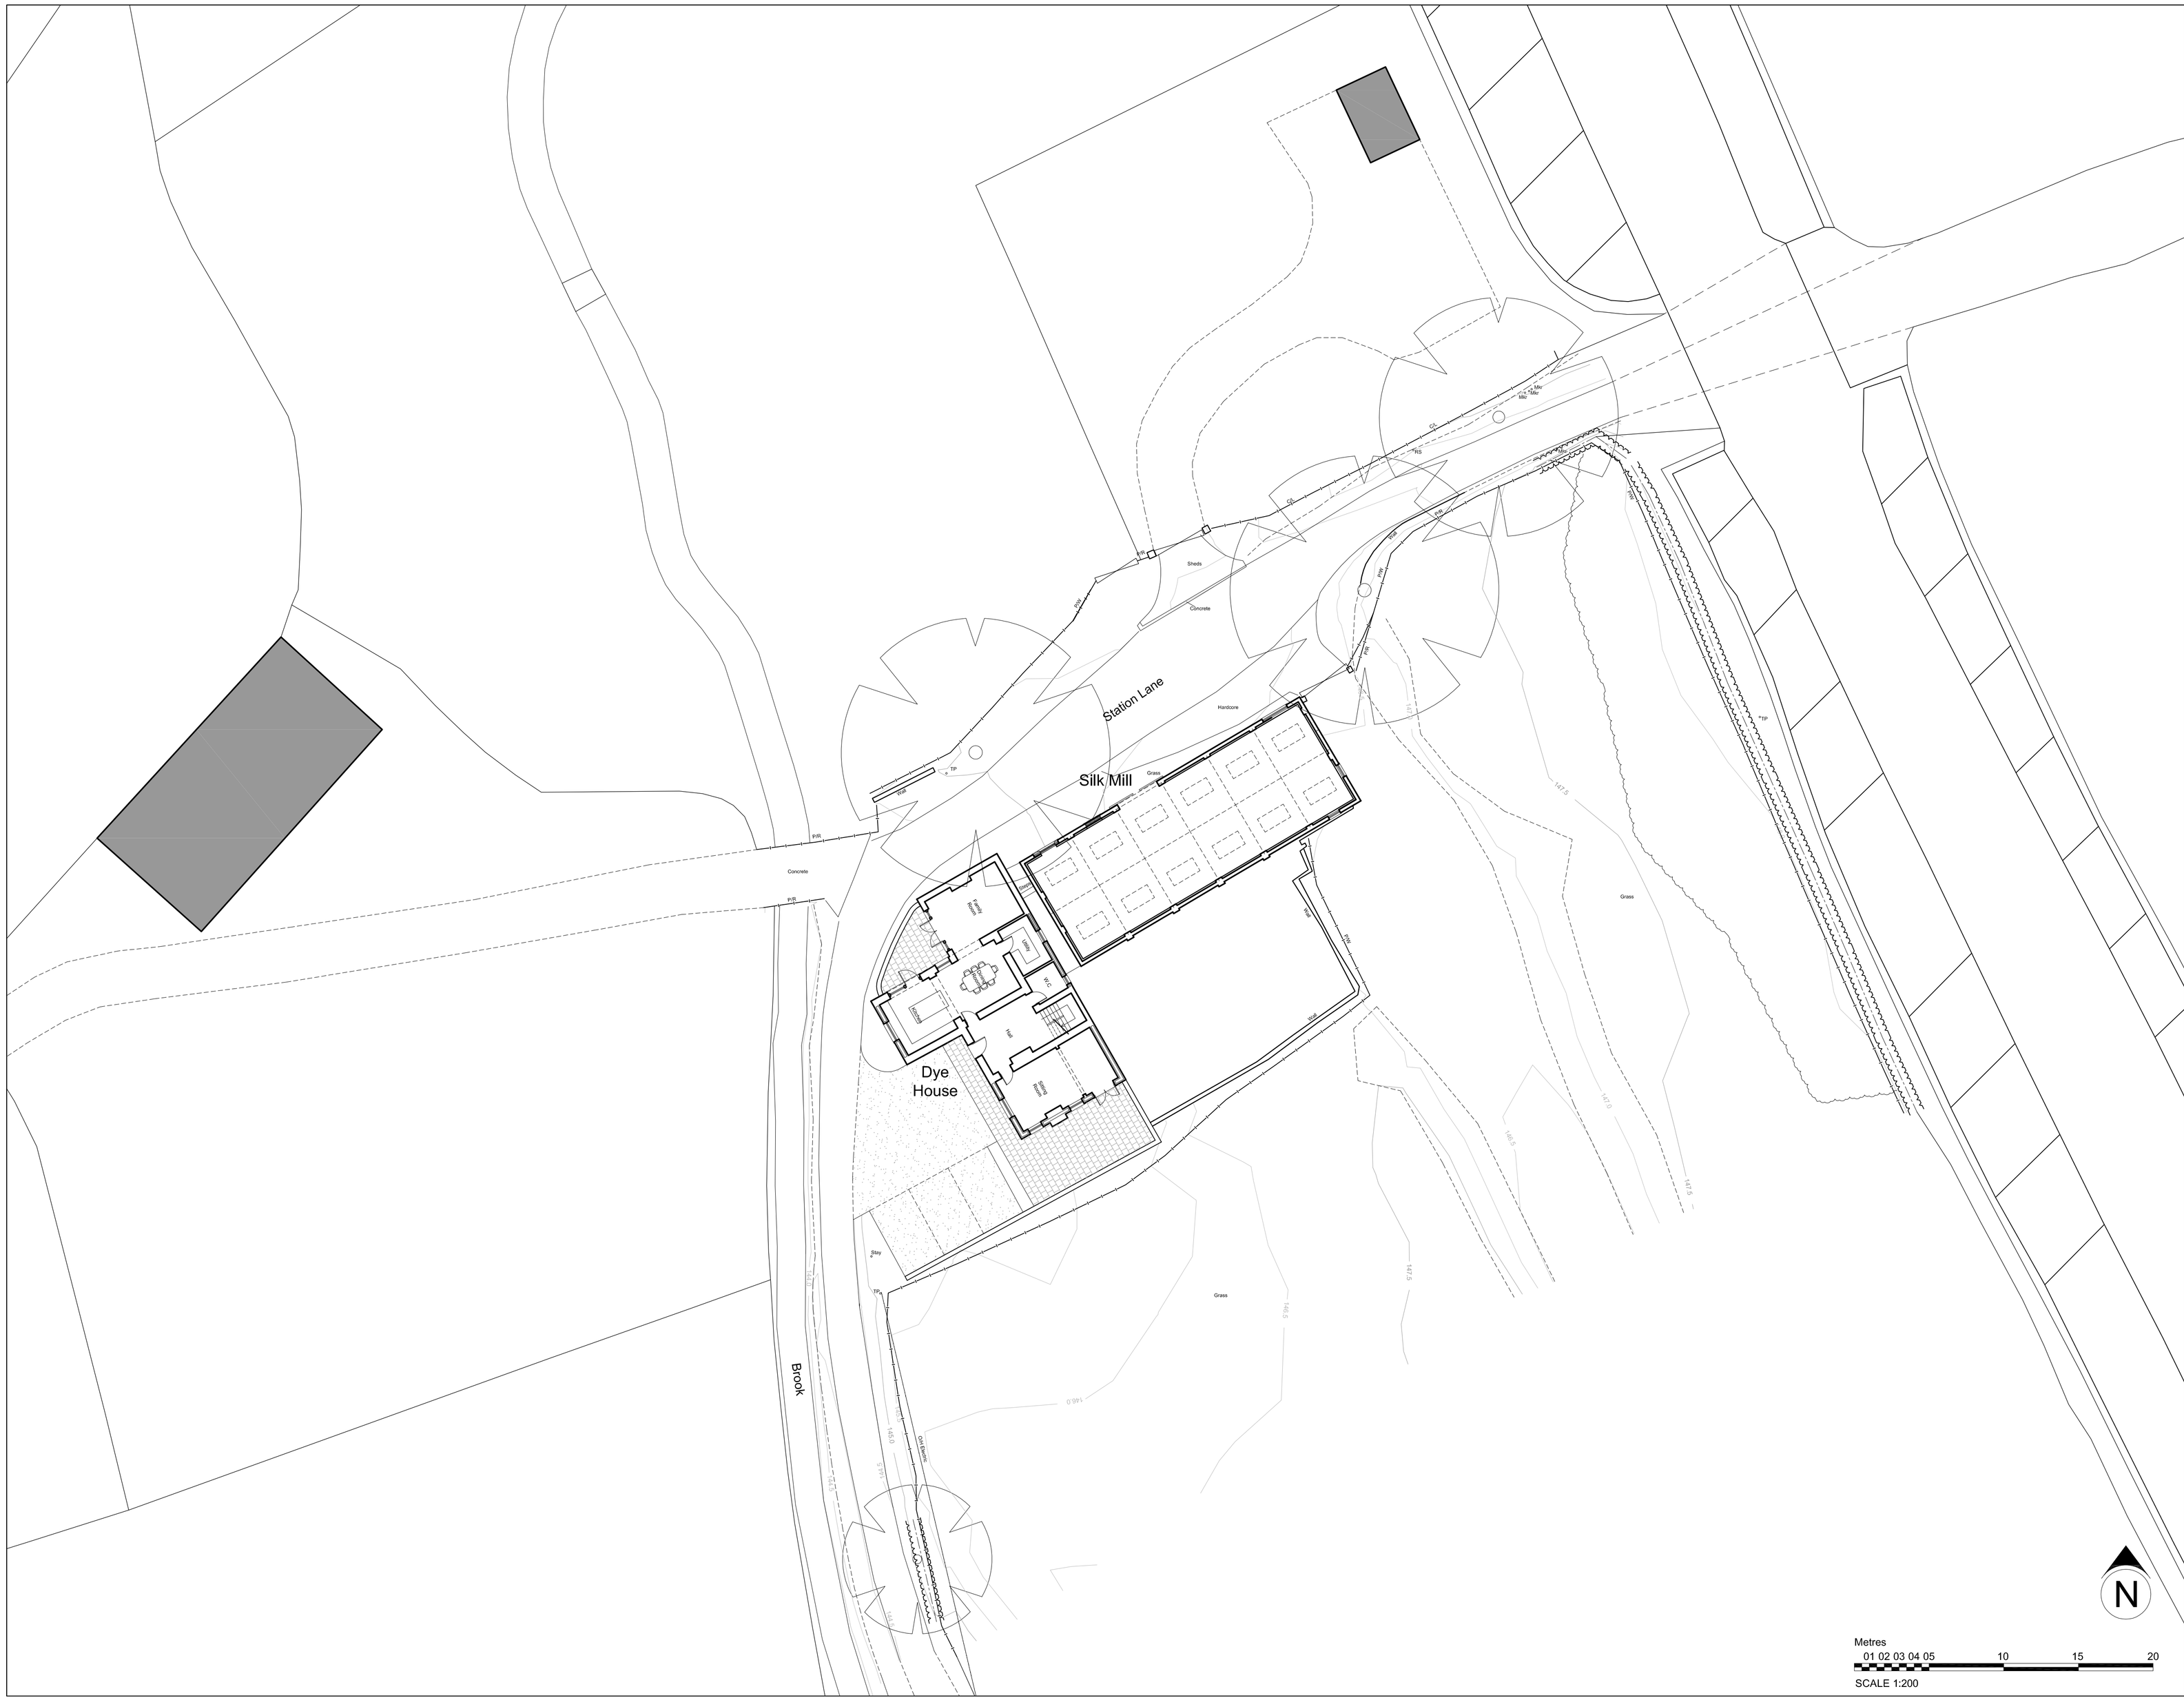
Station Lane
Silk Mill
Dye House
Brook
Concrete
Sheds
Hardcore
Grass
Stay
Family Room
Utility
Lounge
Bedroom
Bedroom
Bedroom