

All heights, sizes and dimensions should be checked on site by the contractor before any work is put in hand.

Figured dimensions should be taken in preference to scaling and any errors or omissions reported to the architect at once

This drawing has been prepared in accordance with the CDM (Construction Design and Management) and all foreseeable design risks to those involved or affected by construction have been avoided wherever possible

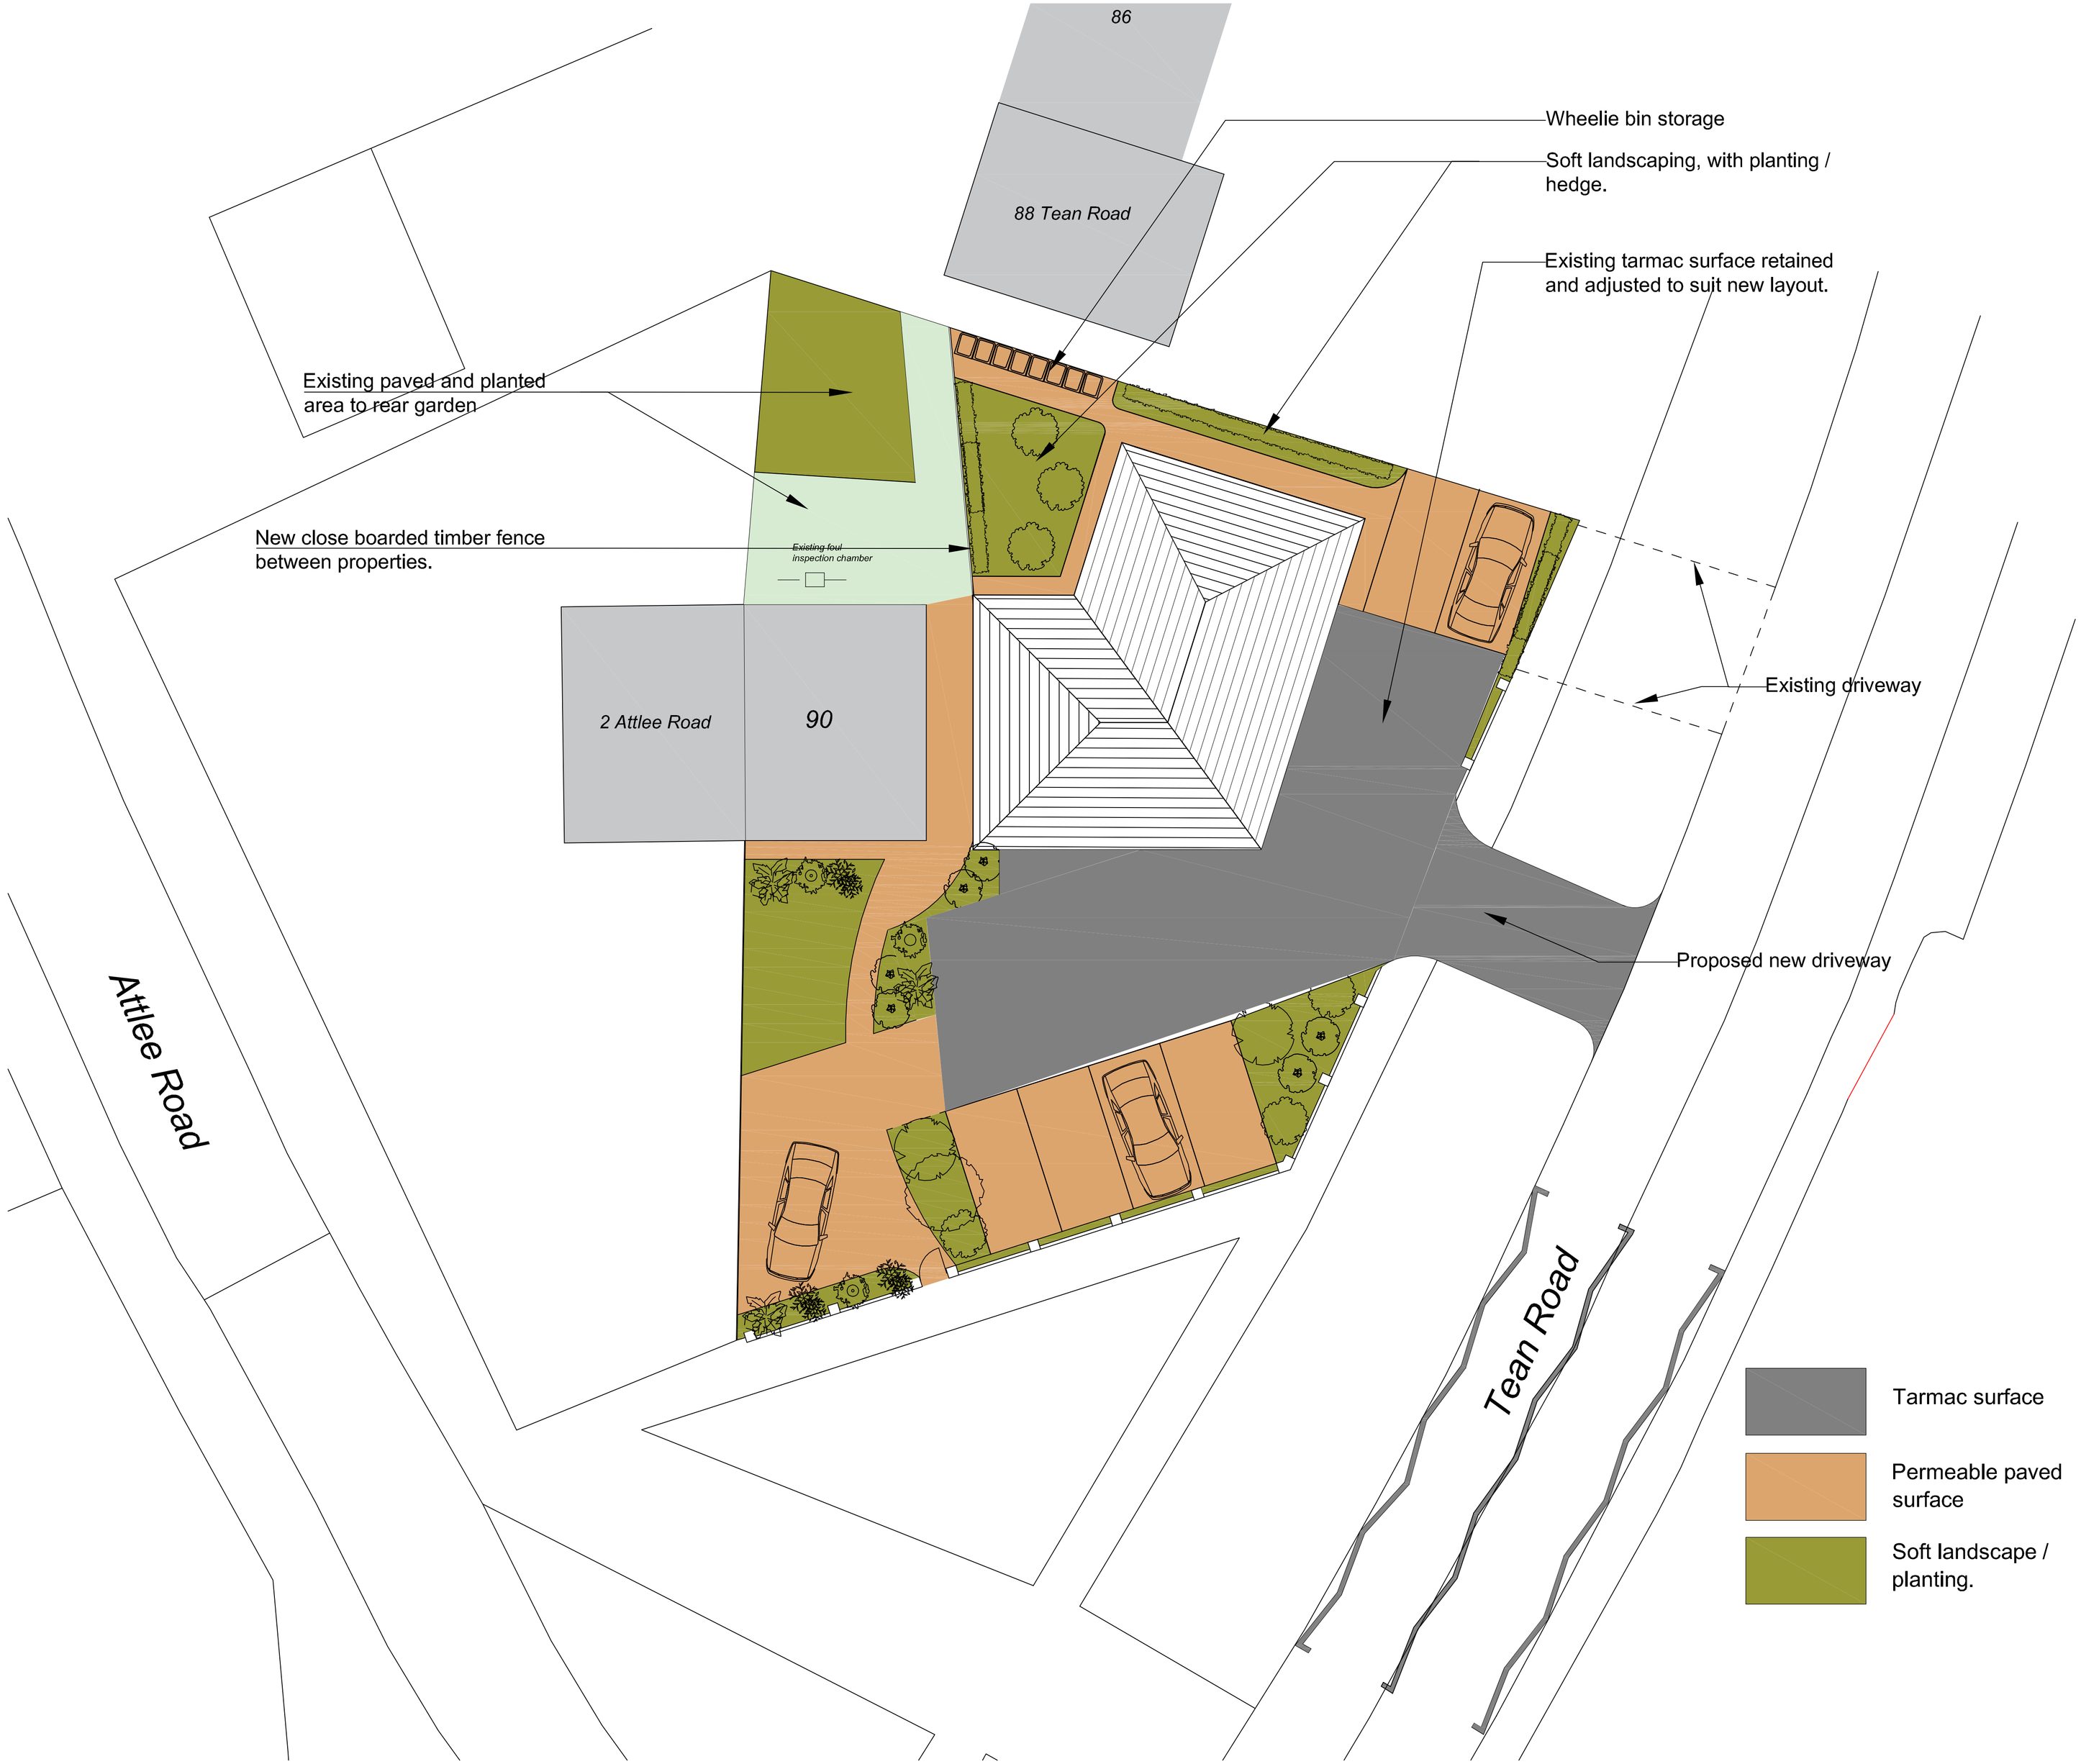

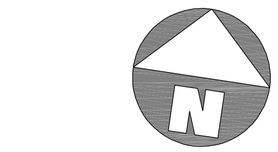

0m 5m 10m

Rev	Date	By	Detail
***			

Drawing status
Planning

Client
Mr & Mrs S Reek

Project/Location
Proposed New Flat Block

90 Tean Road, Cheadle, Staffs
ST10 1LY

SMYTHEMAN ARCHITECTURAL
12 High Street
Tean, Stoke-on-Trent
ST10 4DZ
United Kingdom
T +44 (0)1538 722097
F +44 (0)1538 722185
mail@smytheman.co.uk
www.smytheman.co.uk

Drawing title
Proposed Site Plan

Scale(s)	Date	Drawn	Checked
1:100 @ A1 1:200 @ A3	Sept 2016	crc	-

Drawing number	Revision
3001-07	