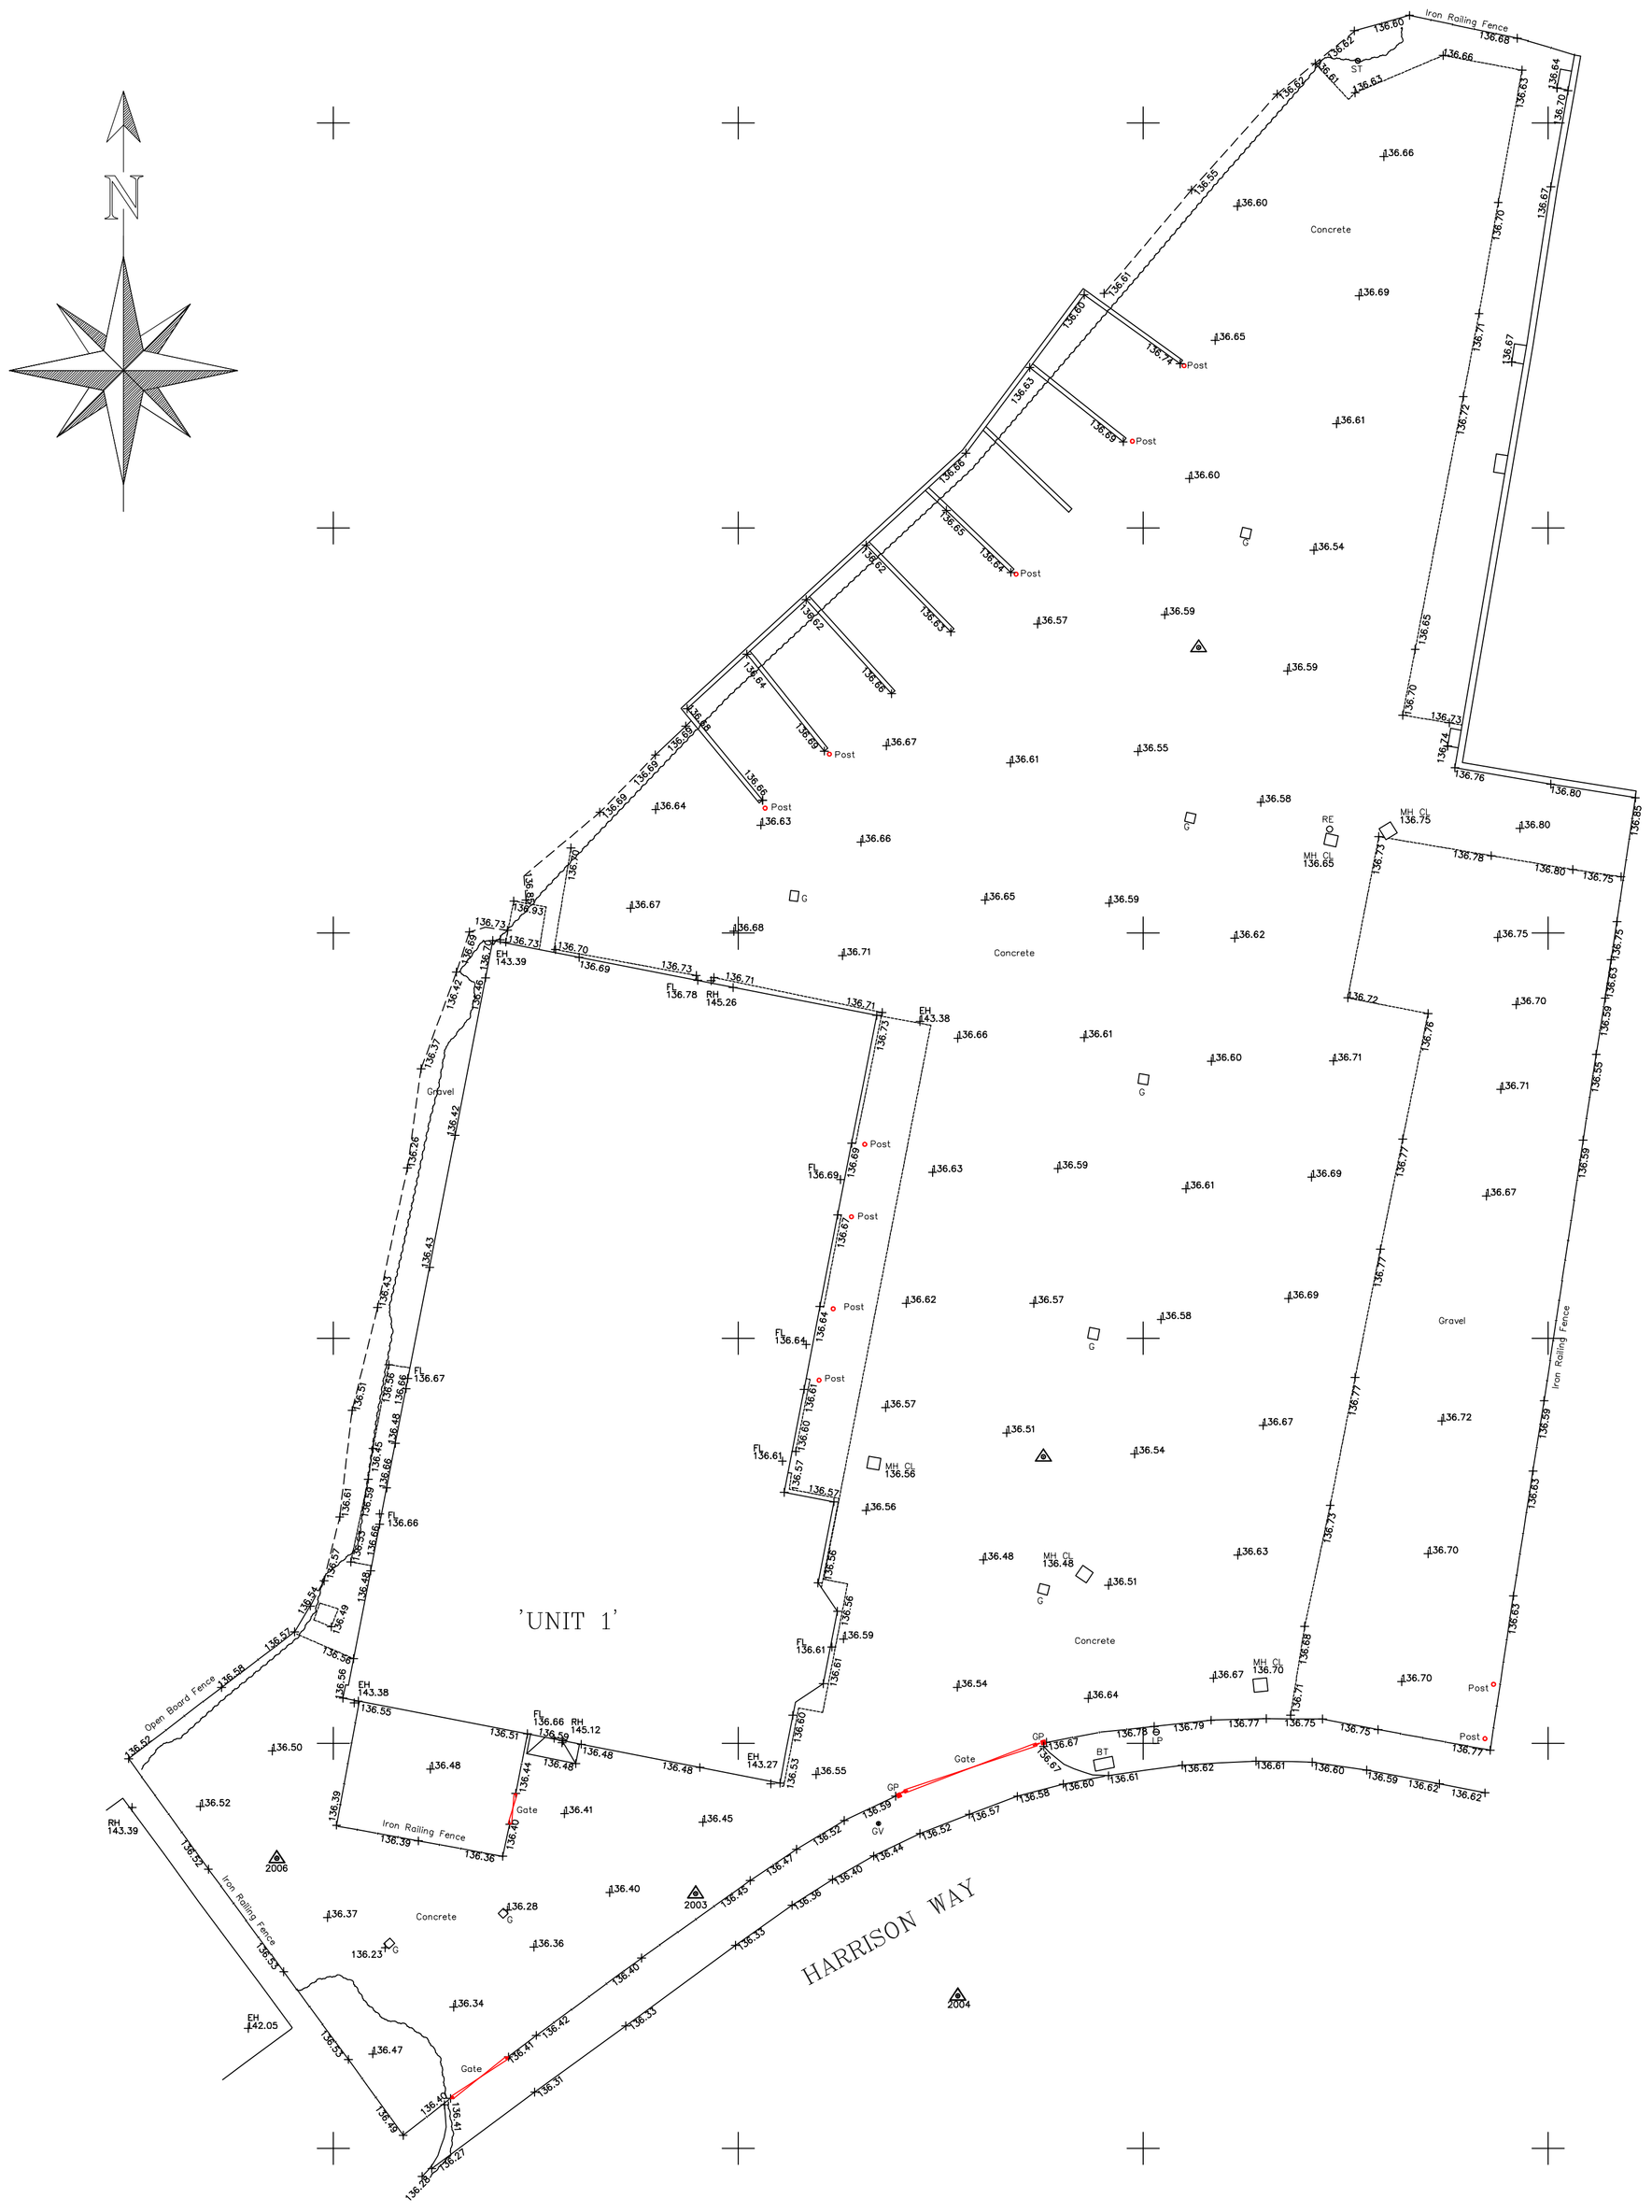

SURVEY CONTROL STATIONS			
STN	EASTING	NORTHING	HEIGHT
2001	397902.737	352554.098	136.559
2002	397895.071	352514.148	136.495
2003	397877.895	352492.576	136.429
2004	397890.847	352487.533	136.495
2005	397869.575	352472.154	136.421
2006	397857.214	352494.323	136.433

LEGEND

CONTROL STATIONS
MANHOLE — MH CL 31.20
BUSH
TREE
DROP KERB
EMBANKMENT — TOP BANK / BOTTOM BANK
OVERHEAD ELECTRICITY LINE
OVERHEAD TELEPHONE LINE
FOOTPATH
FENCE
HEDGE
FOLIAGE
DITCH
VERGE
EXISTING BUILDING
MAIN CONTOUR — 50.00
CONTOUR — 49.50
SW SEWER
FW SEWER

AV	Air Valve
BH	Borehole
BD	Bollard
BM	Bench Mark
BS	Bus Stop
BT	BT Inspection Chamber
BL	Bed Level
CATV	Cable TV Cover
CL	Cover Level
C/L	Chain Link Fence
CP	Catch Pit
CPS	Concrete Paving Slab
ECB	Electricity Control Box
EH	Building Eaves Level
ER	Earthing Rod
FB	Flower Bed
FH	Fire Hydrant
FL	Floor Level
GH	Greenhouse
GP	Gate Post
GR	Grate
GV	Gas Valve
G	Gully
IC	Inspection Chamber
IL	Invert Level
KO	Kerb Outlet
JB	Junction Box
LP	Lamp Post
MH	Man Hole
MK	Marker Post
MS	Mile Stone Marker
NP	Street Name Plate
O/H	Overhead
P	Post
PB	Post Box
PI	Pipe
PM	Parking Meter
P/R	Post & Rail Fence
P/W	Post & Wire Fence
P'L	Electricity Pylon
RE	Rodding Eye
RH	Building Ridge Level
RSJ	Reinforced Steel Joist
R/W	Retaining Wall
RWP	Rainwater Pipe
SC	Stop Cock
SL	Soffit Level
SP	Sign Post
ST	Stop Tap
SV	Stop Valve
SY	Stay Wire
TC	Tactile Crossing
TCB	Telephone Call Box
TH	Trial Hole
TL	Threshold Level
TOW	Top of Wall Level
TP	Telegraph Pole
UFL	Upper Floor Level
WM	Water Meter
WL	Water Level
VH	Building Valley Level

Disclaimer

Man Entry to sewers has not been undertaken. Depths, Pipesizes etc are measured from the ground. All sewers and inverts to be checked prior to any works commencing on site. Geomatic Surveys Limited are not responsible for manholes, services, information not surveyed which may have an impact on site development.
Boundaries shown are physical and may not represent legally conveyed ownership

REV	DATE	DESCRIPTION	BY	APP.

Sheet Layout

Sheet 1

Survey Information

The Survey is related to Ordnance Survey National Grid and Datum, using GPS. A central location for OSNG Grid is Survey Station '2002'. The Scale Factor is 1.0000000.

Geomatic Surveys Ltd

LAND SURVEYORS AND CONSULTING ENGINEERS
Bank House, The paddock
Wilmslow Road
Handforth
Cheshire
SK9 3HQ
Tel/Fax:- 01625 521405
Email: info@geomaticsurveys.co.uk
Web: www.geomaticsurveys.co.uk

Client

CHARLES TAYLOR TRADING

Project Title

UNIT 1
HARRISON WAY
CHEDDLETON

Drawing Title

TOPOGRAPHICAL SURVEY

Drawn	Checked	Surveyed Date
MRW	IRH	08/09/2016
Date	**Scale**	**Sheet No.**
12/09/2016	1:200 @ A1	SHEET 1 OF 1
Drg. No.		**Rev**
01720/01		

Copyright © Geomatic Surveys Limited 2016