Ordnance Survey © Crown copyright 2016 All rights reserved. Licence number 100051789

Copyright of this drawing is vested in the Architect and it must not be copied or reproduced without consent. Figured dimensions only are to be taken from this drawing. All contractors must visit the site and be responsible for taking and checking all dimensions relative to their work. Hewitt&Carr Architects Ltd are to be advised of any variation between drawings and site conditions.
DO NOT SCALE OFF THIS DRAWING.....IF IN DOUBT ASK

Rev.	Drawn	Comments	Date

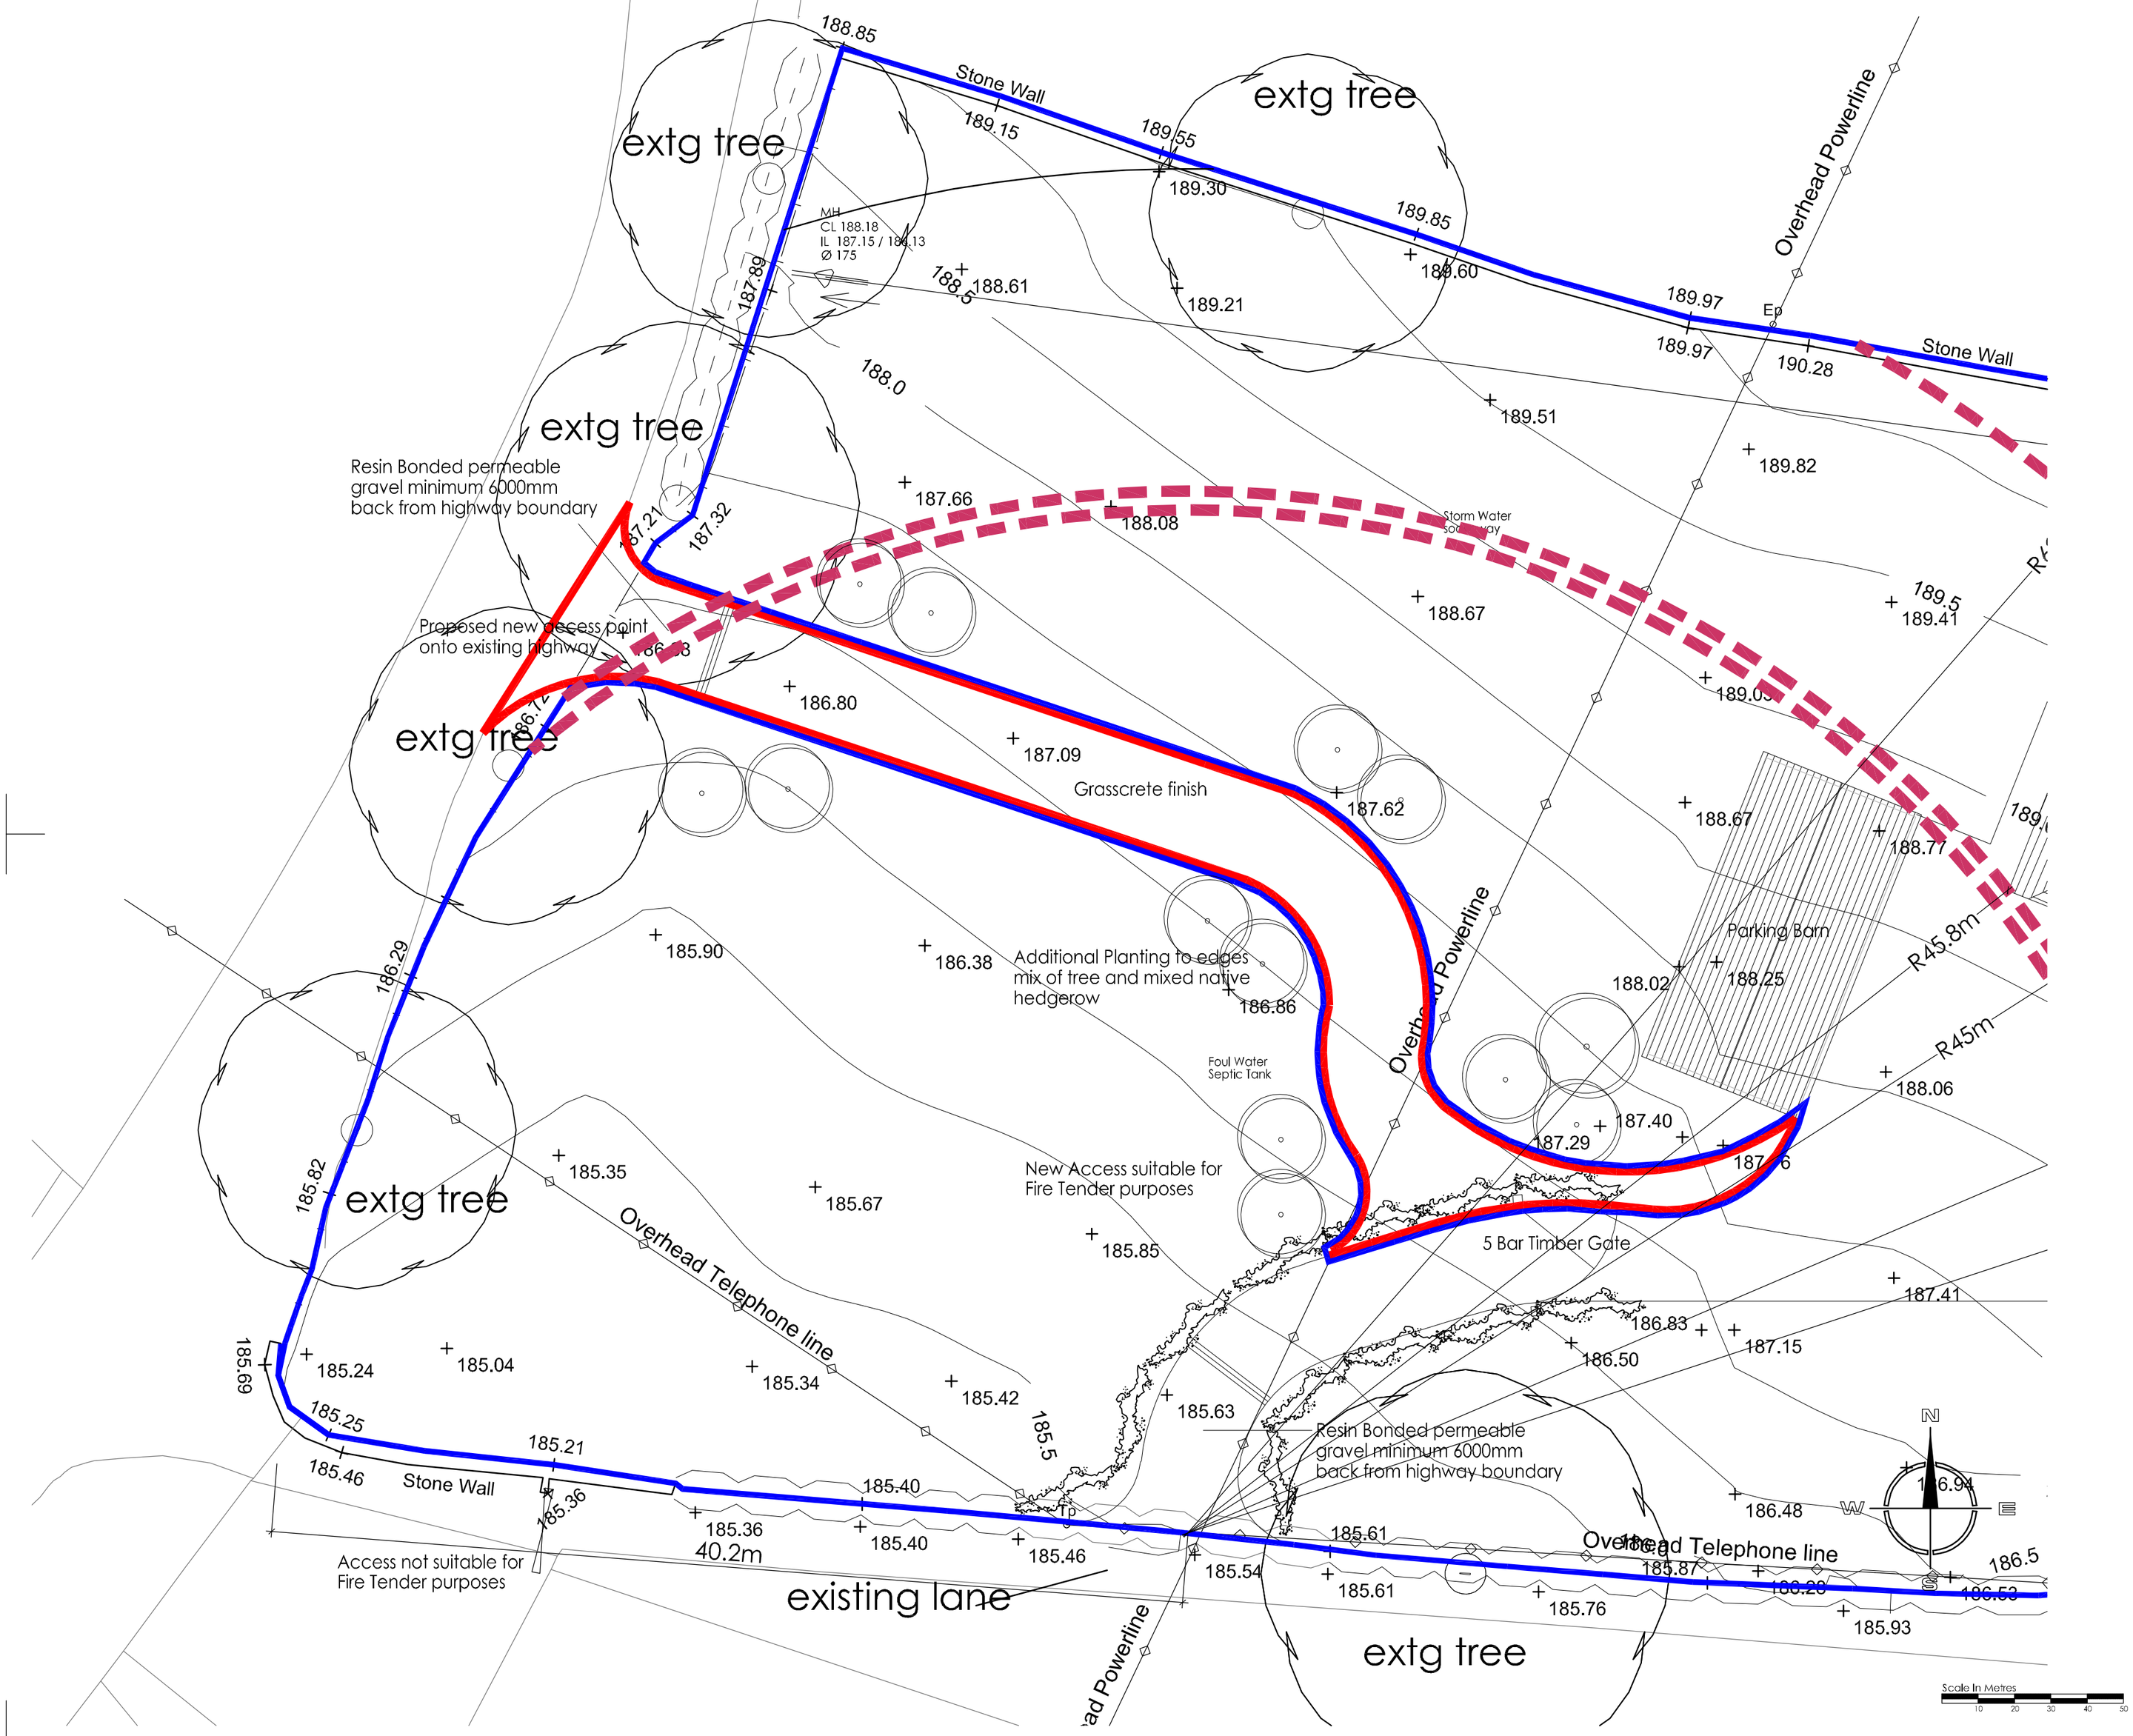

Hewitt&Carr Architects
A: The Studio | 7A High Street | Cheadle | Staffordshire | ST10 1AA
T: 07803 256299 | 07971 396376
E: enquiries@hcarchitects.co.uk
W: www.hcarchitects.co.uk

Client
Nationwide Silo Access

Project
Pole Barn and New Vehicular Access
Land Off Ross Road, Whiston

Title
Proposed Site Plan

Status
Planning

Date APR 2016 Drawn NJH

Scale @A2 1:200 Checked

Project No 00484 Drawing No. AL(0)02 Rev B

PLANNING

File Ref: H:\