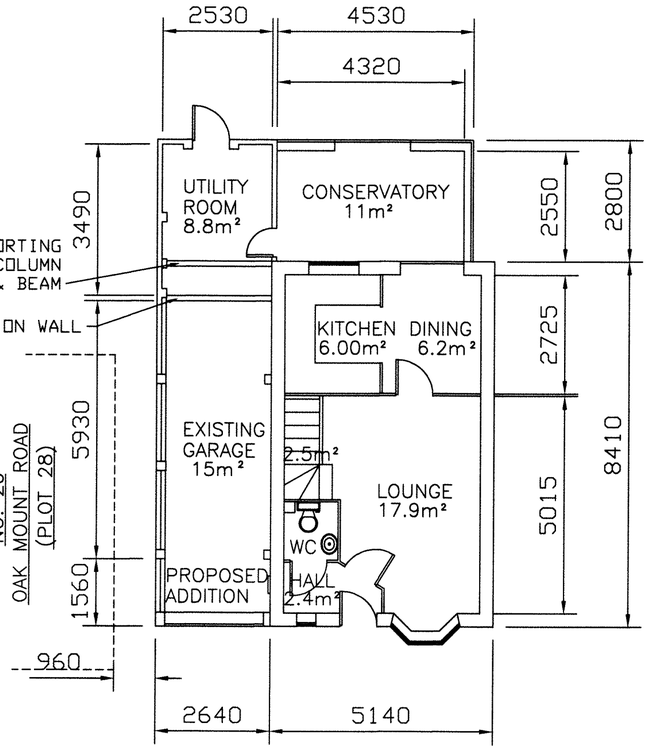

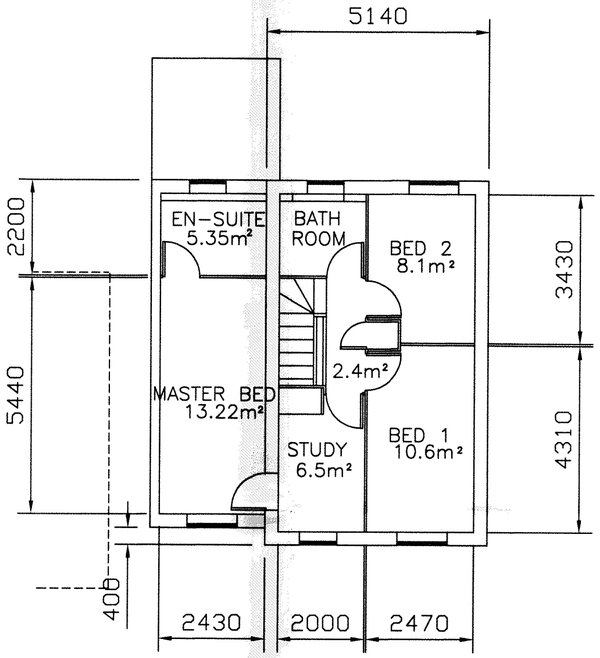



FRONT VIEW



REAR VIEW

GROUND FLOOR (INTERNAL DIM'S)

LOUNGE	3540 X 5015
DINING	2270 X 2725
KITCHEN	2200 X 2725
HALL	2270 X 1185
WC	1250 X 1340
CONSERVATORY	4320 X 2550
UTILITY	2530 X 3490
GARAGE	2430 x 7090

FIRST FLOOR (INTERNAL DIM'S)

BEDROOM 1	2470 X 4310
BEDROOM 2	2470 X 3430
STUDY	2000 X 3335
BATHROOM	2000 X 1890
LANDING	900 X 2645
EN-SUITE	2430 X 2200
MASTER BED	2430 X 5440

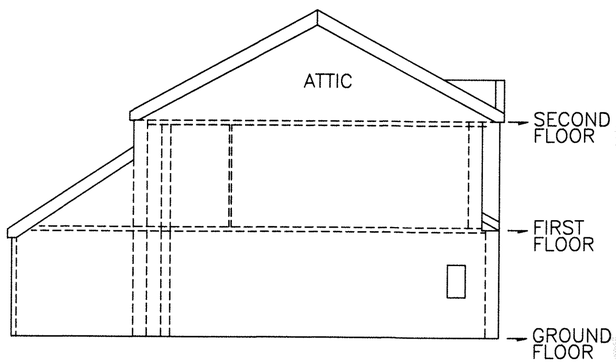

SIDE ELEVATION

ROOF TILES AND GUTTERING
H EXISITNG BUILD.

DIMENSIONS IN MM

Drawn by D.C.HUGHES	Date 06/02/17	Scale 1:100 A2

PROPOSED TWO STOREY EXTENSION REV A

18 OAK MOUNT ROAD, WERRINGTON