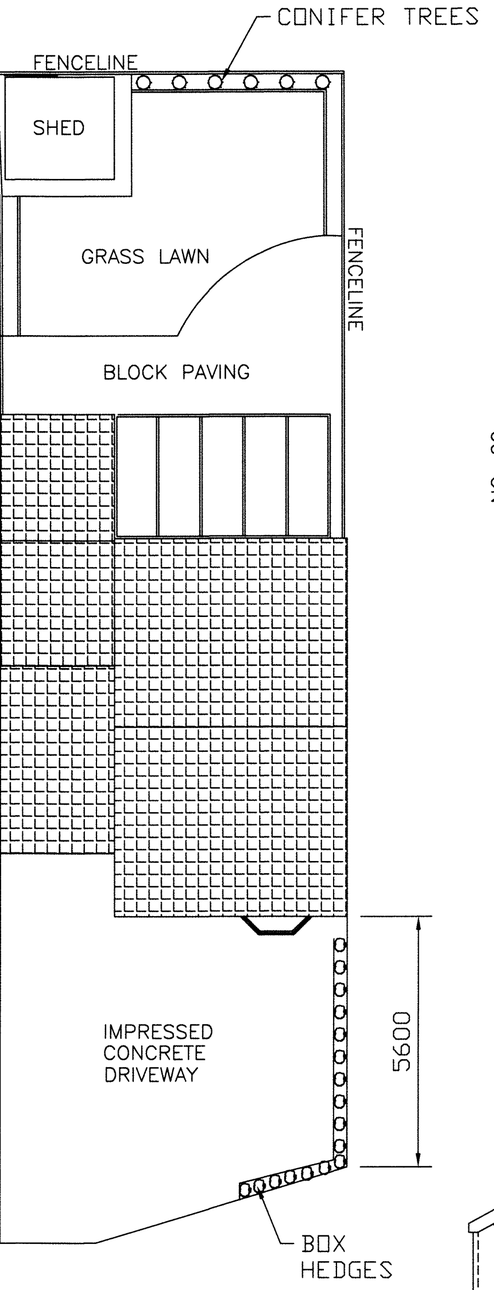

OVERALL PROPERTY PLAN

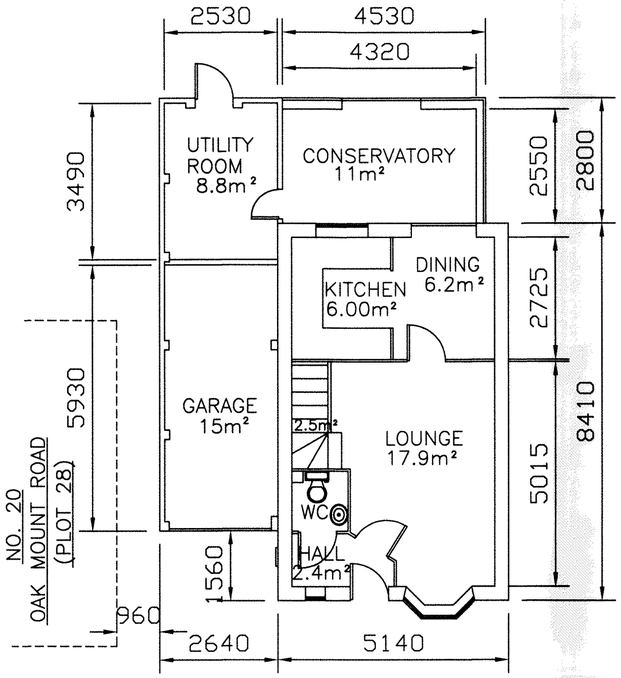

GROUND FLOOR (INTERNAL DIM'S)

LOUNGE	3540 X 5015
DINING	2270 X 2725
KITCHEN	2200 X 2725
HALL	2270 X 1185
WC	1250 X 1340
CONSERVATORY	4320 X 2550
UTILITY ROOM	2530 X 3490
GARAGE	2530 x 5930

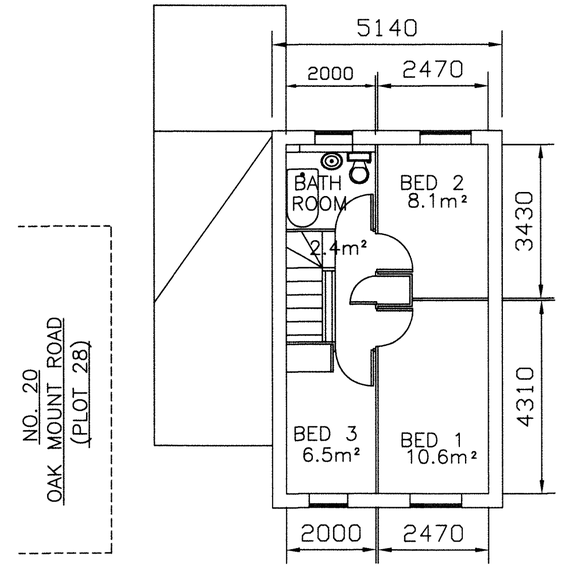

FIRST FLOOR (INTERNAL DIM'S)

BEDROOM 1	2470 X 4310
BEDROOM 2	2470 X 3430
BEDROOM 3	2000 X 3335
BATHROOM	2000 X 1890
LANDING	900 X 2645



FRONT VIEW

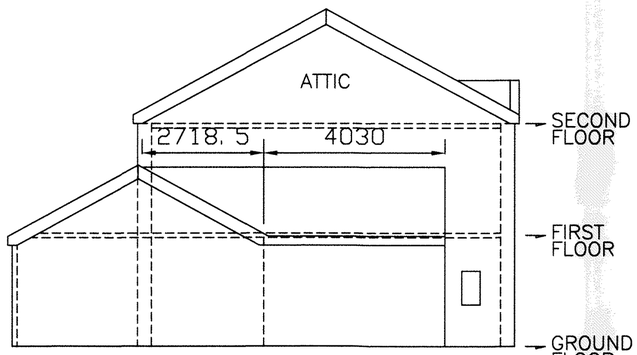

SIDE ELEVATION

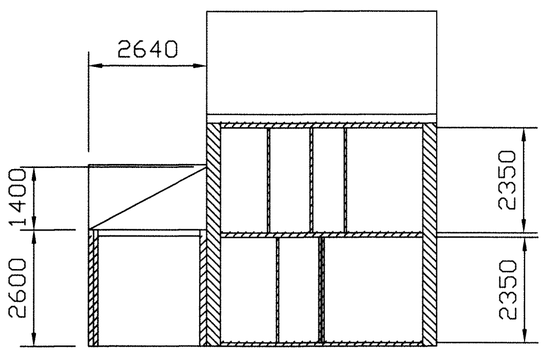

FRONT ELEVATION SECTION



REAR VIEW

DIMENSIONS IN MM

Drawn by D.C.HUGHES	Date 06/02/17	Scale 1:100 A2

EXISTING BUILDING PLAN REV A

18 OAK MOUNT ROAD, WERRINGTON