Copyright of this drawing is vested in the Architect and it must not be copied or reproduced without consent. Figured dimensions only are to be taken from this drawing. All contractors must visit the site and be responsible for taking and checking all dimensions relative to their work. Hewitt&Carr Architects Ltd are to be advised of any variation between drawings and site conditions.
DO NOT SCALE OFF THIS DRAWING.....IF IN DOUBT ASK

Rev.	Drawn	Comments	Date

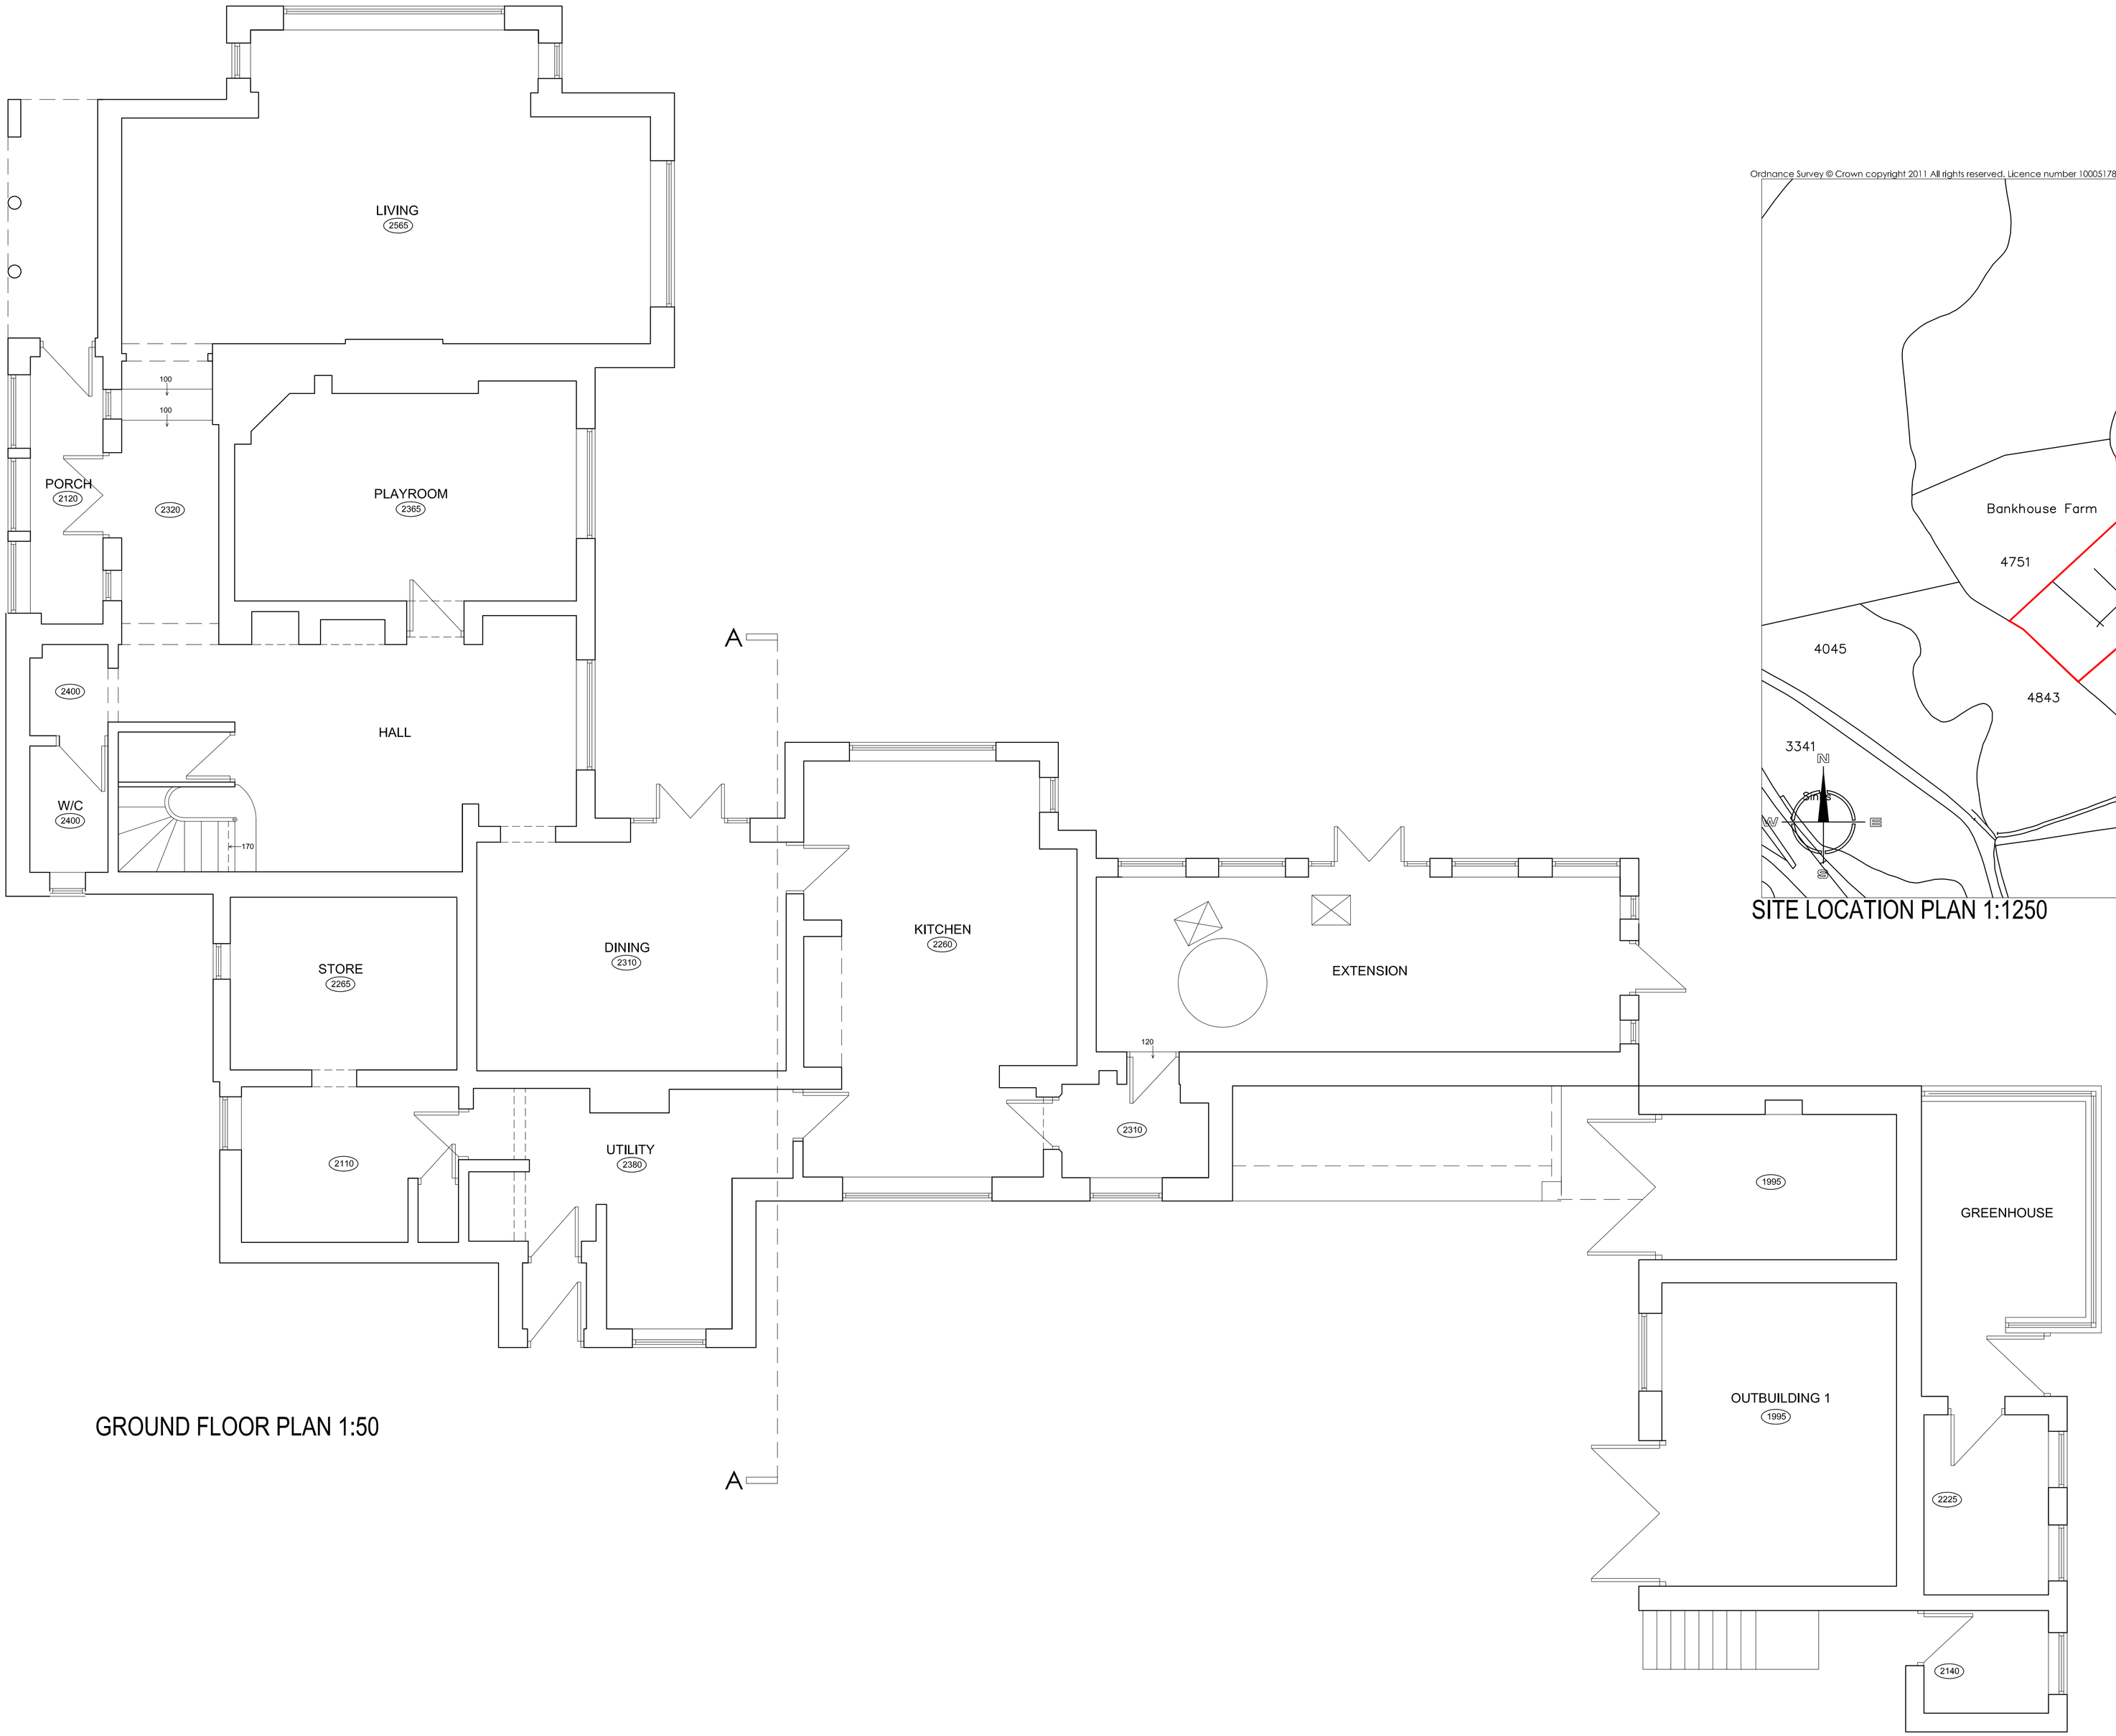

GROUND FLOOR PLAN 1:50

Ordnance Survey © Crown copyright 2011 All rights reserved. Licence number 100051789

SITE LOCATION PLAN 1:1250

Hewitt&Carr Architects
A: 2-4 Cross Street I Cheadle I Staffordshire I ST10 1NP
T: 01538 756888
E: enquiries@hcarchitects.co.uk
W: www.hcarchitects.co.uk

Client
Mr and Mrs Devaney

Project
Extension and Conversion of Outbuilding
Bank House, Farley Lane Oakamoor

Title
Ground floor Plans

Status
Survey

Date April 2016 Drawn JOS

Scale @A1 1:50 Checked

Project No Drawing No.
00519 AL(0)01 Rev

File Ref: H:\REF