Copyright of this drawing is vested in the Architect and it must not be copied or reproduced without consent. Figured dimensions only are to be taken from this drawing. All contractors must visit the site and be responsible for taking and checking all dimensions relative to their work. Hewitt&Carr Architects Ltd are to be advised of any variation between drawings and site conditions.
DO NOT SCALE OFF THIS DRAWING.....IF IN DOUBT ASK

Rev.	Drawn	Comments	Date

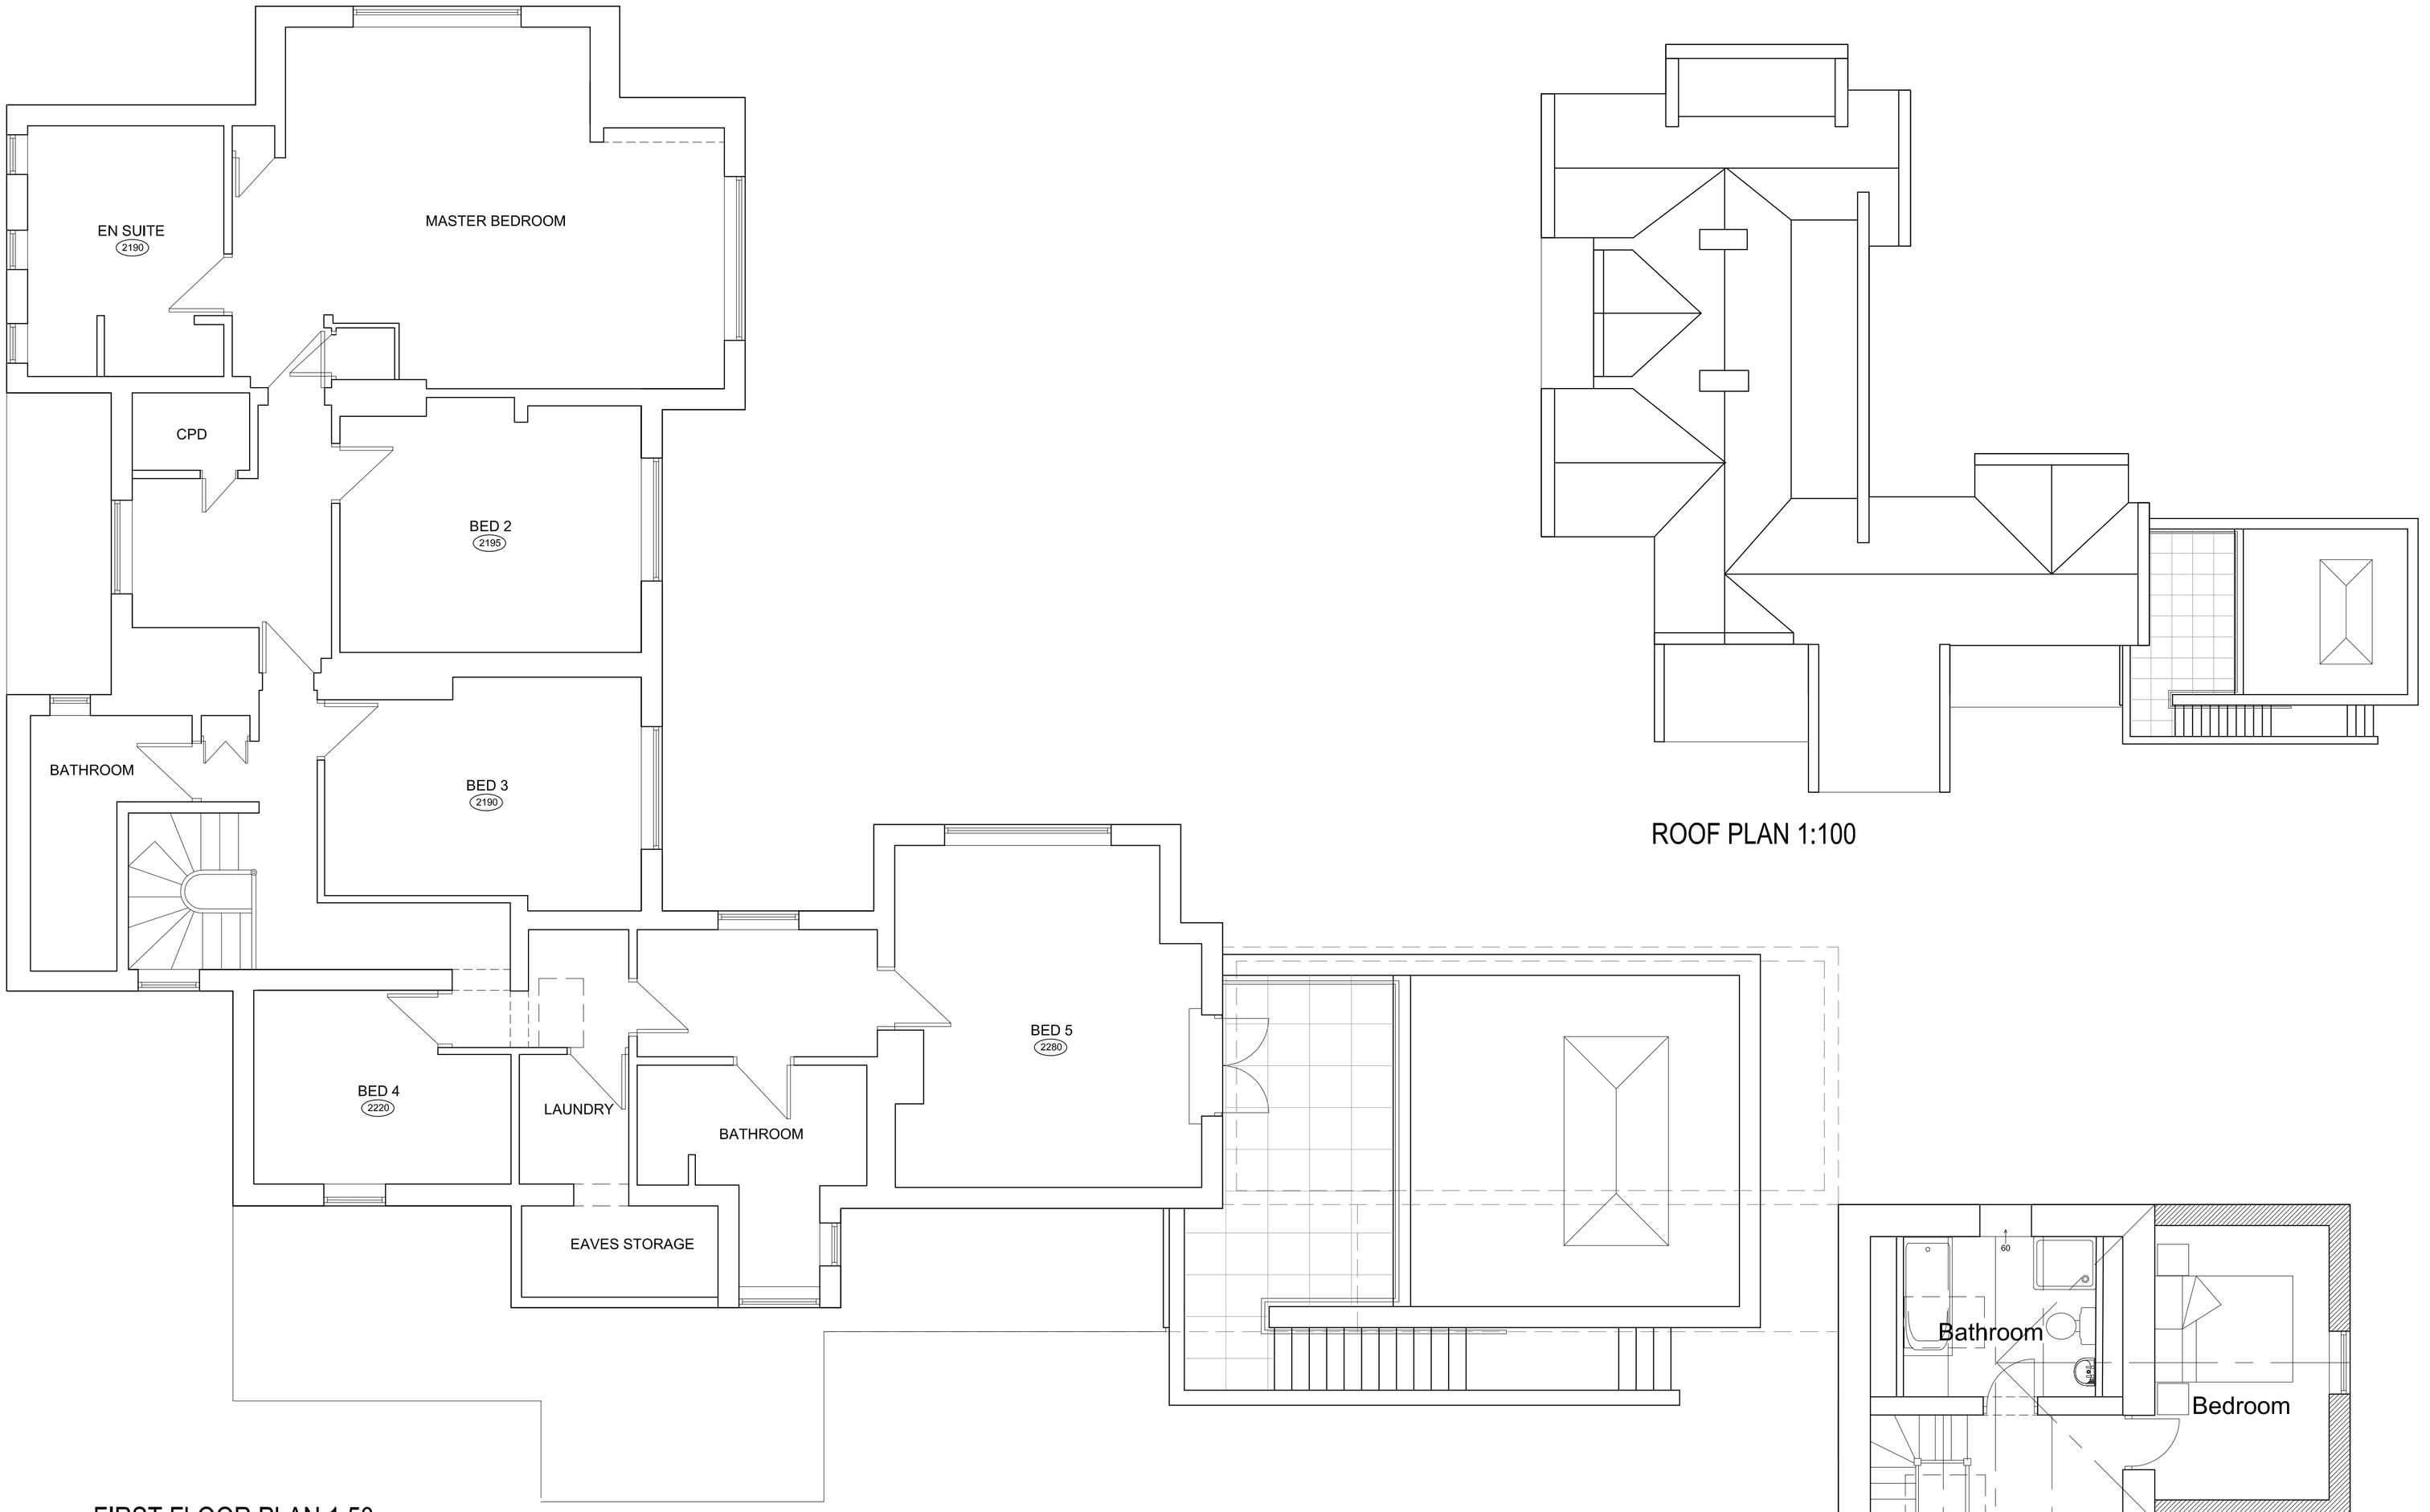

FIRST FLOOR PLAN 1:50

ROOF PLAN 1:100

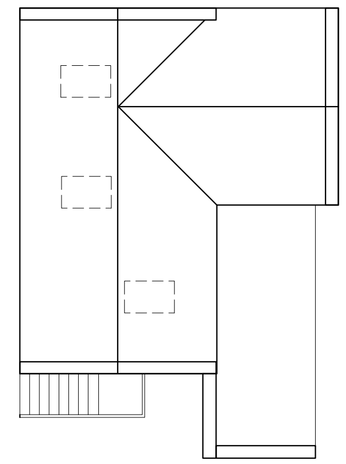

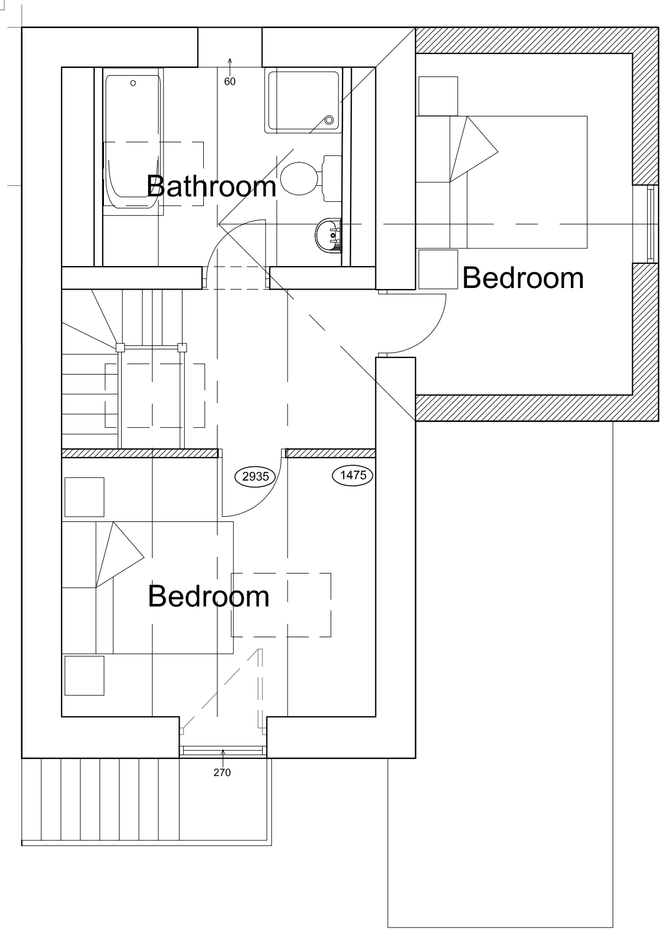

Hewitt&Carr Architects
A: 2-4 Cross Street I Cheadle I Staffordshire I ST10 1NP
T: 01538 756888
E: enquiries@hcarchitects.co.uk
W: www.hcarchitects.co.uk

Client
Mr and Mrs Devaney

Project
Extension and Conversion of Outbuilding
Bank House, Farley Lane, Oakamoor

Title
First Floor Plan

Status
SCHEME

Date April 2016 Drawn JOS

Scale @A1 1:50 Checked

Project No 00519 Drawing No. AL(0)06 Rev C

File Ref: H:\REF