PDF Created with deskPDF PDF Writer - Trial :: http://www.docudesk.com

© KHA 2009
Reproduction in whole or in part by any means
is prohibited without the prior permission of KHA.

Survey Stations

Station	Description	EASTING	NORTHING	LEVEL (m)
K1	P-K NAIL	500.000	500.000	100.000
K2	P-K NAIL	514.881	514.881	101.416

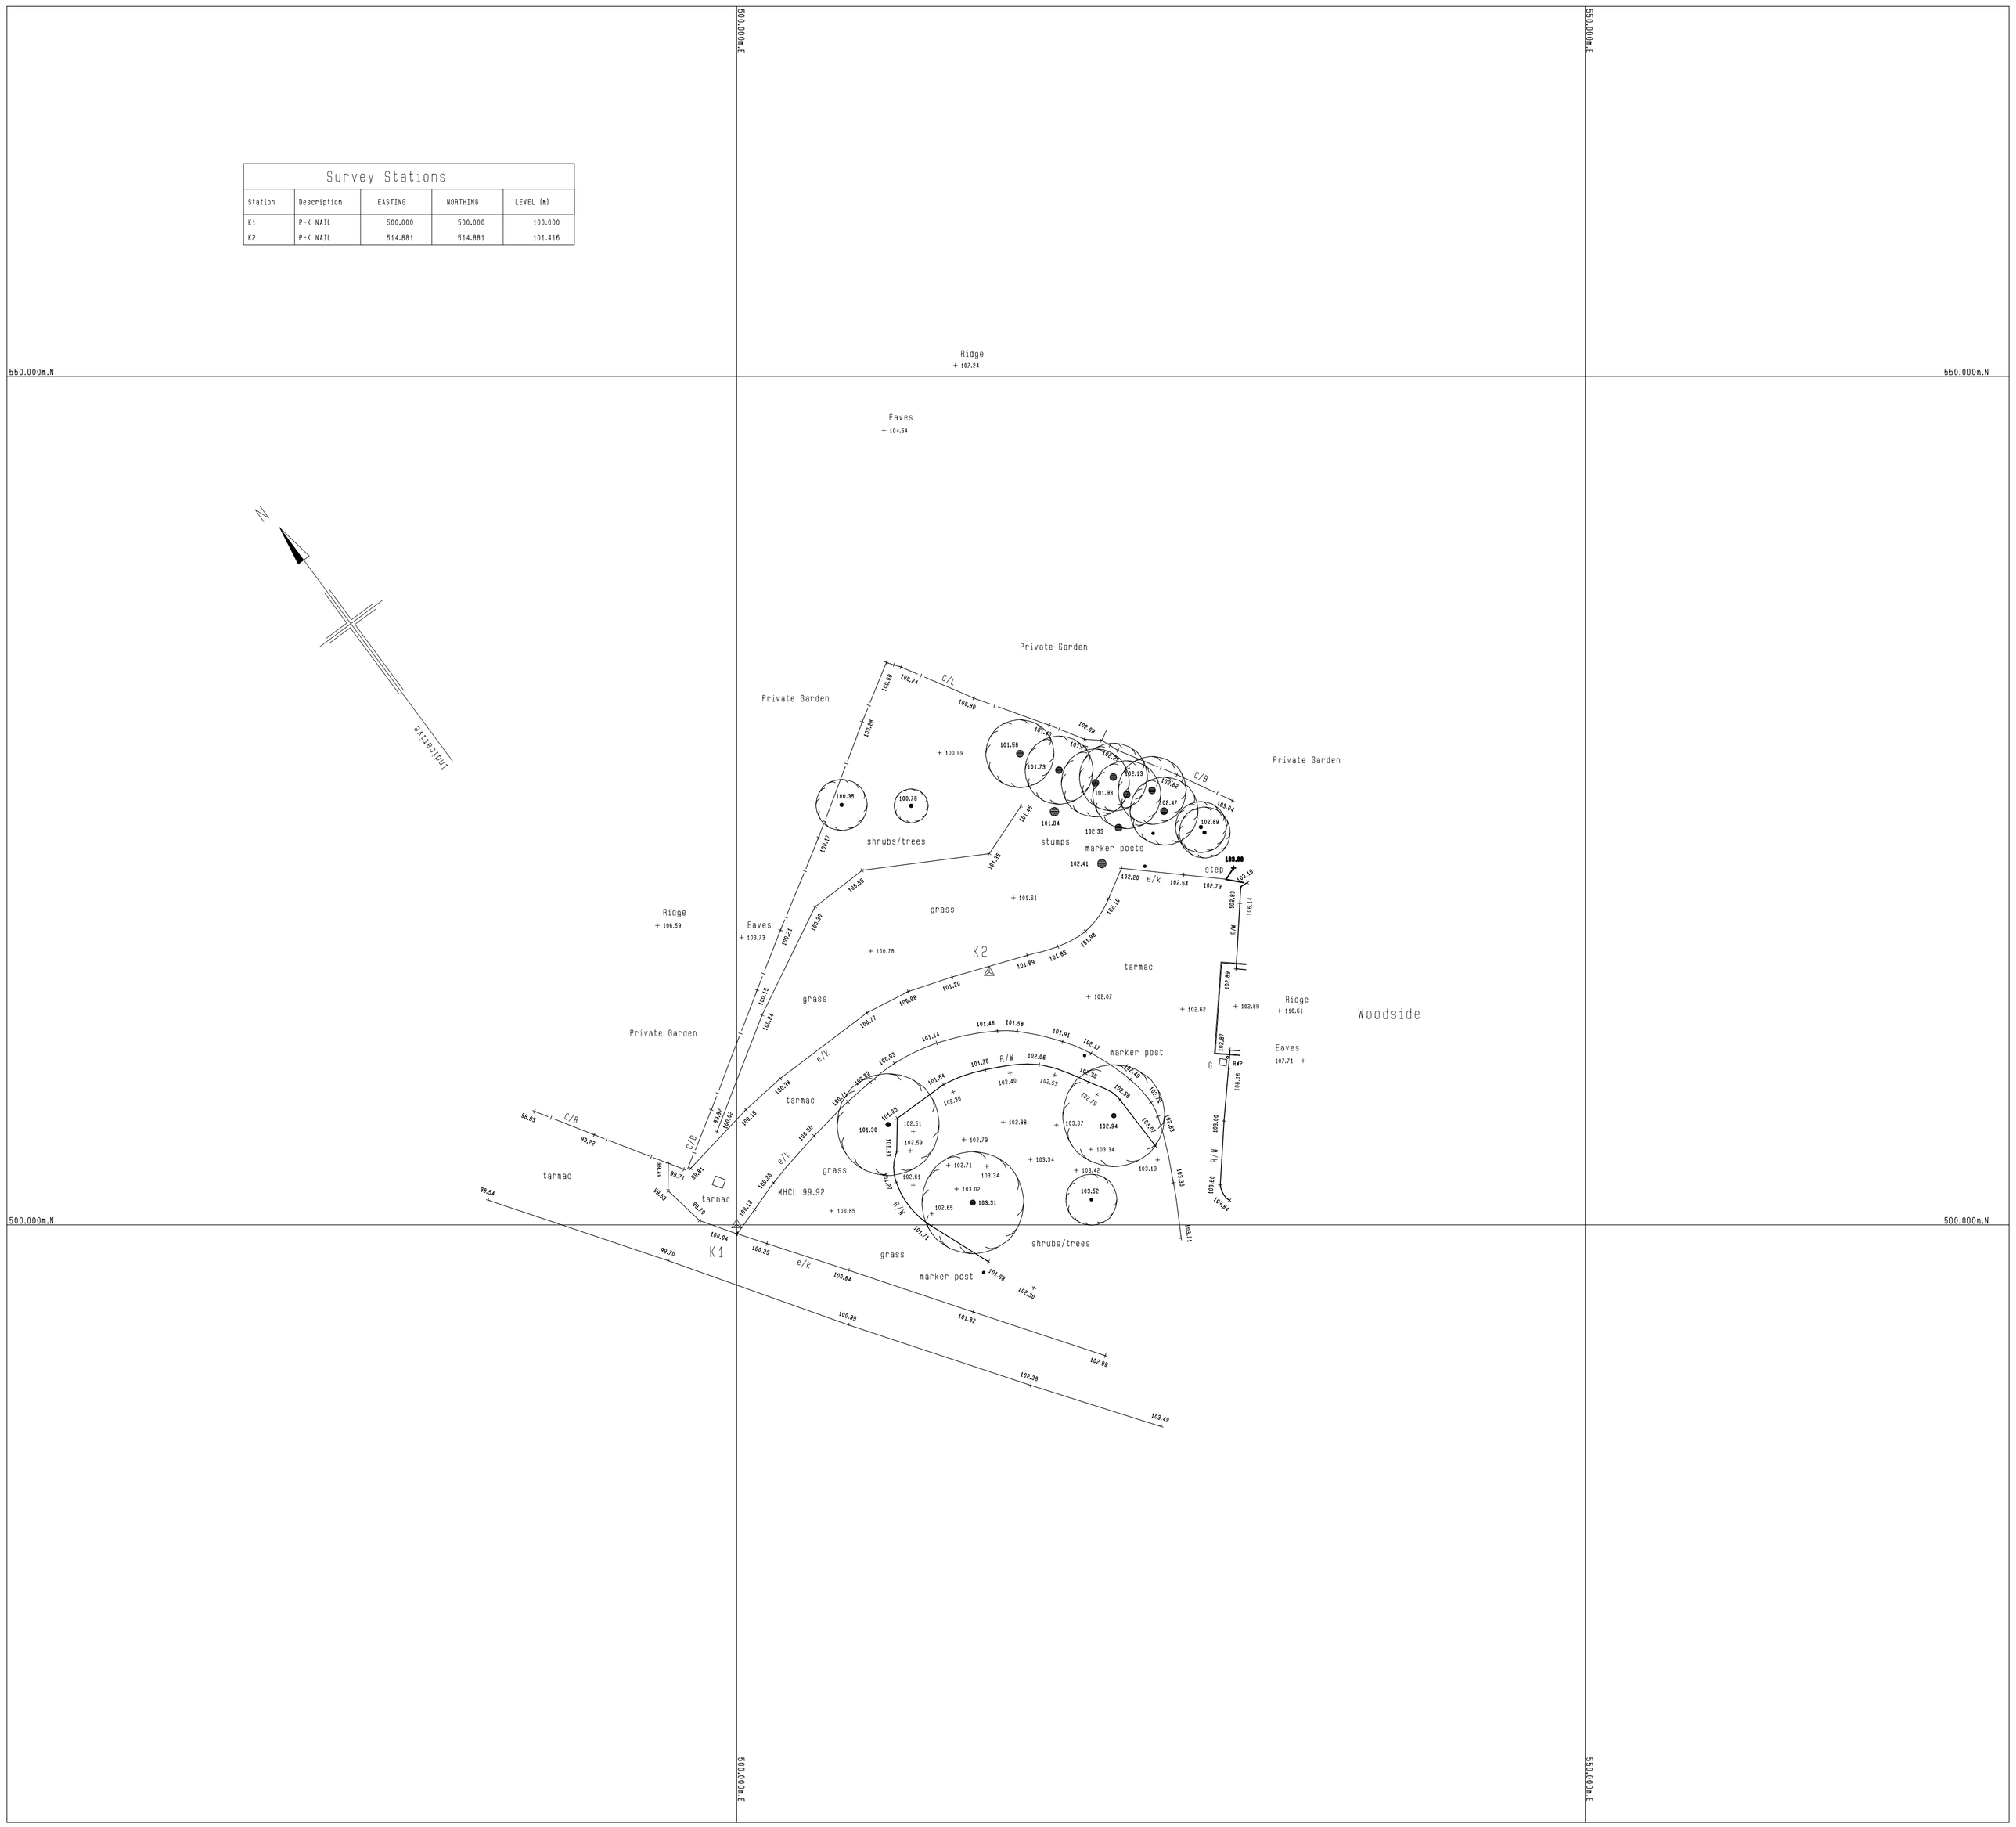

Legend

- Building
- Building overhead / Foundations / Ruins
- Water
- Road edge / Change of surface / Drain / Ditch
- Change of slope
- Fence – B/W Barbed wire; C/B Closed board; C/I Corrugated iron; C/L Chain link; C/P Conc. panel; H/R Hand rail; I/R Iron railings; O/B Open board; P/C Post & chain; P/R Post & rail; P/W Post & wire; W/M Wire mesh
- Armco barrier
- Overhead telephone cable
- Overhead electric cable
- Gate
- Hedge
- Limit of foliage/tree canopies
- Stile
- Tree
- 52.47 + Spot level

B	Bollard
Bin	Litter bin
BS	Bus stop
BT	British Telecom IC
CPS	Concrete Paving Slabs
CTV	Cable Television cover
CCTV	Close Circuit Television
DR	Drain
d/k	Drop Kerb
e/k	Edging Kerb
EB	Electric Box
EM	Electrical IC
EP	Elec. pole
ER	Earth Rod
FT	Floodlight
FP	Flagpole
GB	Gas Box
GP	Gate post
G	Gully
GV	Gas valve
FH	Fire Hydrant
IC	Inspection Cover
JB	Junction box
KG	Kerb outlet
LB	Letter box
LP	Lamp post
MK	Utility marker
MP	Mile post
MY	Mercury Telecom IC
NP	Name plate
PM	Parking meter
P	Post
RE	Rodding eye
RS	Road sign
RWP	Rain water pipe
S	Stump
ST	Stop tap
SV	Stop valve
Stay	Cable stay
TCB	Telephone call box
TL	Traffic light
TP	Telegraph pole
VP	Vent pipe
WM	Water meter
WO	Washout
UTL	Unable to Lift
BH	Borehole
TT	Trial Pit
PH	Probe Hole

Level prefix descriptions

AL	Arch level
BL	Bed level
CL	Cover level
EL	Eaves level
IL	Invert level
PL	Parapet level
RL	Roof/Ridge level
SL	Soffit level
Spr	Arch springing level
TL	Threshold level
ToP	Top of pipe level
ToW	Top of wall level
WL	Water level

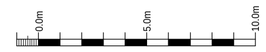

scale bar @ 1:200

Keith Horan & Associates
Consulting **Land & Mine Surveyors**

SURVEY OF LAND ADJACENT WOODSIDE
CHEDDLETON ROAD - BIRCHALL - LEEK

Drawn: DF | Checked: KH | Date: Sept. 2009 | Scale: 1:200 @ A1

Sht. No. 1 **Drg. No.** 2864

36b Derby Street . Leek . Staffordshire . ST13 5AB . Tel (01538) 383765 . Fax (01538) 384206