STERNDALE

ESTATE FENCING

PRODUCT INFORMATION

TEL:+44(0)1782 339320
FAX: +44(0)1782 339323
fencingsales@iae.co.uk
www.iae.co.uk

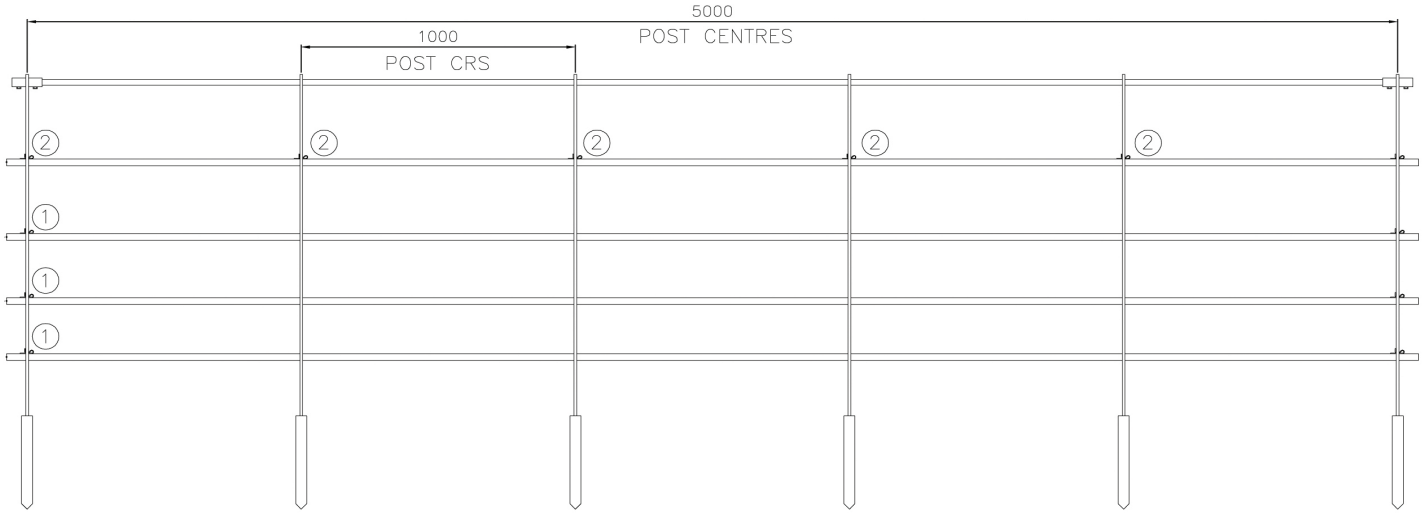

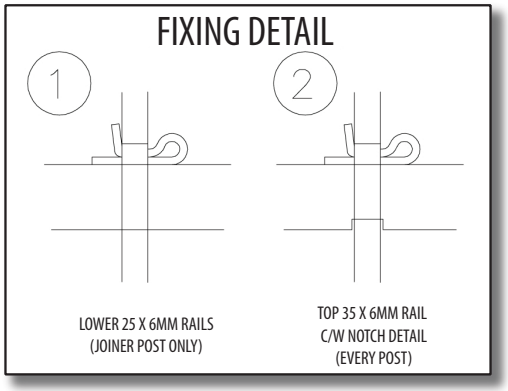

DEVILS CLAW GROUND FIXING



THRUST PLATE GROUND FIXING

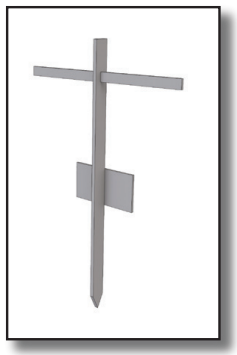

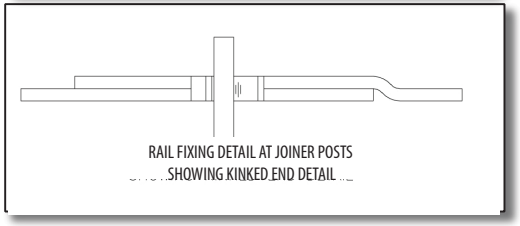

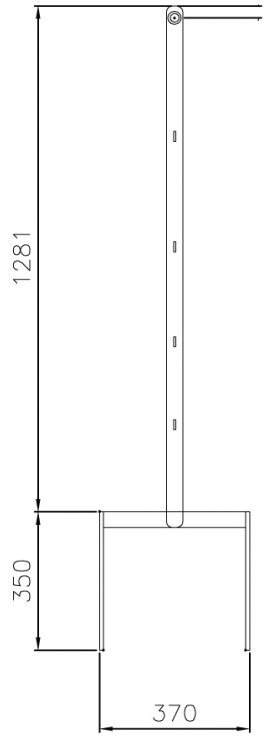

- **Manufactured in accordance with BS 1722 Pt. 8**
- **Posts 40 x 10/50 x 10 m.s flat set at 1m centres**
- **Top rail 20mm dia.**
- **Lower Rails 25 x 6 m.s flat**
- **Hot Dip Galvanised to BS EN ISO 1461**
- **Sterndale available from stock**
- **Polyester Powder Coated option (not available for Moorland or Sterndale)**

Technical Specification

NAME	TOP RAILS	LOWER RAILS	JOINER POSTS	POSTS
STERNDALE	ø 20	25 X 6 RSF	50 X 10 RSF	40 X 10 RSF
MOORLAND	ø 20	25 X 6 RSF	50 X 10 RSF	40 X 10 RSF
DOVEDALE	ø 20	25 X 6 RSF		40 X 10 RSF