GLYNDOR - 24 HIGH STREET, IPSTONES

Drawing Title: Detail of Gate 'A' and boundary wall to High Street
Drawing no. GD24_04_2017_A
SCALE 1:10 printed at A4

MEL MORRIS CONSERVATION
mel@melmorris.co.uk
01538 266516
Date: May 2017

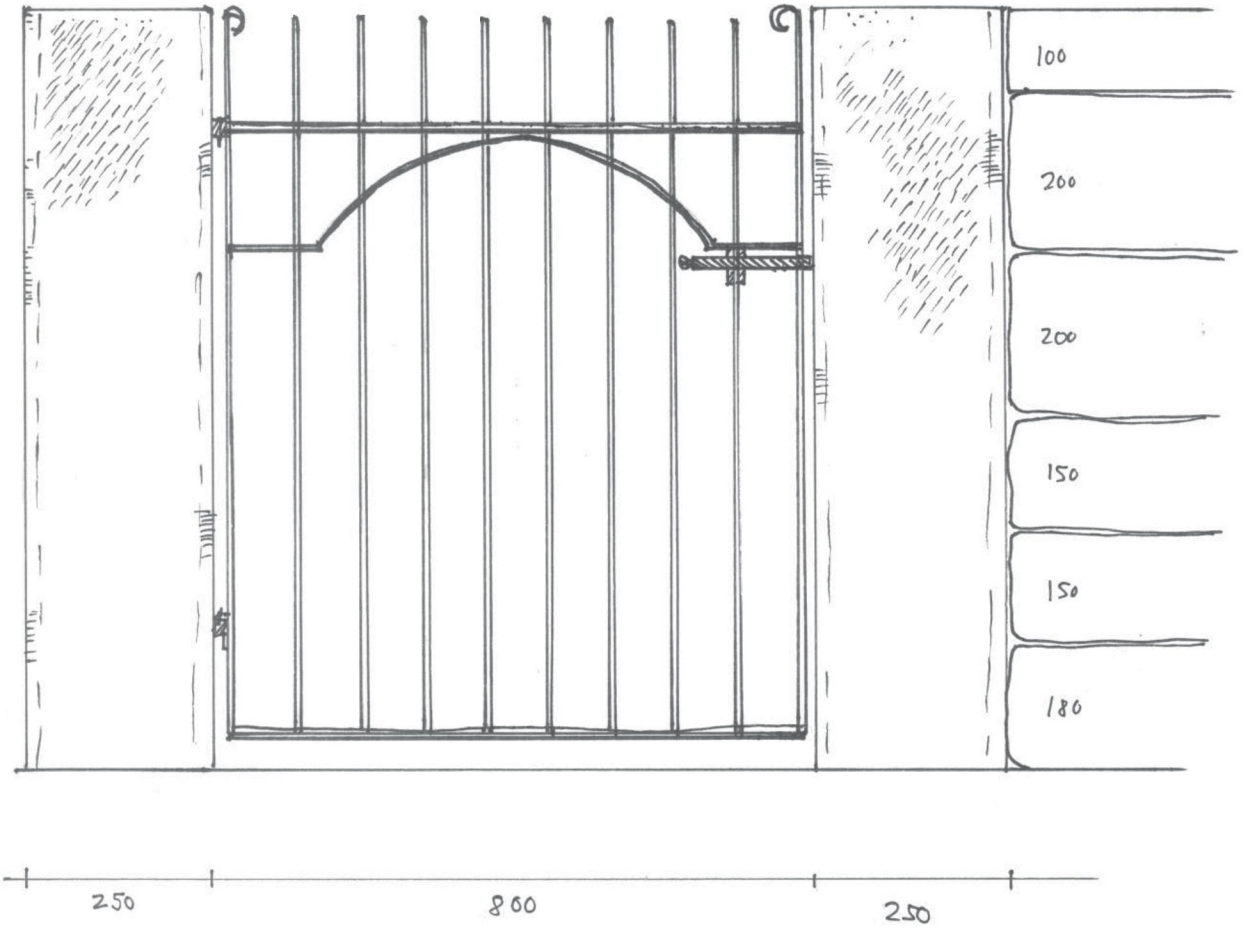

dressed coping
100 (face)
300 (width)
450-500 (length)
with tooled broached face

coursed pink gritstone wall in course heights as shown on elevation with simple tooled face and pointed with lime mortar (1 part NHL 3.5 and 2.5 parts washed sand)

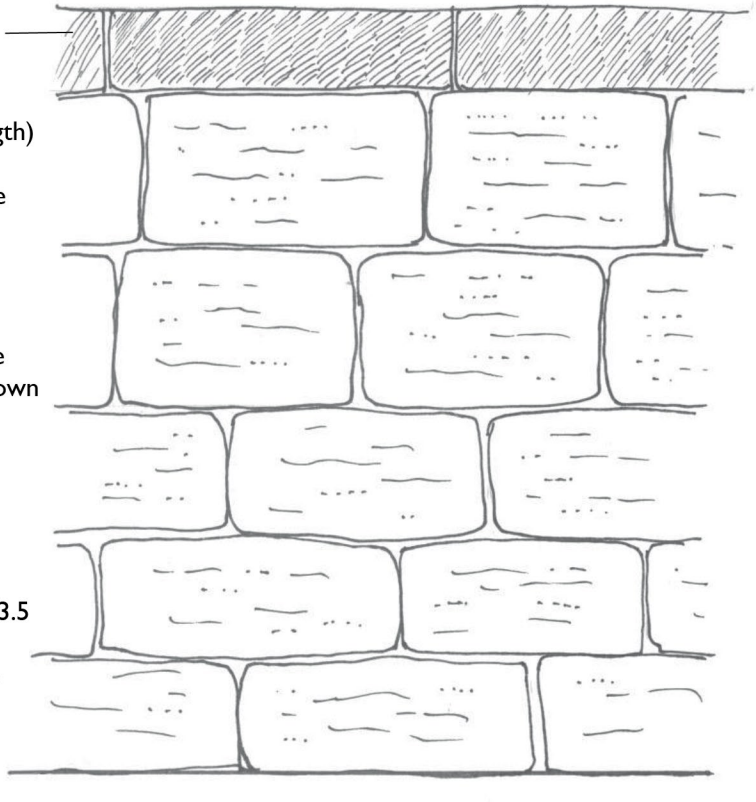

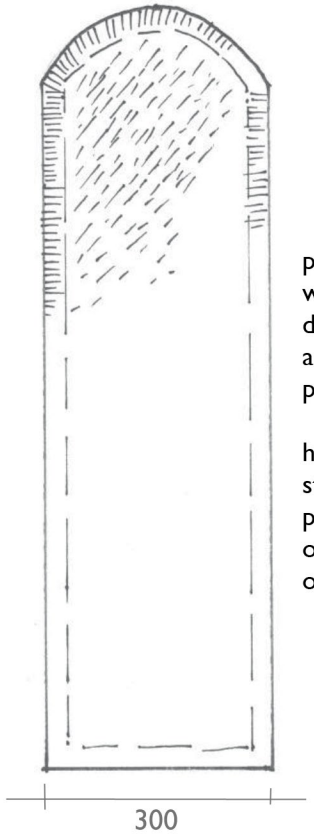

pink gritstone stoops with tooled and drafted margin and traditional punched face

hand-wrought steel gate painted black or RAL 7016 or RAL 6005