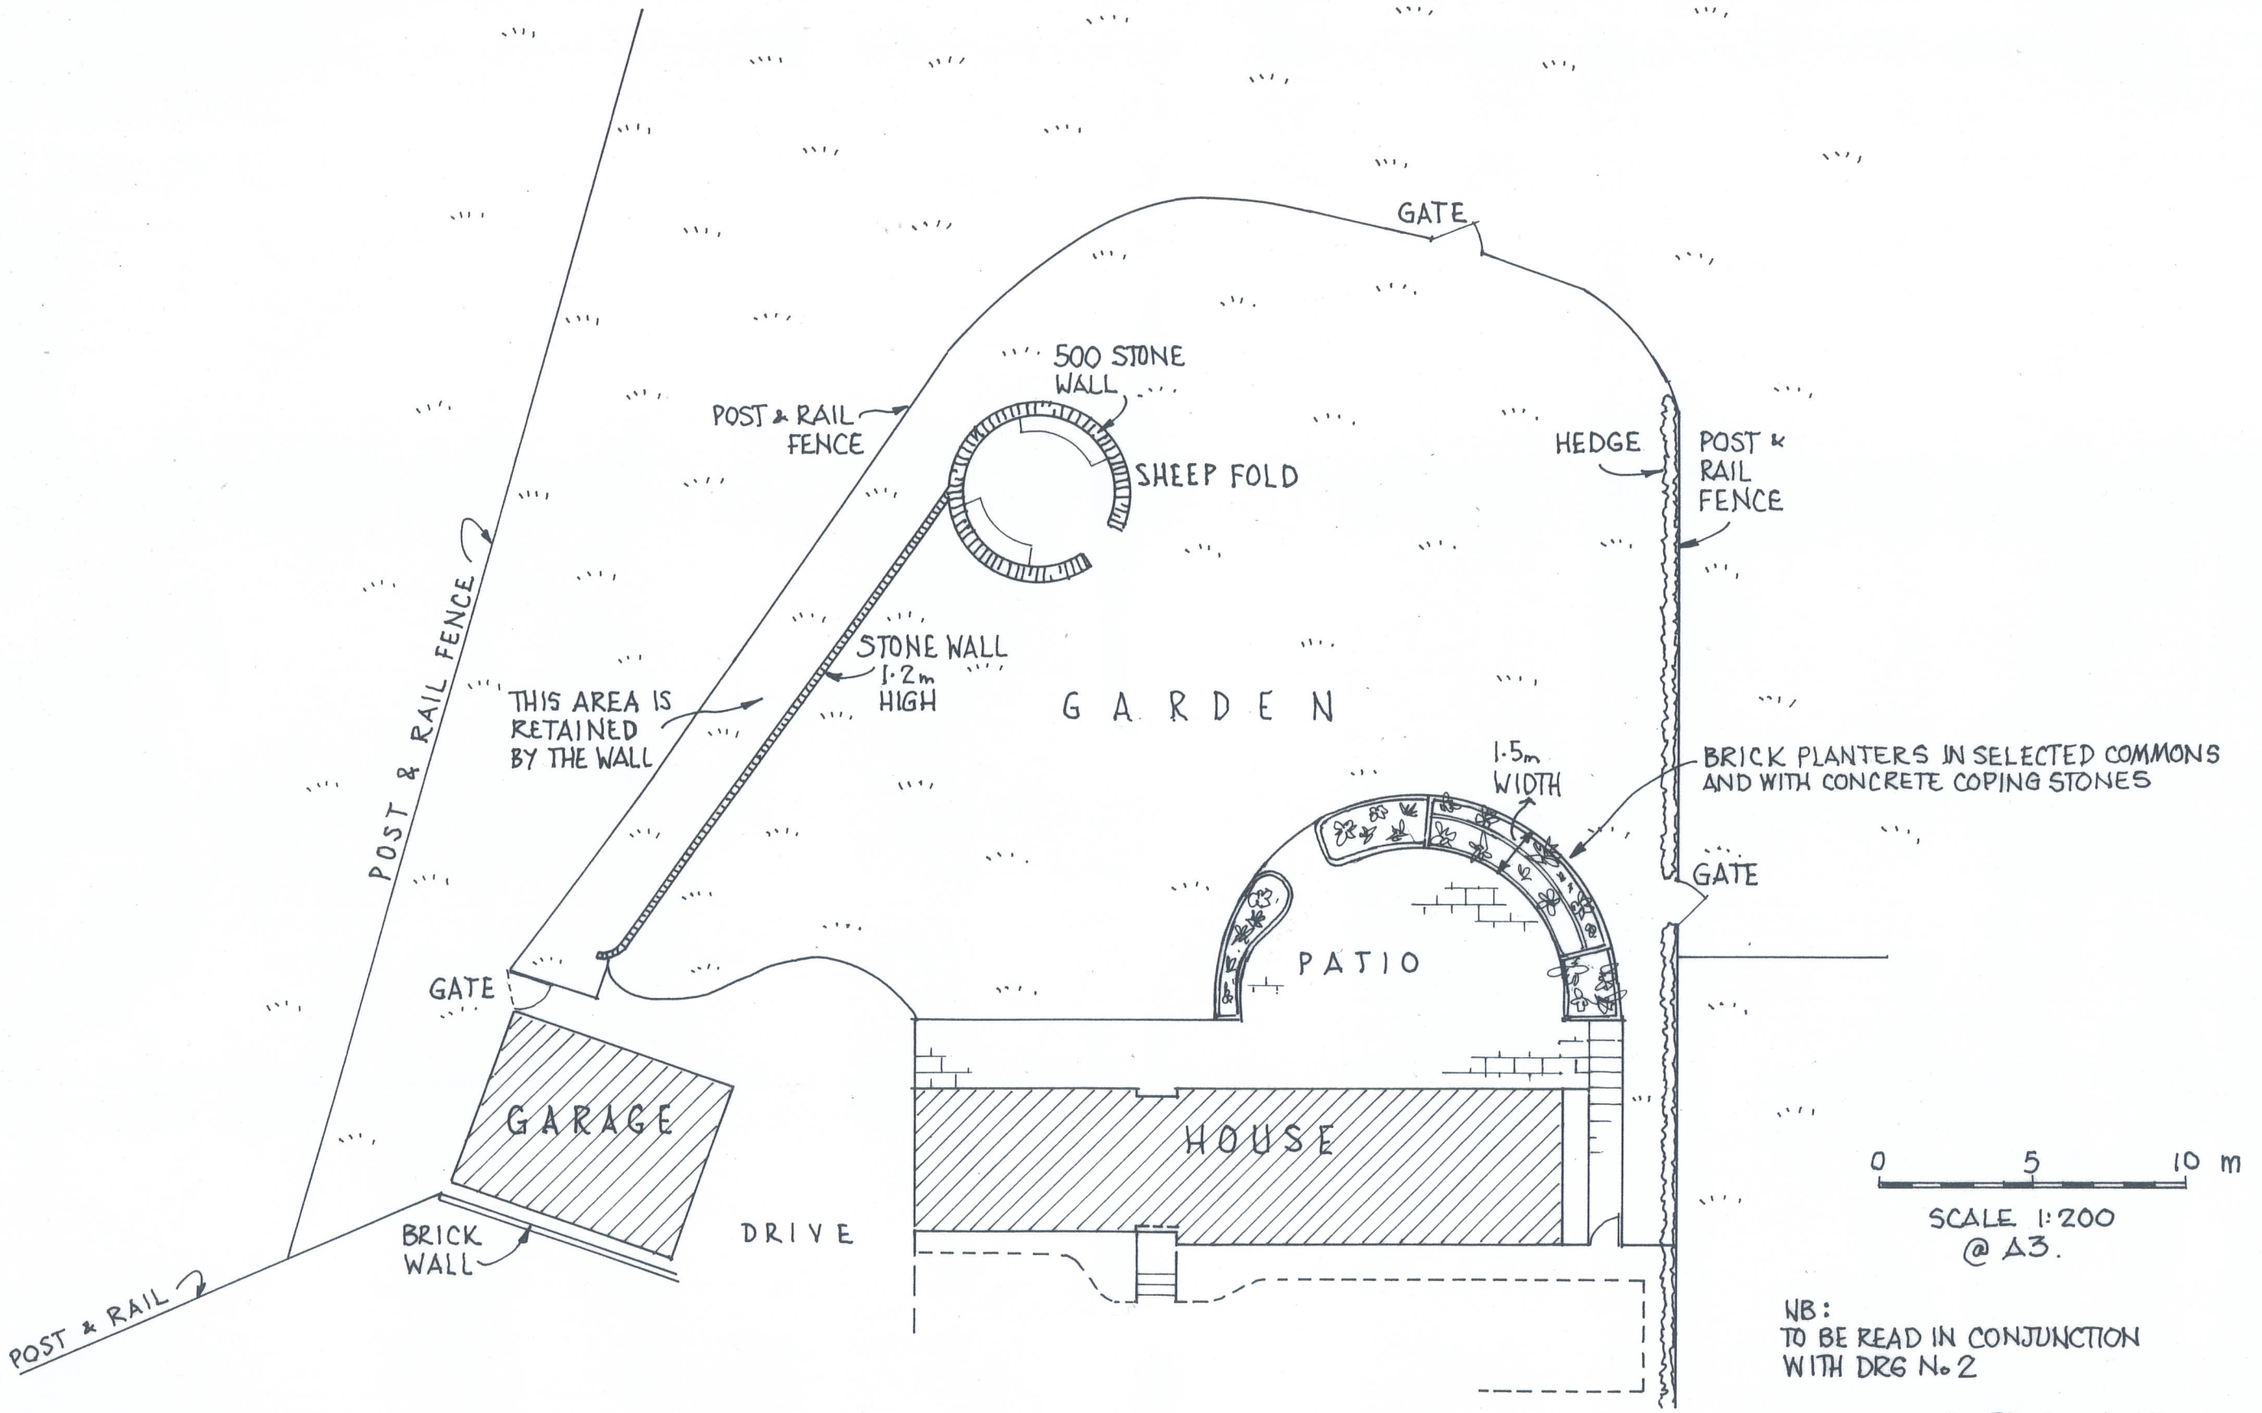

NB:
TO BE READ IN CONJUNCTION WITH DRG No. 2

DRG N° 1

SITE SURVEY AT HAYBARN, MARSH GREEN ROAD, BIDDULPH.

APRIL 2017