




EXISTING FRONT ELEVATION.

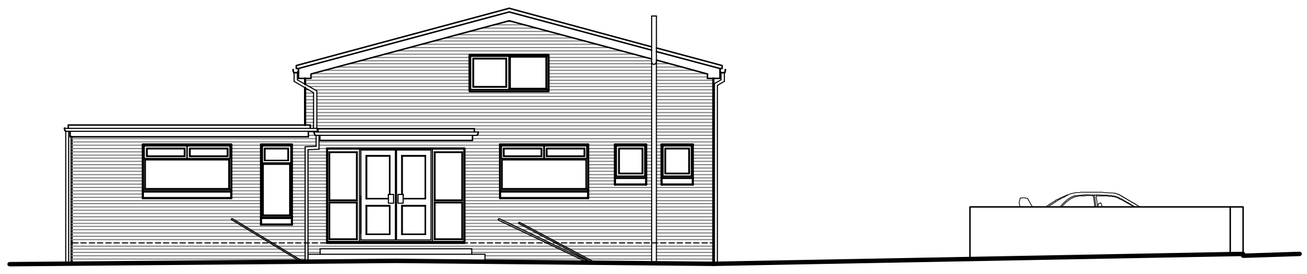


EXISTING SIDE ELEVATION.

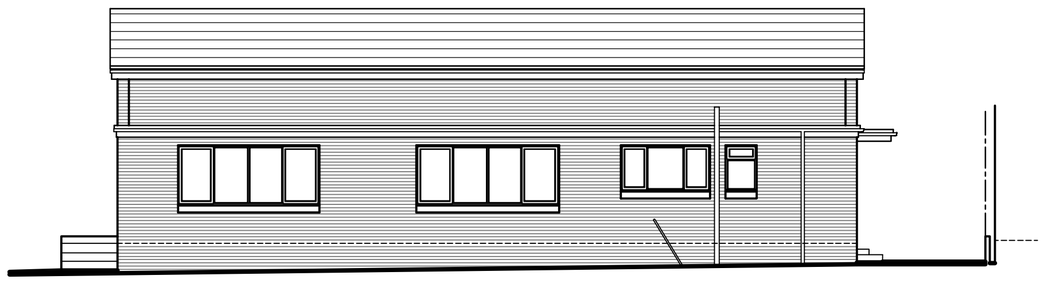

EXISTING REAR ELEVATION.

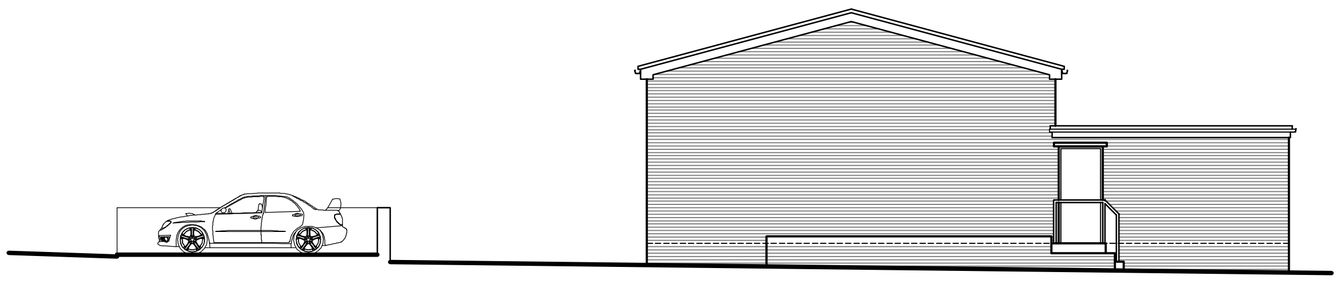

EXISTING SIDE ELEVATION.

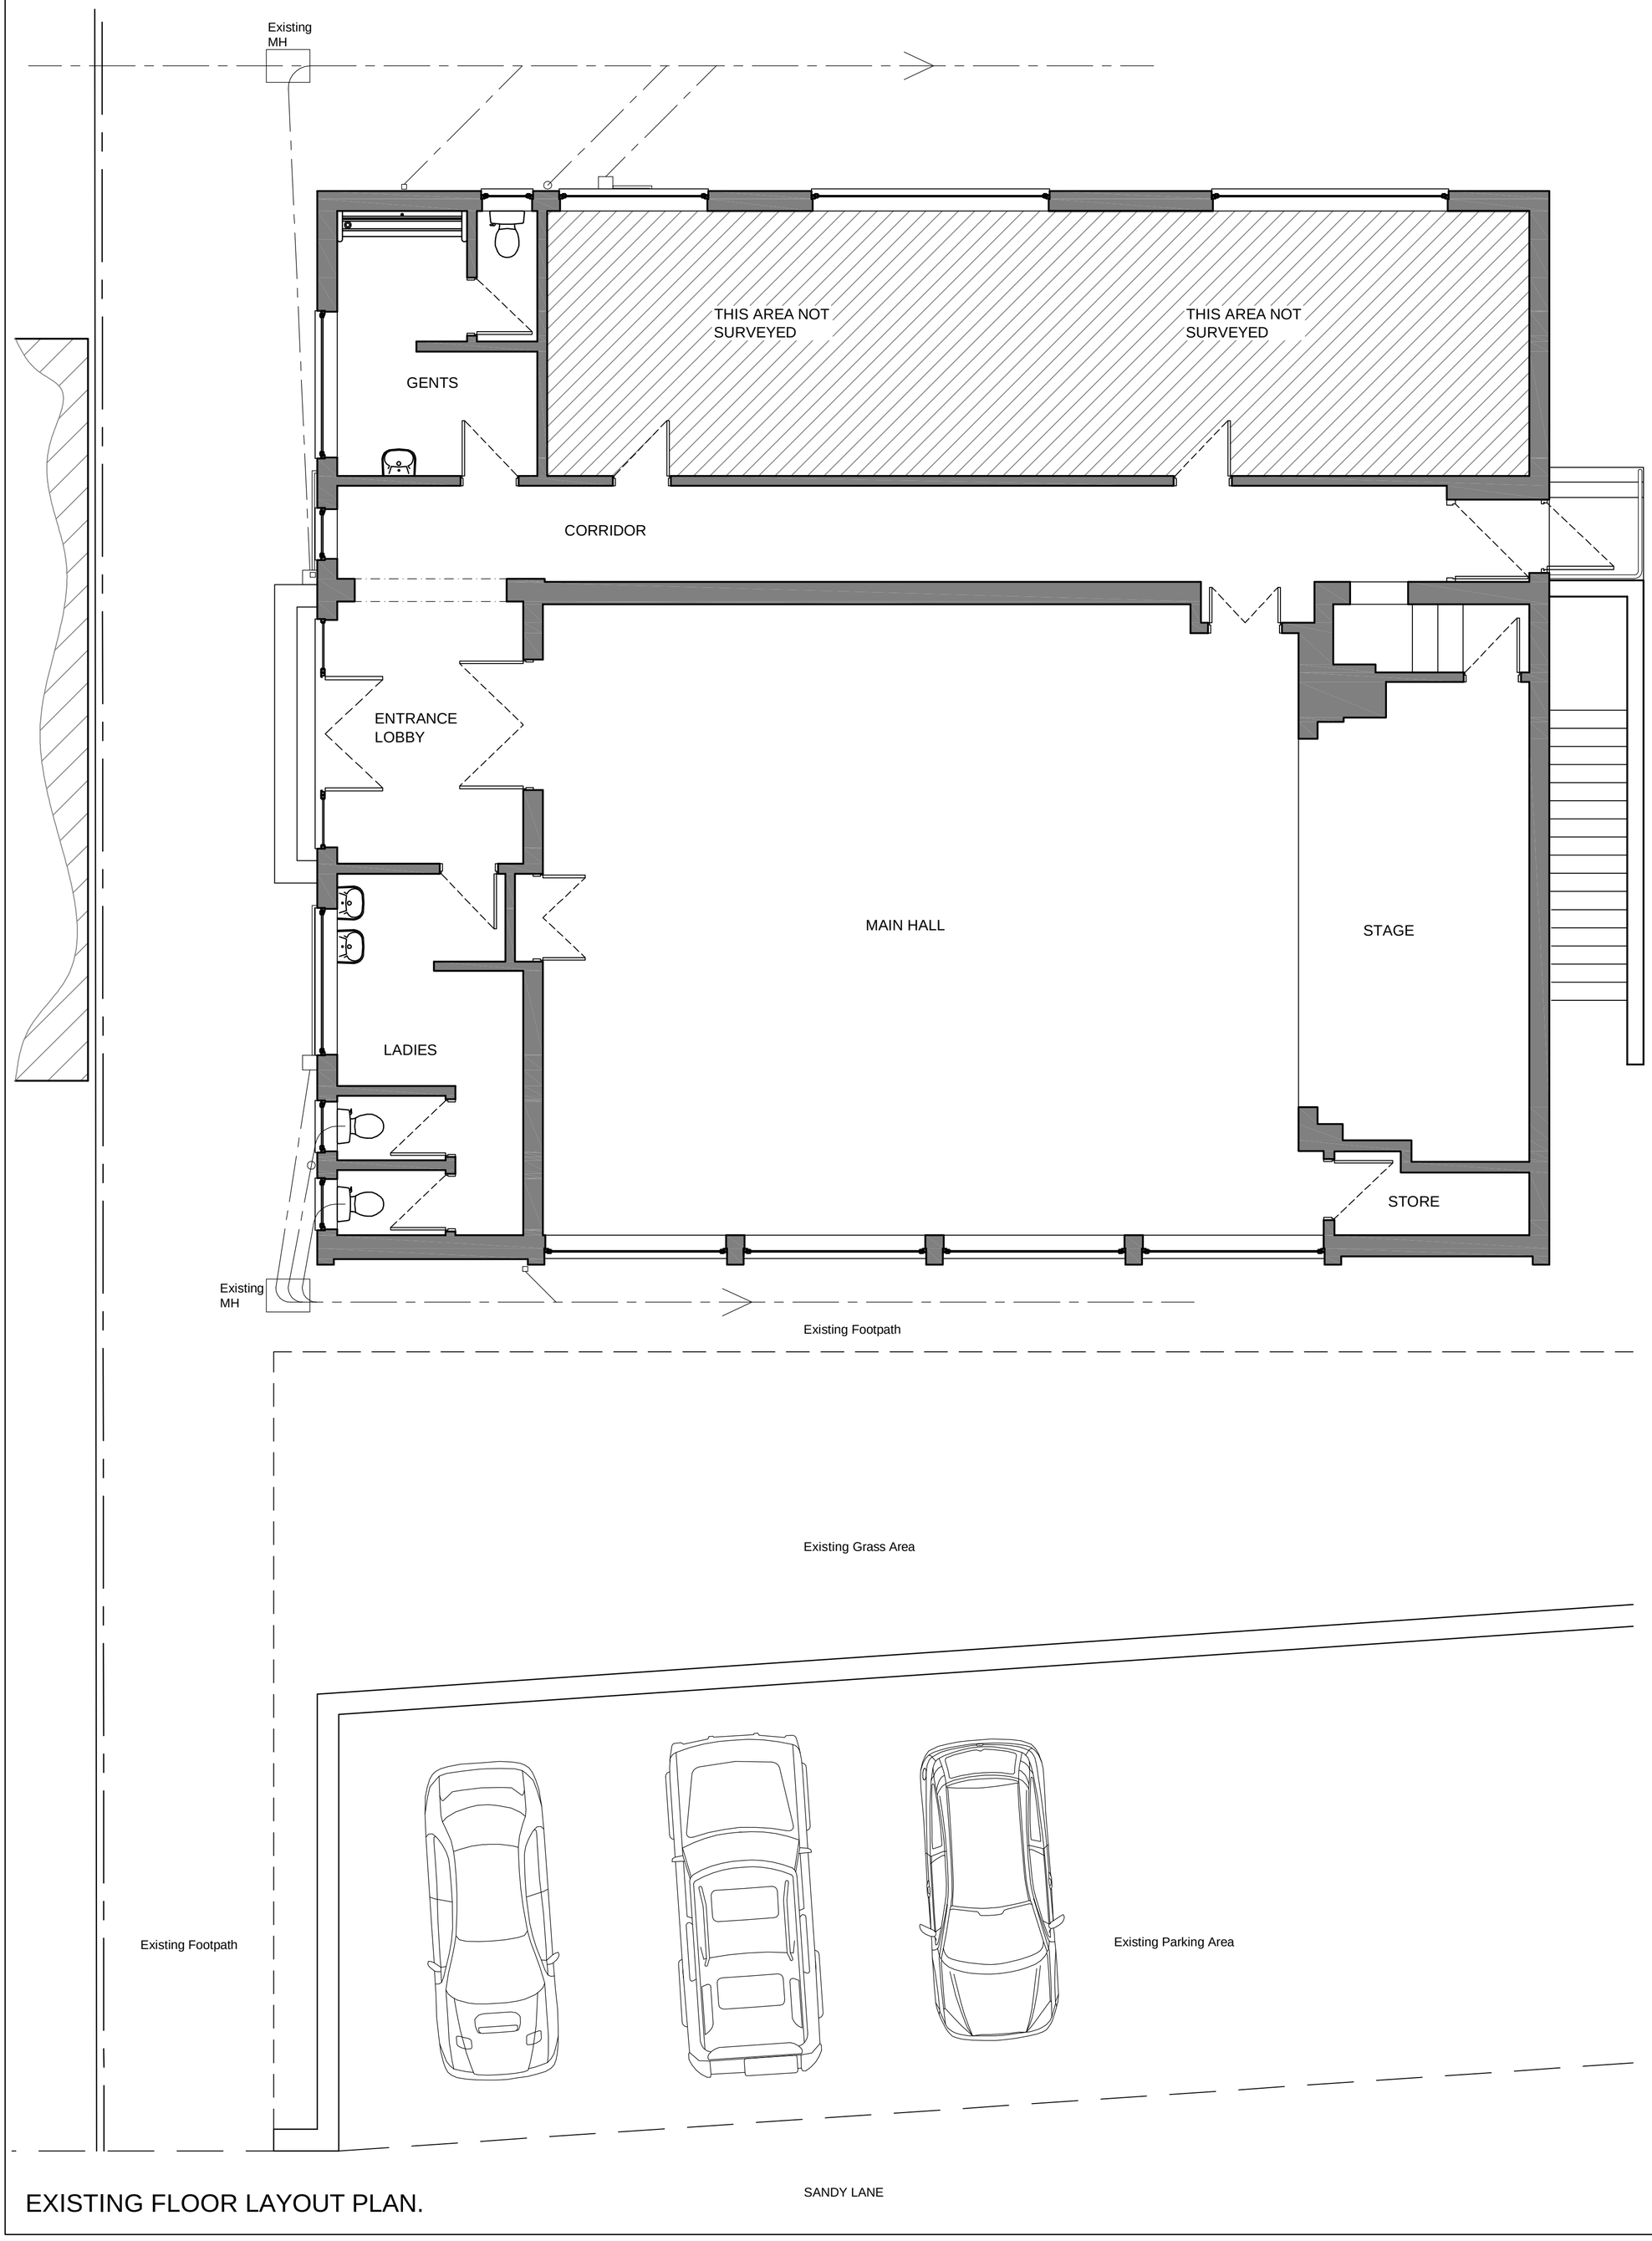

EXISTING FLOOR LAYOUT PLAN.

General Notes

No.	Revision/Issue	Date
C	Existing windows on rear elevation added to ground floor layout plan.	09-02-10
B	Existing rear exit steps and Basement Boiler Room access steps added.	01-02-10
A	Stage area details added.	12-08-08

This drawing is copyright and should not be reproduced without permission.
Do not Scale from this drawing.
All dimensions to be checked on site before work is commenced.

A R M Designs. Architectural Services.
Arnold R. Middleton.
14, Capewell Street,
Sandford Hill,
Longton,
Stoke - on - Trent,
Staffs.
ST3 1JZ.
Tel:- 01782 321412
Mobile 07720 632641
E-mail:- arnie.r.middleton@btopenworld.com

Client
SANDY LANE METHODIST CHURCH.

Project Name and Address
PROPOSED SINGLE STORE SIDE EXTENSION AND INTERNAL ALTERATIONS TO THE LADIES TOILET TO PROVIDE UNISEX DISABLED TOILET FASCILITIES AT SANDY LANE METHODIST CHURCH, SANDY LANE, BROWN EDGE, STOKE ON TRENT, STAFFORDSHIRE. ST6 8QL.

Title
EXISTING FLOOR LAYOUT PLAN AND ELEVATIONS.

Date	Scale
28th MARCH 2008	1 : 50 and 1 : 100 @ A1
Drawing Number	**Revision**
A R M 0803/EX/01	C