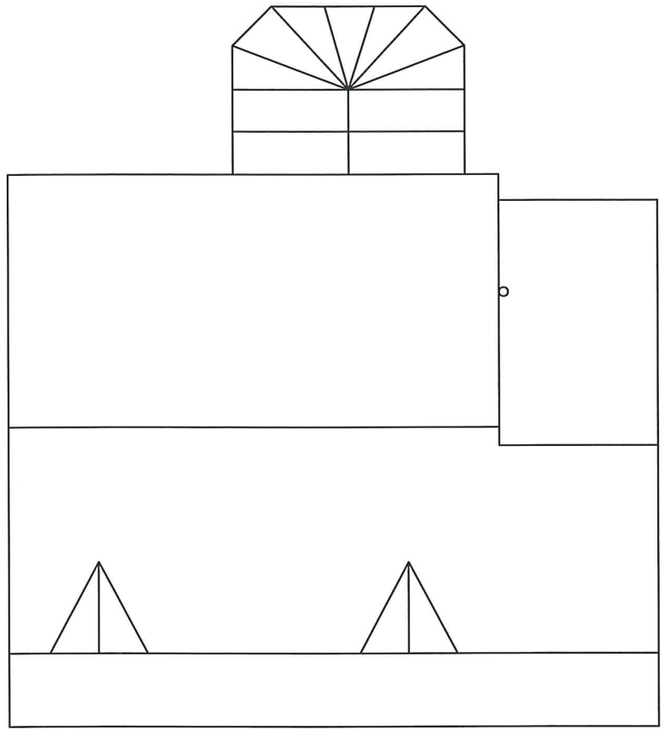

PROPOSED ROOF PLAN

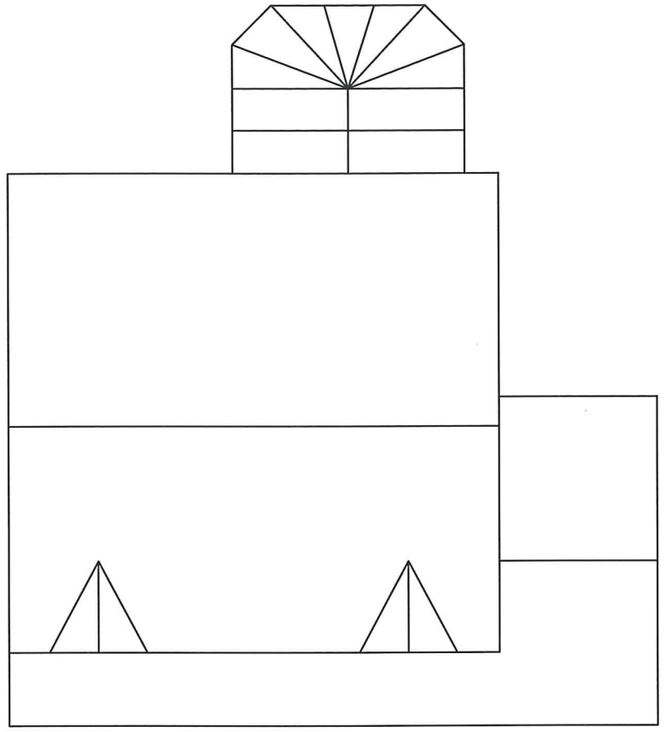

EXISTING ROOF PLAN

09/00709 FUL 14 JUL 2009 SMDC

BUILDING WORKS TO INCLUDE: -

1. EXTEND EXISTING GARAGE ALMOST FLUSH WITH REAR WALL OF HOUSE.

2. CONSTRUCT NEW FIRST FLOOR ROOMS ABOVE EXISTING OUTER GARAGE, TO CREAT A NEW BATHROOM AND A NEW BEDROOM/STUDY.

3. REMOVE THE OLD BATHROOM TO CREATE AN ACCESS WAY TO NEW ROOMS AND ADDITIONAL STORAGE AREA.

REV.	DESCRIPTION	SIG.	DATE
–	–	–	–
–	–	–	–

THIS DRAWING IS THE PROPERTY OF RUSSH LIMITED. IT MUST NOT BE COPIED, LOANED OR TRANSFERRED, NOR ANY INFORMATION CONTAINED HEREIN BE TRANSFERRED TO A THIRD PARTY, WITHOUT THE WRITTEN CONSENT OF RUSSH LIMITED.

Reference Drawings | Drg. No.

TITLE:– PROPOSED MODIFICATIONS TO 5 OAKFIELD GROVE, BIDDULPH, STOKE–ON–TRENT STAFFS. ST8 6UH

CLIENT:– MR. & MRS. A. MELLOR
PROJECT:– –
P.O. NO:– –

IF IN DOUBT ASK DO NOT SCALE

DRAWN	RTH
DATE	07.05.09
CHECKED	–
APPROVED	–
SCALE	1:100(@A3)

BRIEF DESC.:– ROOF PLANS & RESUME OF WORK

ISSUE	DATE	SIG.
DRG. FOR APPROVAL/PRELIM. ISSUE	–	–
DRG. ISSUED FOR FABRICATION		
CLIENTS CERTIFIED FINAL DRG		
LAST REVISION ISSUED –	–	–

RUSSH
RUSSH LIMITED, 10 Newpool Road, Knypersley, Stoke-on-Trent, Staffordshire ST8 6NN
email: russh@summerbank.com Tel: 07703 205055

DRAWING NUMBER 09–07/001

REV –

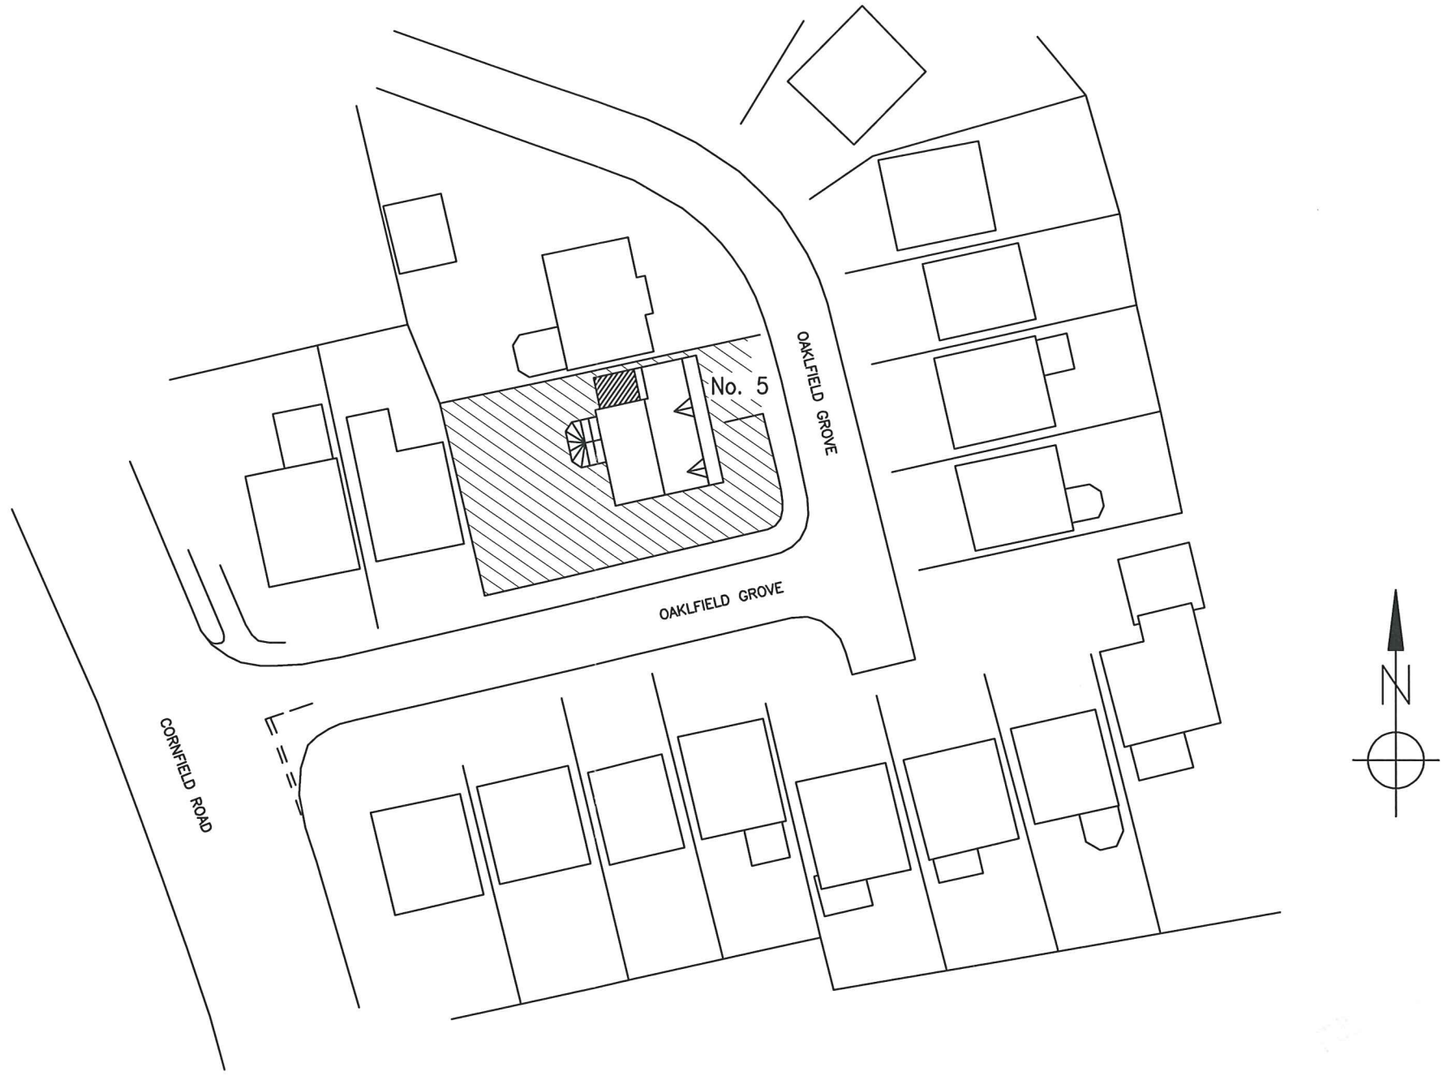

REV.	DESCRIPTION	SIG.	DATE
–	–	–	–
–	–	–	–

THIS DRAWING IS THE PROPERTY OF RUSSH LIMITED. IT MUST NOT BE COPIED, LOANED OR TRANSFERRED, NOR ANY INFORMATION CONTAINED HEREIN BE TRANSFERRED TO A THIRD PARTY, WITHOUT THE WRITTEN CONSENT OF RUSSH LIMITED.

Reference Drawings | Drg. No.

TITLE:– PROPOSED MODIFICATIONS TO 5 OAKFIELD GROVE, BIDDULPH, STOKE–ON–TRENT STAFFS. ST8 6UH

CLIENT:– MR. & MRS. A. MELLOR
PROJECT:– –
P.O. NO:– –

IF IN DOUBT ASK
DO NOT SCALE

DRAWN	RTH
DATE	07.05.09
CHECKED	–
APPROVED	–
SCALE	1:500(@A3)

BRIEF DESC.:– **SITE LOCATION PLAN**

ISSUE	DATE	SIG.
DRG. FOR APPROVAL/PRELIM. ISSUE	–	–
DRG. ISSUED FOR FABRICATION		
CLIENTS CERTIFIED FINAL DRG		
LAST REVISION ISSUED –	–	–

RUSSH
RUSSH LIMITED, 10 Newpool Road, Knypersley, Stoke-on-Trent, Staffordshire ST8 6NN
email: russh@summerbank.com Tel: 07703 205055

DRAWING NUMBER 09–07/001 REV –

SHEET 5 OF 5

EXISTING FIRST FLOOR PLAN

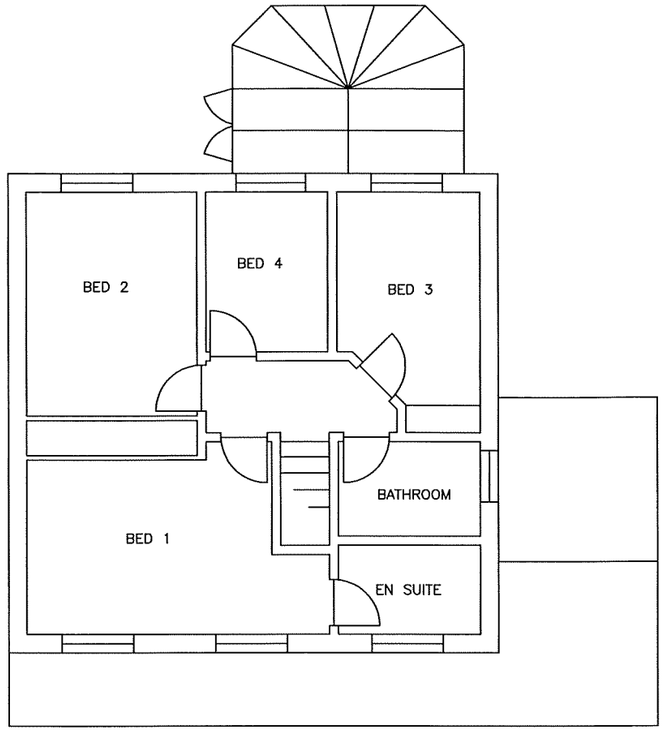

EXISTING GROUND FLOOR PLAN

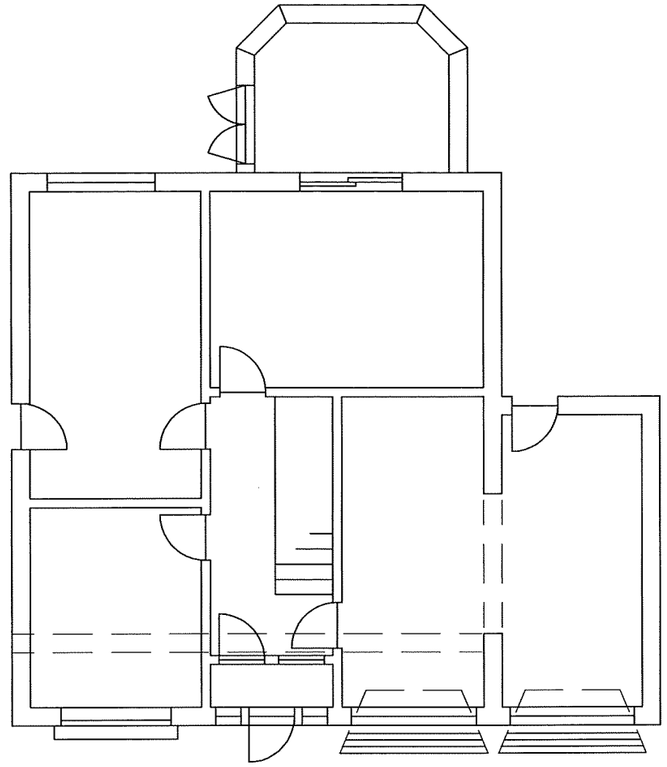

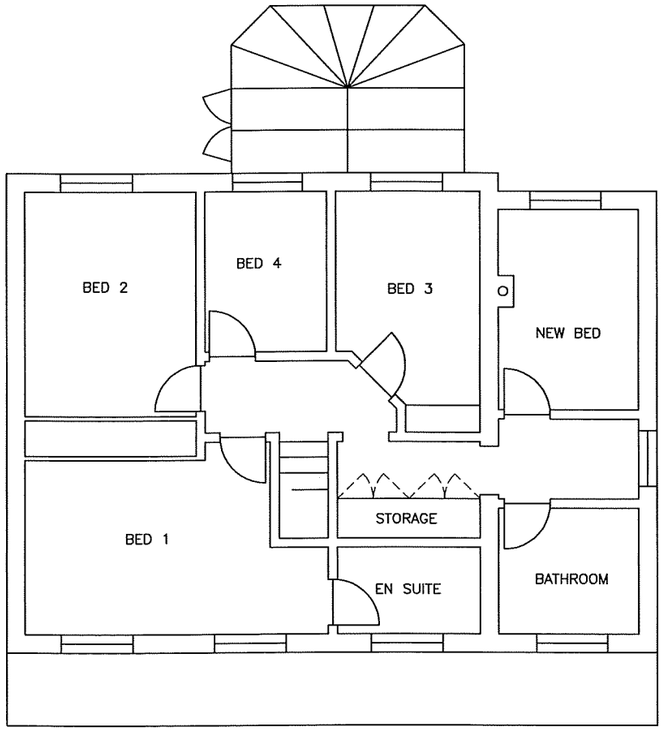

PROPOSED FIRST FLOOR PLAN

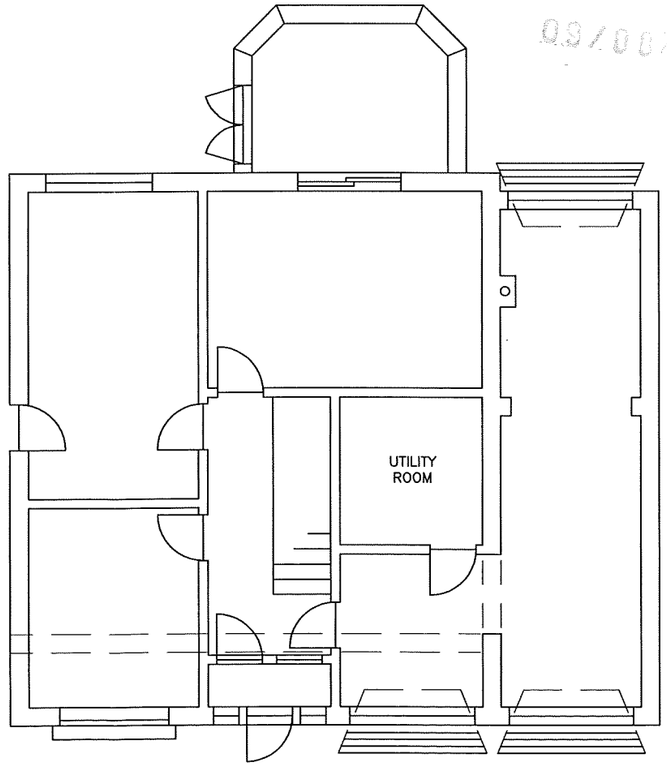

PROPOSED GROUND FLOOR PLAN

REV.	DESCRIPTION	SIG.	DATE
–	–	–	–
–	–	–	–

THIS DRAWING IS THE PROPERTY OF RUSSH LIMITED. IT MUST NOT BE COPIED, LOANED OR TRANSFERRED, NOR ANY INFORMATION CONTAINED HEREIN BE TRANSFERRED TO A THIRD PARTY, WITHOUT THE WRITTEN CONSENT OF RUSSH LIMITED.

Reference Drawings	Drg. No.

TITLE:– PROPOSED MODIFICATIONS TO 5 OAKFIELD GROVE, BIDDULPH, STOKE–ON–TRENT STAFFS. ST8 6UH

CLIENT:– MR. & MRS. A. MELLOR
PROJECT:– –
P.O. NO:– –

IF IN DOUBT ASK
DO NOT SCALE

DRAWN	RTH
DATE	07.05.09
CHECKED	–
APPROVED	–
SCALE	1:100(@A3)

BRIEF DESC.:– FLOOR PLANS

ISSUE	DATE	SIG.
DRG. FOR APPROVAL/PRELIM. ISSUE	–	–
DRG. ISSUED FOR FABRICATION		
CLIENTS CERTIFIED FINAL DRG		
LAST REVISION ISSUED –	–	–

RUSSH
RUSSH LIMITED, 10 Newpool Road, Knypersley, Stoke-on-Trent, Staffordshire ST8 6NN
email: russh@summerbank.com Tel: 07703 205055

DRAWING NUMBER 09–07/001

REV –

SHEET 3 OF 5

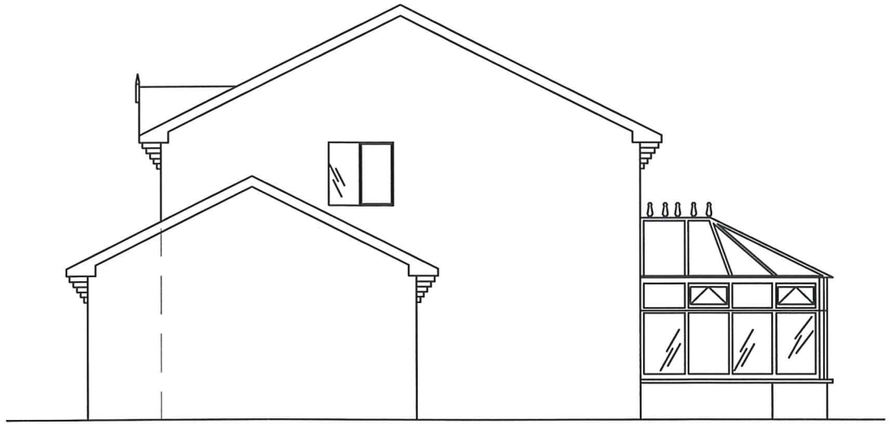

EXISTING NORTH ELEVATION

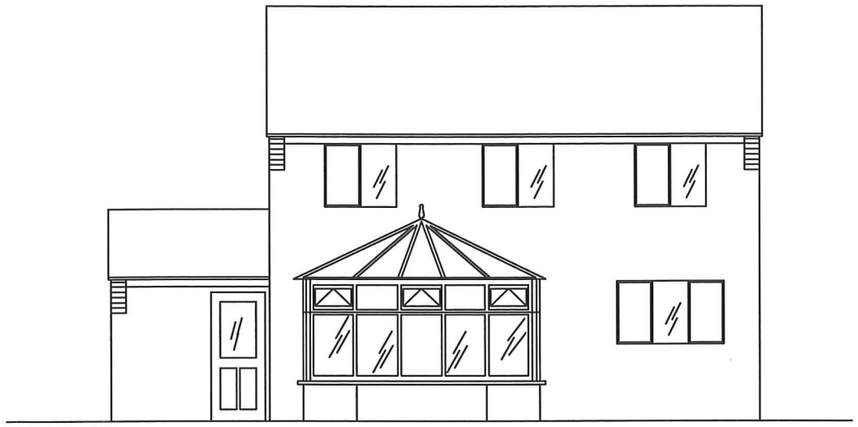

EXISTING REAR ELEVATION

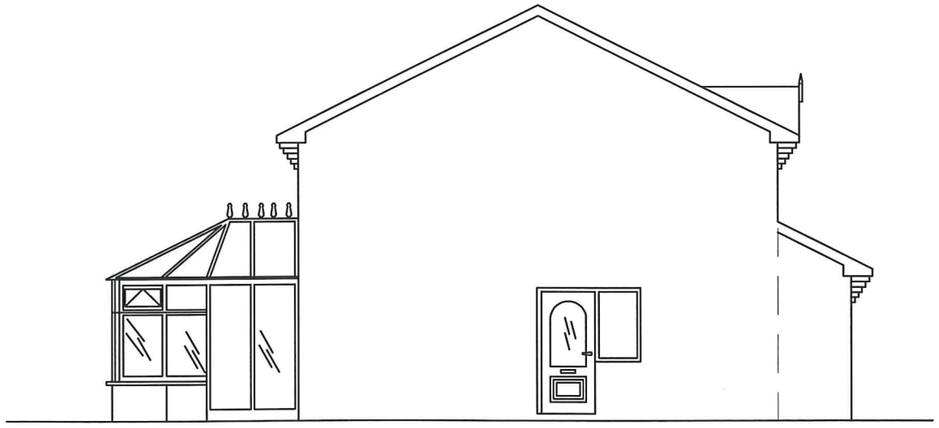

EXISTING SOUTH ELEVATION



EXISTING FRONT ELEVATION

09/00756

REV.	DESCRIPTION	SIG.	DATE
–	–	–	–
–	–	–	–

THIS DRAWING IS THE PROPERTY OF RUSSH LIMITED. IT MUST NOT BE COPIED, LOANED OR TRANSFERRED, NOR ANY INFORMATION CONTAINED HEREIN BE TRANSFERRED TO A THIRD PARTY, WITHOUT THE WRITTEN CONSENT OF RUSSH LIMITED.

Reference Drawings

Drg. No.

TITLE:– PROPOSED MODIFICATIONS TO 5 OAKFIELD GROVE, BIDDULPH, STOKE–ON–TRENT STAFFS. ST8 6UH

CLIENT:– MR. & MRS. A. MELLOR

PROJECT:– –

P.O. NO:– –

IF IN DOUBT ASK

DO NOT SCALE

DRAWN	RTH
DATE	07.05.09
CHECKED	–
APPROVED	–
SCALE	1:100(@A3)

BRIEF DESC.:– **ELEVATIONS**

ISSUE	DATE	SIG.
DRG. FOR APPROVAL/PRELIM. ISSUE	–	–
DRG. ISSUED FOR FABRICATION		
CLIENTS CERTIFIED FINAL DRG		
LAST REVISION ISSUED –	–	–

RUSSH

RUSSH LIMITED, 10 Newpool Road, Knypersley, Stoke-on-Trent, Staffordshire ST8 6NN

email: russh@summerbank.com Tel: 07703 205055

DRAWING NUMBER 09–07/001

REV –

SHEET 1 OF 5

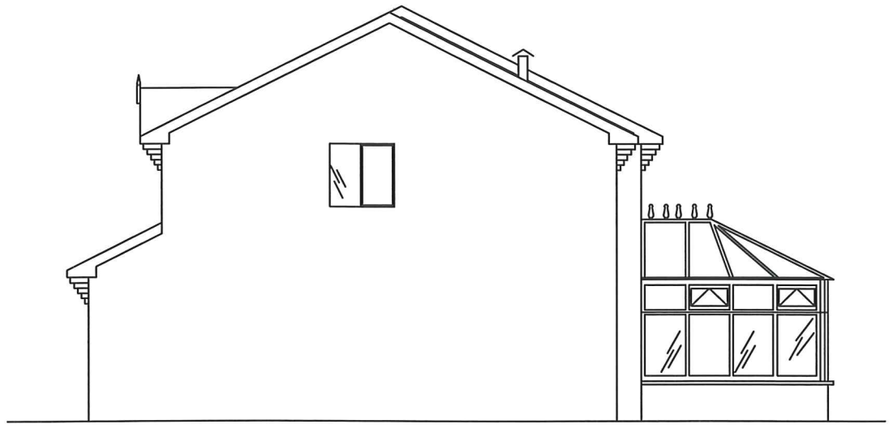

PROPOSED NORTH ELEVATION

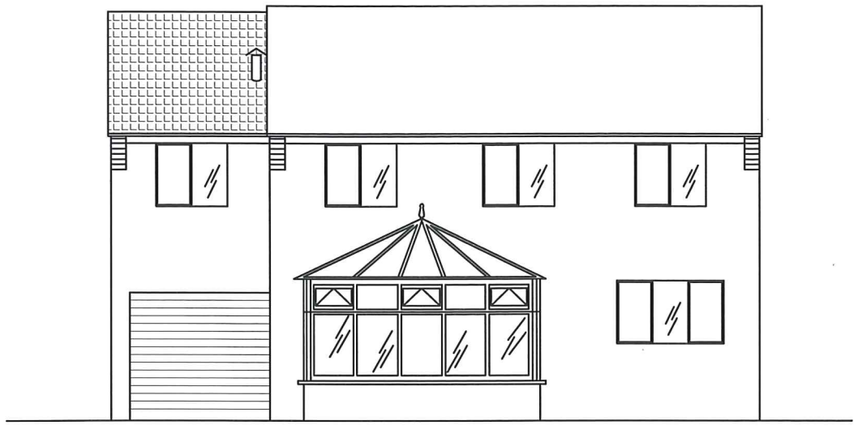

PROPOSED REAR ELEVATION

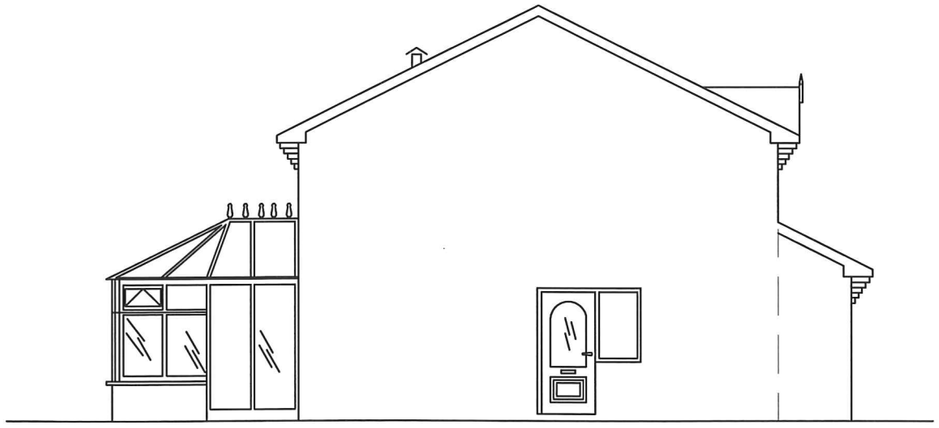

PROPOSED SOUTH ELEVATION
(UNCHANGED)



PROPOSED FRONT ELEVATION

09/00768

REV.	DESCRIPTION	SIG.	DATE
–	–	–	–
–	–	–	–

THIS DRAWING IS THE PROPERTY OF RUSSH LIMITED. IT MUST NOT BE COPIED, LOANED OR TRANSFERRED, NOR ANY INFORMATION CONTAINED HEREIN BE TRANSFERRED TO A THIRD PARTY, WITHOUT THE WRITTEN CONSENT OF RUSSH LIMITED.

Reference Drawings | Drg. No.

TITLE:– PROPOSED MODIFICATIONS TO 5 OAKFIELD GROVE, BIDDULPH, STOKE–ON–TRENT STAFFS. ST8 6UH

CLIENT:– MR. & MRS. A. MELLOR
PROJECT:– –
P.O. NO:– –

IF IN DOUBT ASK
DO NOT SCALE

DRAWN	RTH
DATE	07.05.09
CHECKED	–
APPROVED	–
SCALE	1:100(@A3)

BRIEF DESC.:– ELEVATIONS

ISSUE	DATE	SIG.
DRG. FOR APPROVAL/PRELIM. ISSUE	–	–
DRG. ISSUED FOR FABRICATION		
CLIENTS CERTIFIED FINAL DRG		
LAST REVISION ISSUED –	–	–

RUSSH
RUSSH LIMITED, 10 Newpool Road, Knypersley, Stoke-on-Trent, Staffordshire ST8 6NN
email: russh@summerbank.com Tel: 07703 205055

DRAWING NUMBER 09–07/001 REV –