Hamps Valley Ltd
Arboricultural Consultants & Tree Sepcialists
Hamps House, Onecote, Leek, Staffs ST13 7RG
Kristian Turner: hampsvalleyltd@gmail.com
Mob 07976534780 tel 01538 304343

BS5837:2012 Tree Survey: Barn, Cheadle Rd, Draycott

SCALE : 1 : 500 @ A4
DATE : 11/04/2017
MAP FILENAME : Barn, Draycott

N

Map data shown may contain Ordnance Survey ® products supplied by Pear Technology Services Ltd; Email: info@peartechnology.co.uk
© Crown Copyright and database rights from date shown above
Ordnance Survey ® licence number 100023148

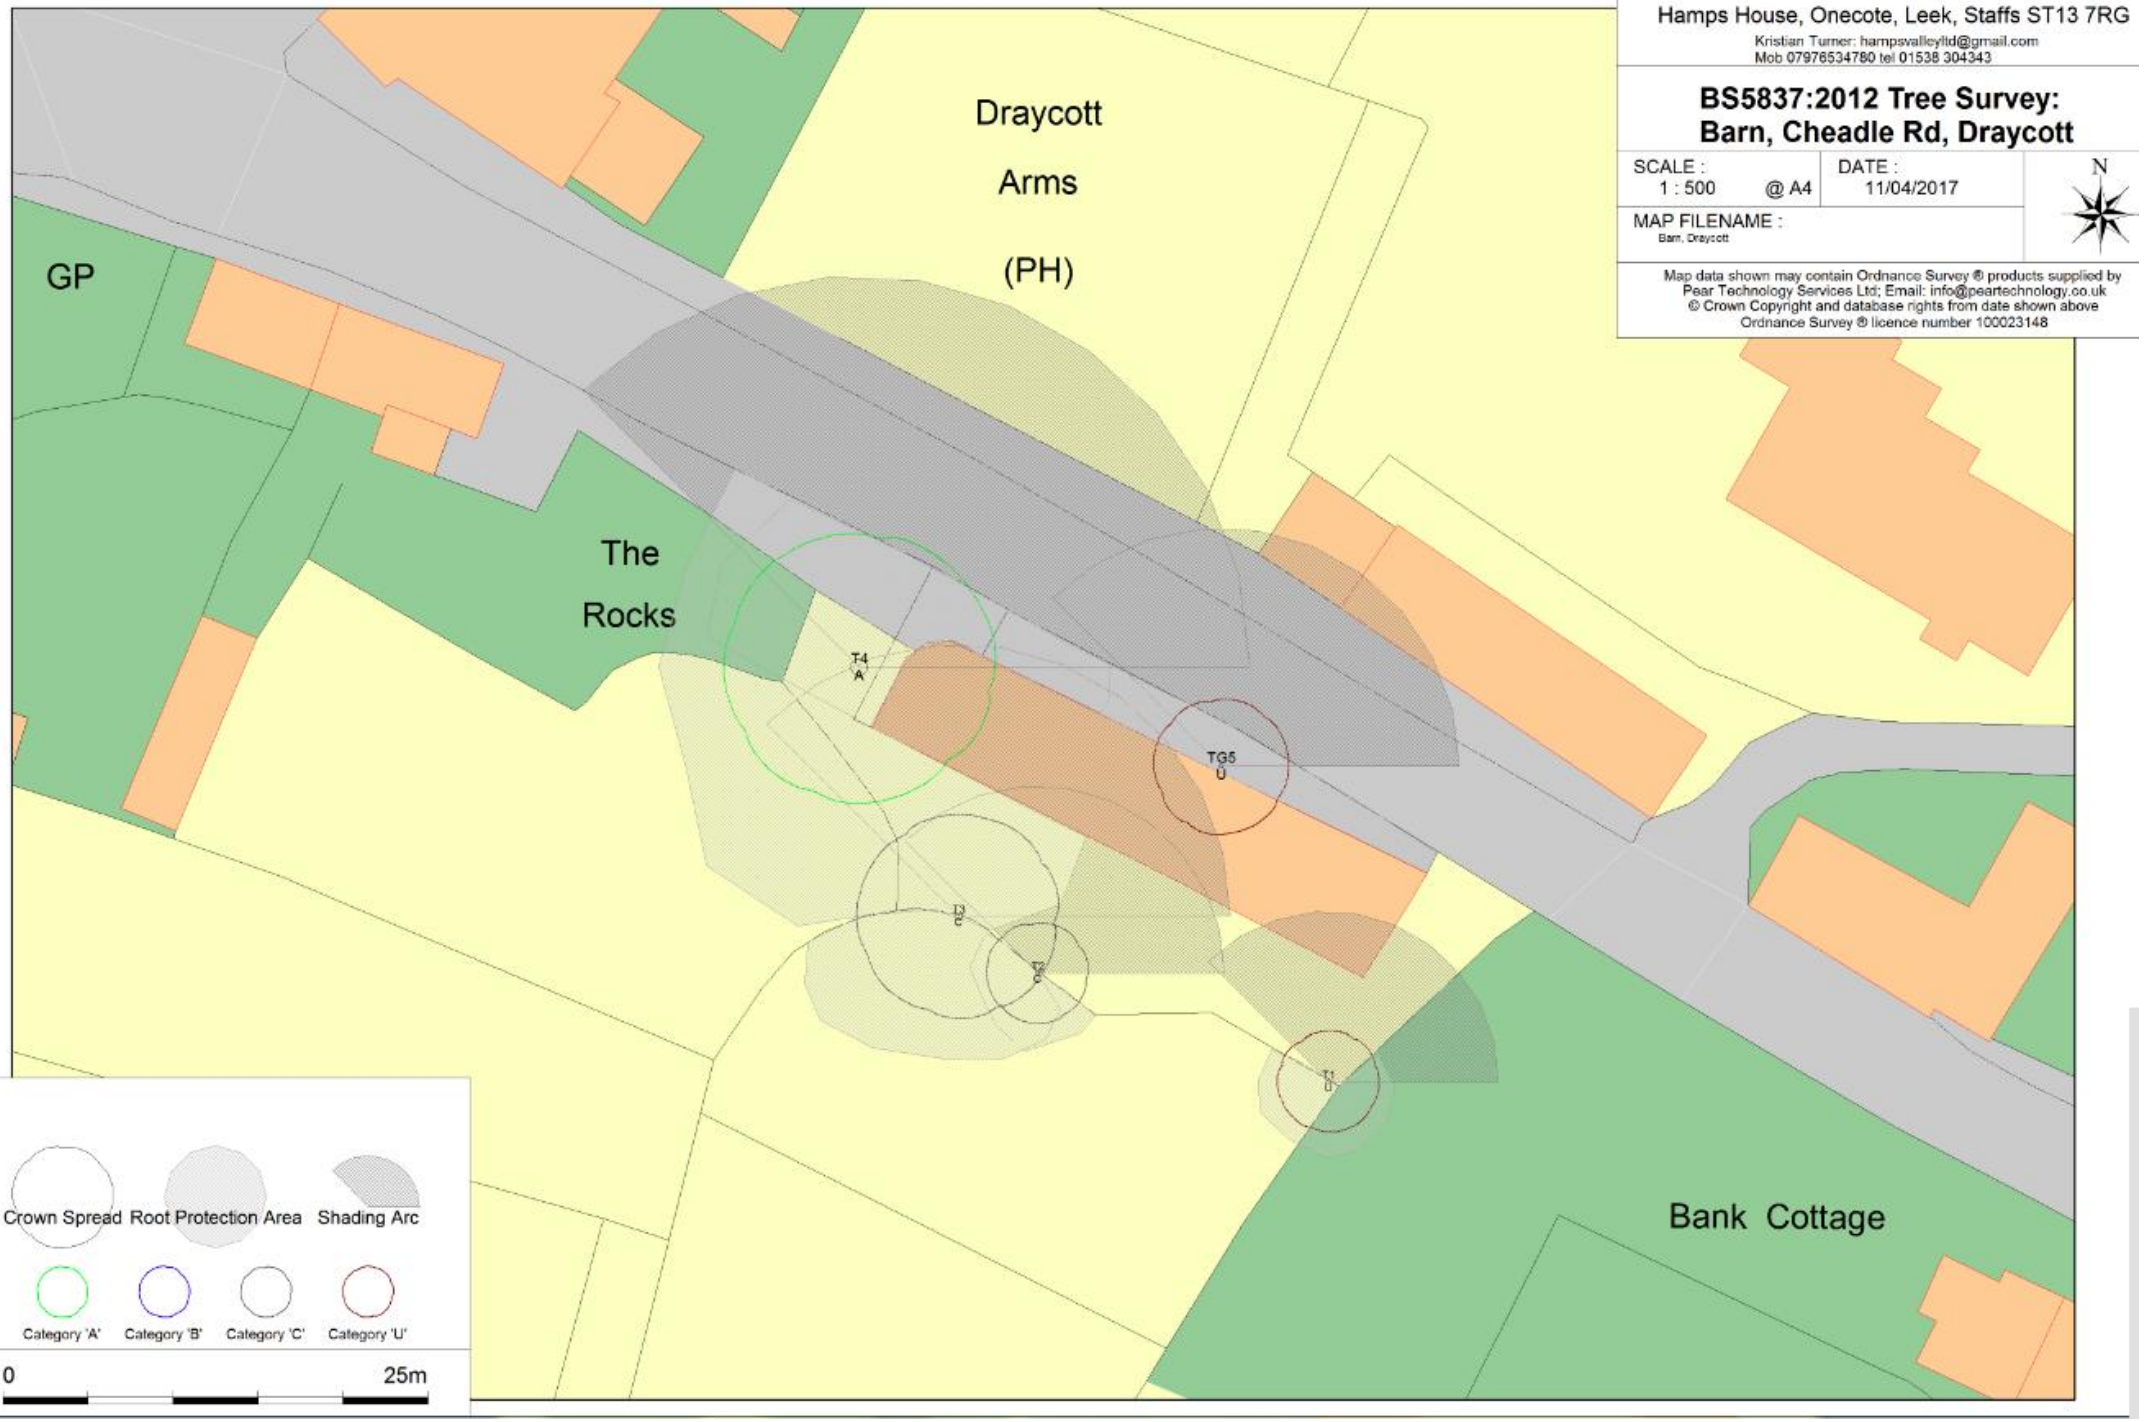

Hamps Valley Ltd
Arboricultural Consultants & Tree Sepcialists
Hamps House, Onecote, Leek, Staffs ST13 7RG
Kristian Turner: hampsvalleyltd@gmail.com
Mob 07976534780 tel 01538 304343

BS5837:2012 Tree Survey: Barn, Cheadle Rd, Draycott

SCALE : 1 : 500 @ A4
DATE : 11/04/2017
MAP FILENAME : Barn, Draycott

Map data shown may contain Ordnance Survey ® products supplied by Pear Technology Services Ltd; Email: info@peartechnology.co.uk
© Crown Copyright and database rights from date shown above
Ordnance Survey ® licence number 100023148

