job	Smithy House, Thorncliffe Landscaping and stores
title	Site Plan as Existing
date	17.08.15
scale	1/150 @ A3
dwg. no.	SH-01
rev.	.

Ian Ankers architecture
Building and Design Consultants
Ryecroft Farm, Rushton Spencer, Macclesfield, SK11 0RP
t 01260 546944
e ross@iankers.co.uk
w www.iankers.co.uk

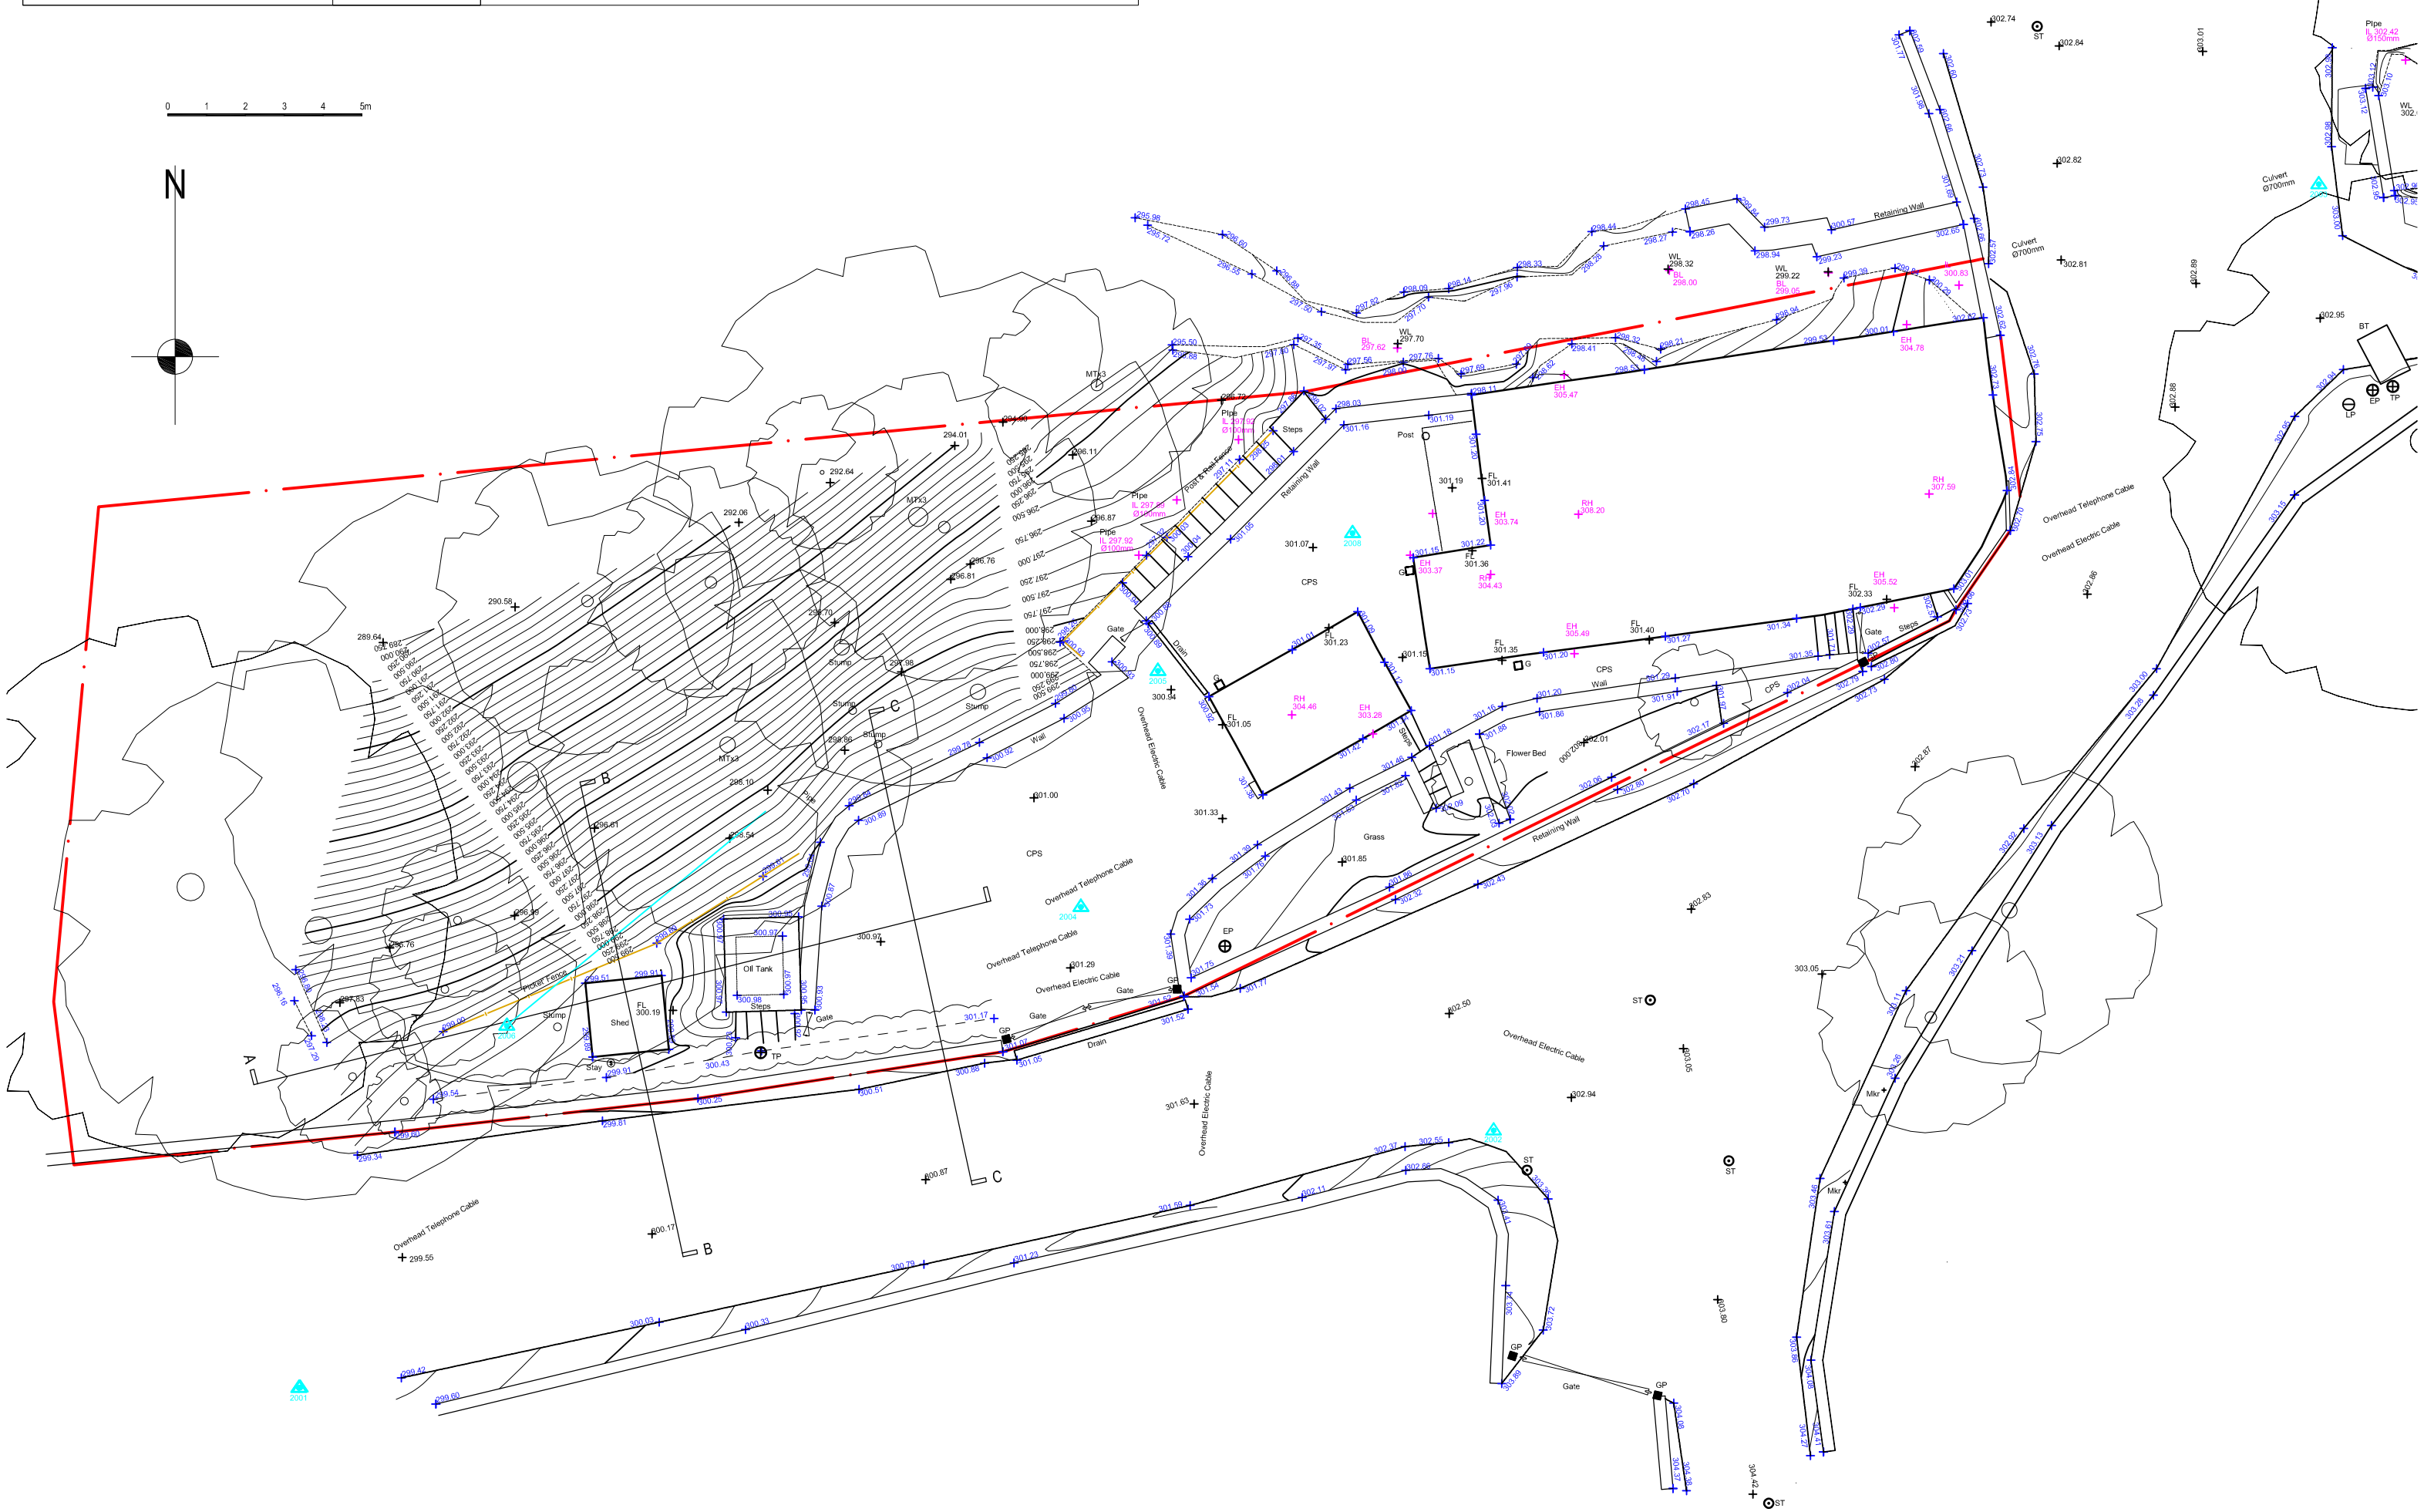
0 1 2 3 4 5m
N
Overhead Telephone Cable
Retaining Wall
Culvert Ø700mm
Culvert Ø750mm
Pipe IL 302.42 Ø150mm
Pipe IL 297.62 Ø150mm
Pipe IL 297.66 Ø150mm
Pipe IL 297.92 Ø100mm
Steps
Post
Gate
Drain
Overhead Electric Cable
Overhead Telephone Cable
Overhead Electric Cable
Wall
Flower Bed
Grass
Shed
FL 300.19
Oil Tank
Stump
Stump
Stump