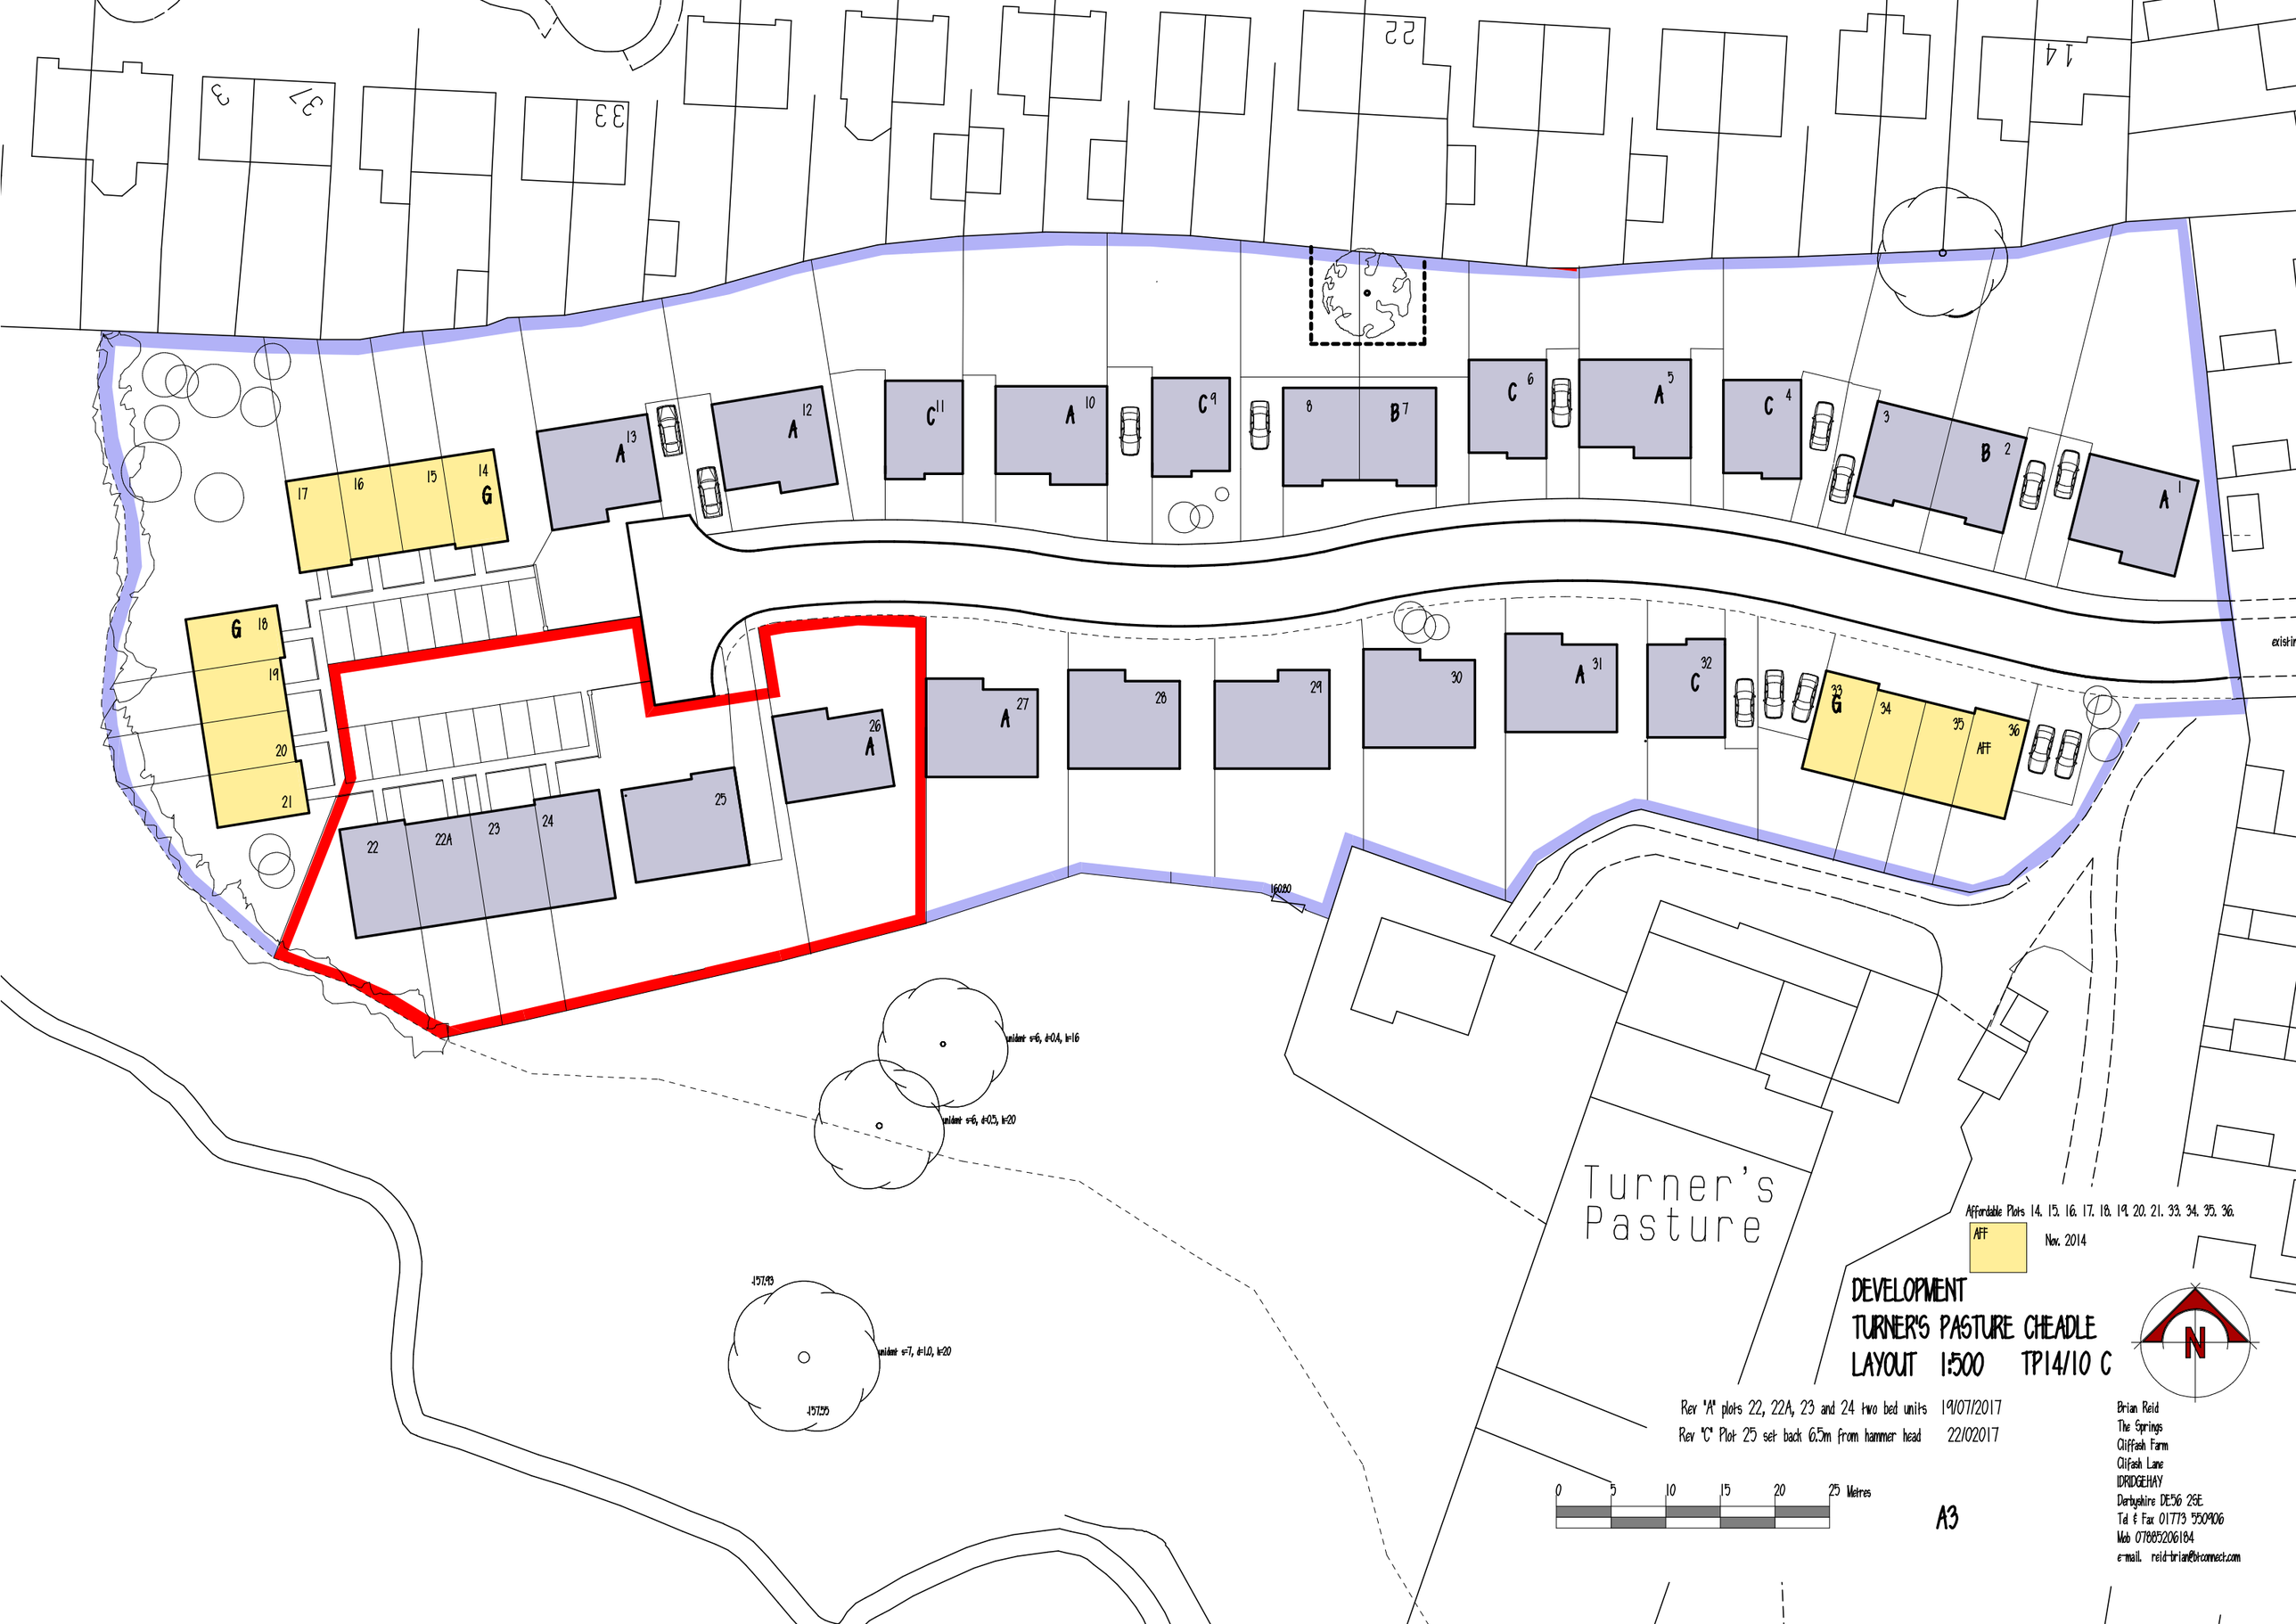

Turner's Pasture
Affordable Plots 14. 15. 16. 17. 18. 19. 20. 21. 33. 34. 35. 36.
AFF
Nov. 2014
DEVELOPMENT
TURNER'S PASTURE CHEADLE
LAYOUT 1:500 TP14/10 C
Rev "A" plots 22, 22A, 23 and 24 two bed units 19/07/2017
Rev "C" Plot 25 set back 6.5m from hammer head 22/02017
0 5 10 15 20 25 Metres
A3
N
Brian Reid
The Springs
Cliffash Farm
Clifash Lane
IDRIDGEHAY
Derbyshire DE56 2SE
Tel & Fax 01773 550906
Mob 07885206184
e-mail. reid-brian@btconnect.com