NOTES Copyright of Croft Architecture Limited. Drawings are not to be reproduced in whole or in part without the prior written permission of Croft Architecture Limited. Figured dimensions only are to be taken from this drawing, dimensions are not to be scaled off. Contractors are responsible for checking dimensions relative to their work. Croft Architecture Limited are to be advised of any discrepancies.

REVISIONS

REV.	DESCRIPTION	DRAWN	CHKD.	DATE
1st	FIRST ISSUE	JB	CJC	05/02/17

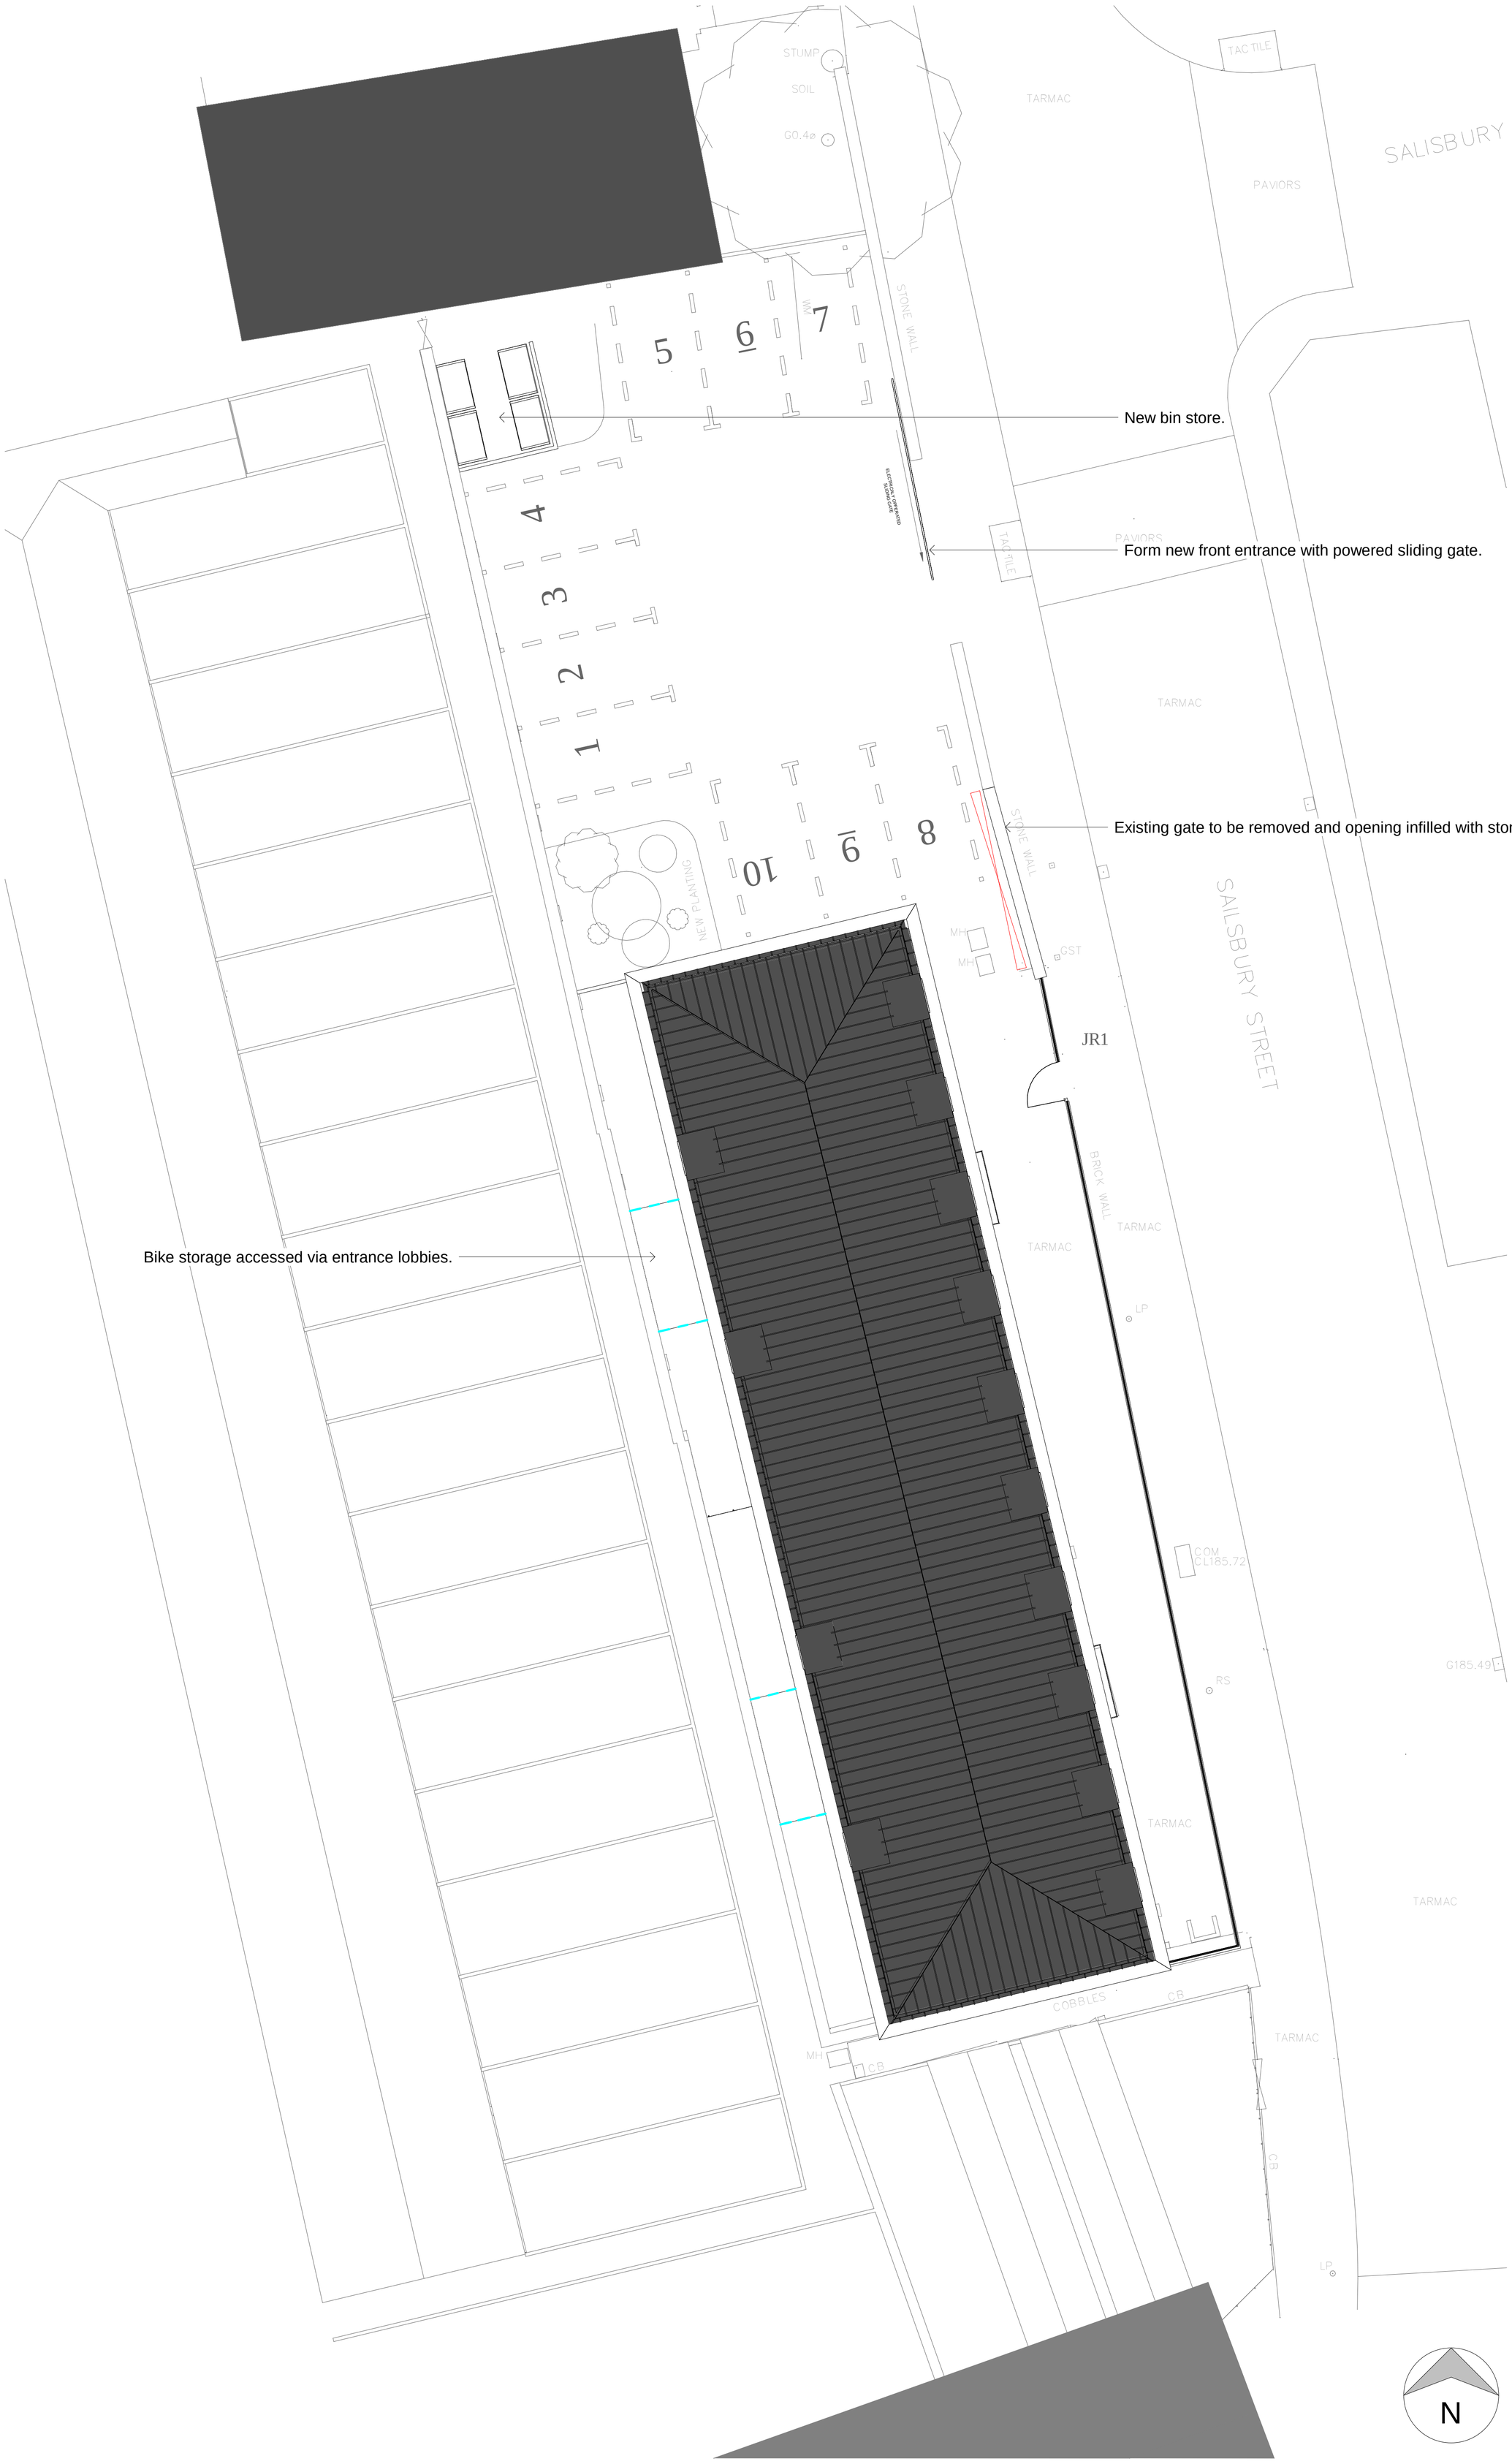

0m 2m 4m 6m 8m 10m

VISUAL SCALE 1:100 @ A1

Proposed Site Plan

1 : 100

Croft Architecture Limited
Chartered Architects
6-7 Pearl House, Anson Court,
Staffordshire Technology Park,
Stafford, ST18 0GB
Tel. 01785 248 542
Fax. 01785 222 232

PROJECT

Conversion and Extension of Milward Hall
Charles Wainwright Developments
Salisbury Street, Leek, ST13 5EE

DRAWING TITLE

Proposed Site Plan

SCALE	SHEET SIZE	No. of SHEETS	SHEET No.	CAD FILE
1 : 100	A1	1	1	

DRAWING NUMBER 2372 - 100

REV