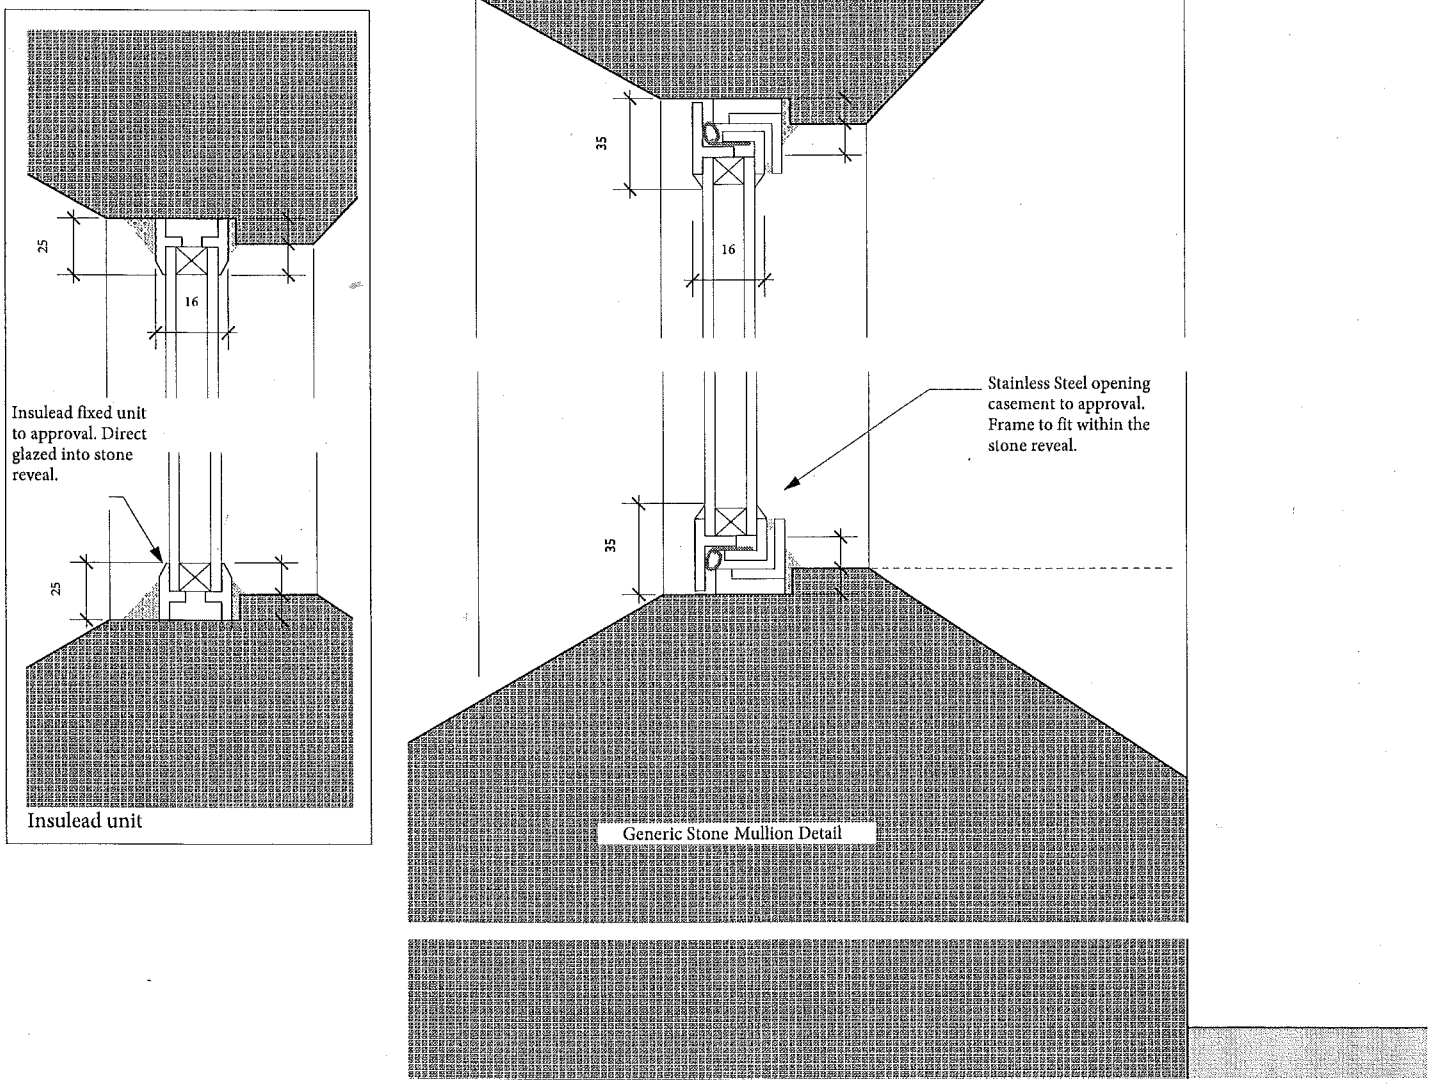

Window Detail as referenced at Condition 3

Window Detail Insulead Fixed Unit /Steelyte Opener	TOUCHSTONE GLAZING SOLUTIONS

www.touchstoneglazing.co.uk
info@touchstoneglazing.co.uk
Tel: 01484 400053

DO NOT SCALE FROM THIS DRAWING
DIMENSIONS TO BE CHECKED ON SITE