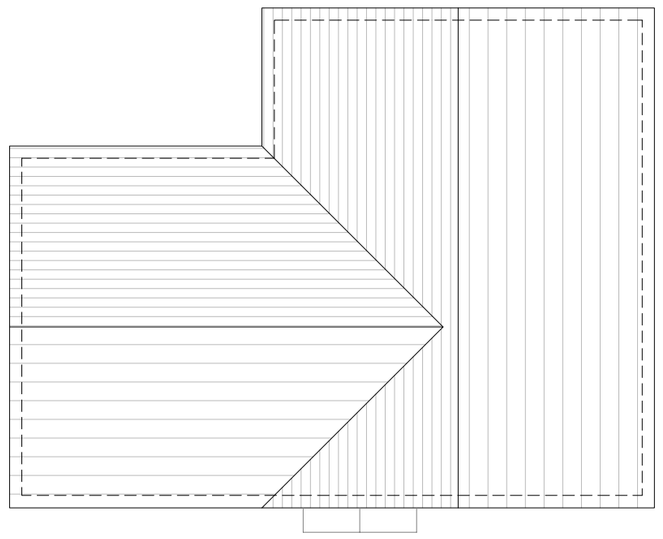

Proposed roof plan
Scale 1:100

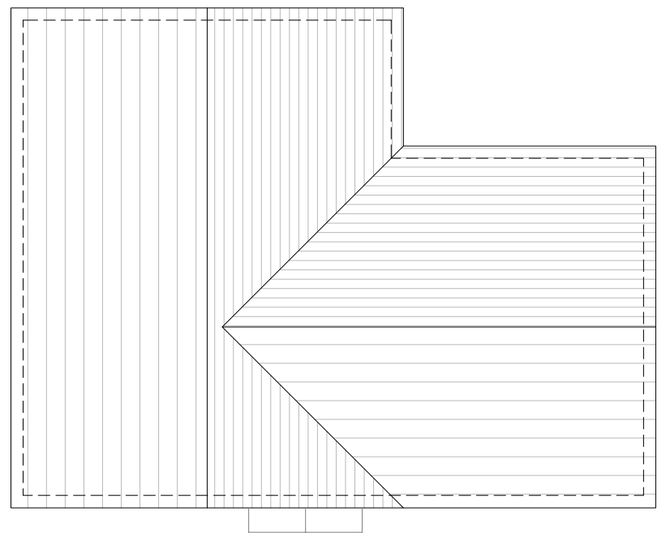

Proposed roof plan
Scale 1:100

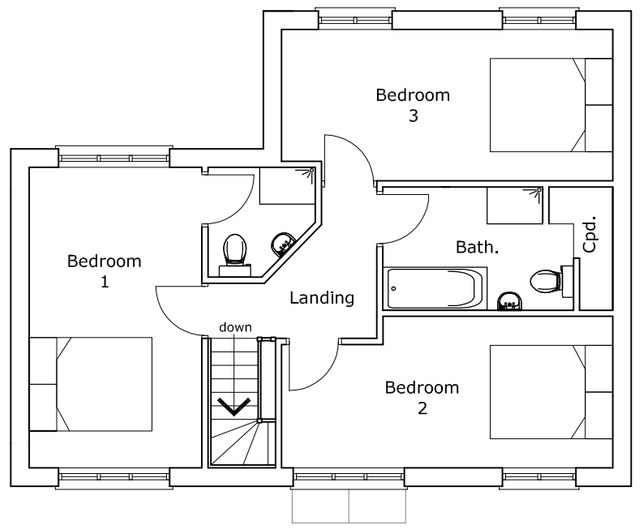

Proposed first floor plan
Scale 1:100

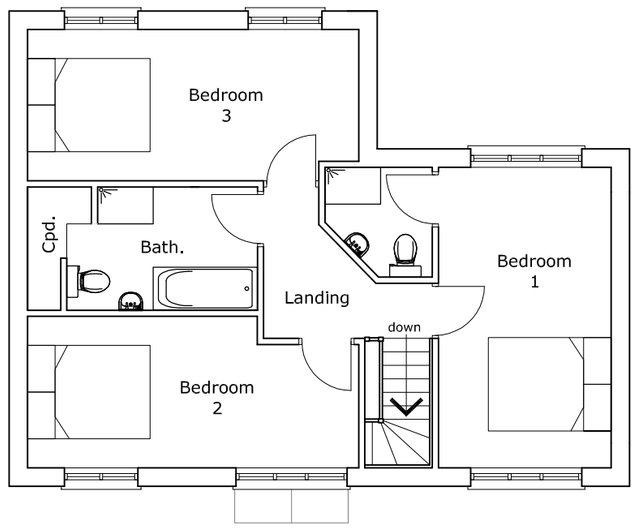

Proposed first floor plan
Scale 1:100

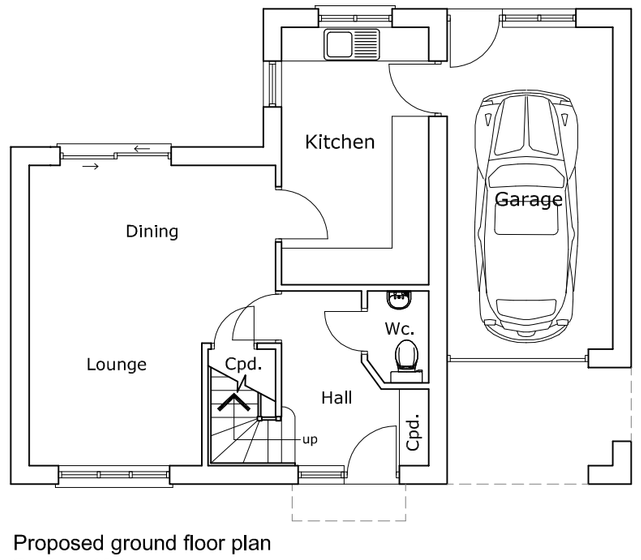

Proposed ground floor plan
Scale 1:100

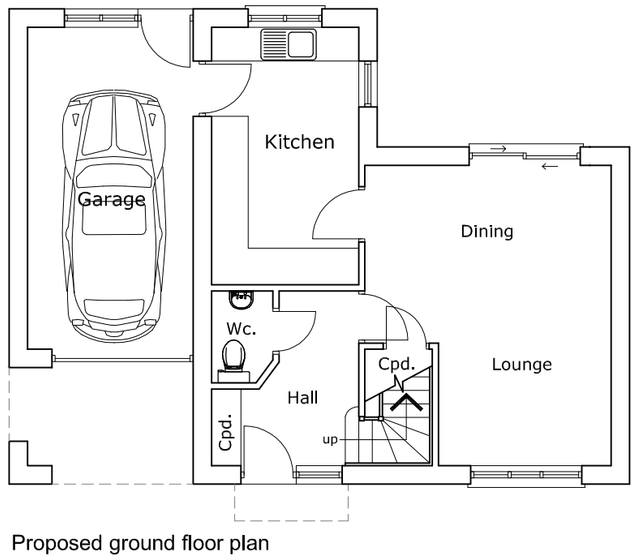

Proposed ground floor plan
Scale 1:100

plot one

plot two

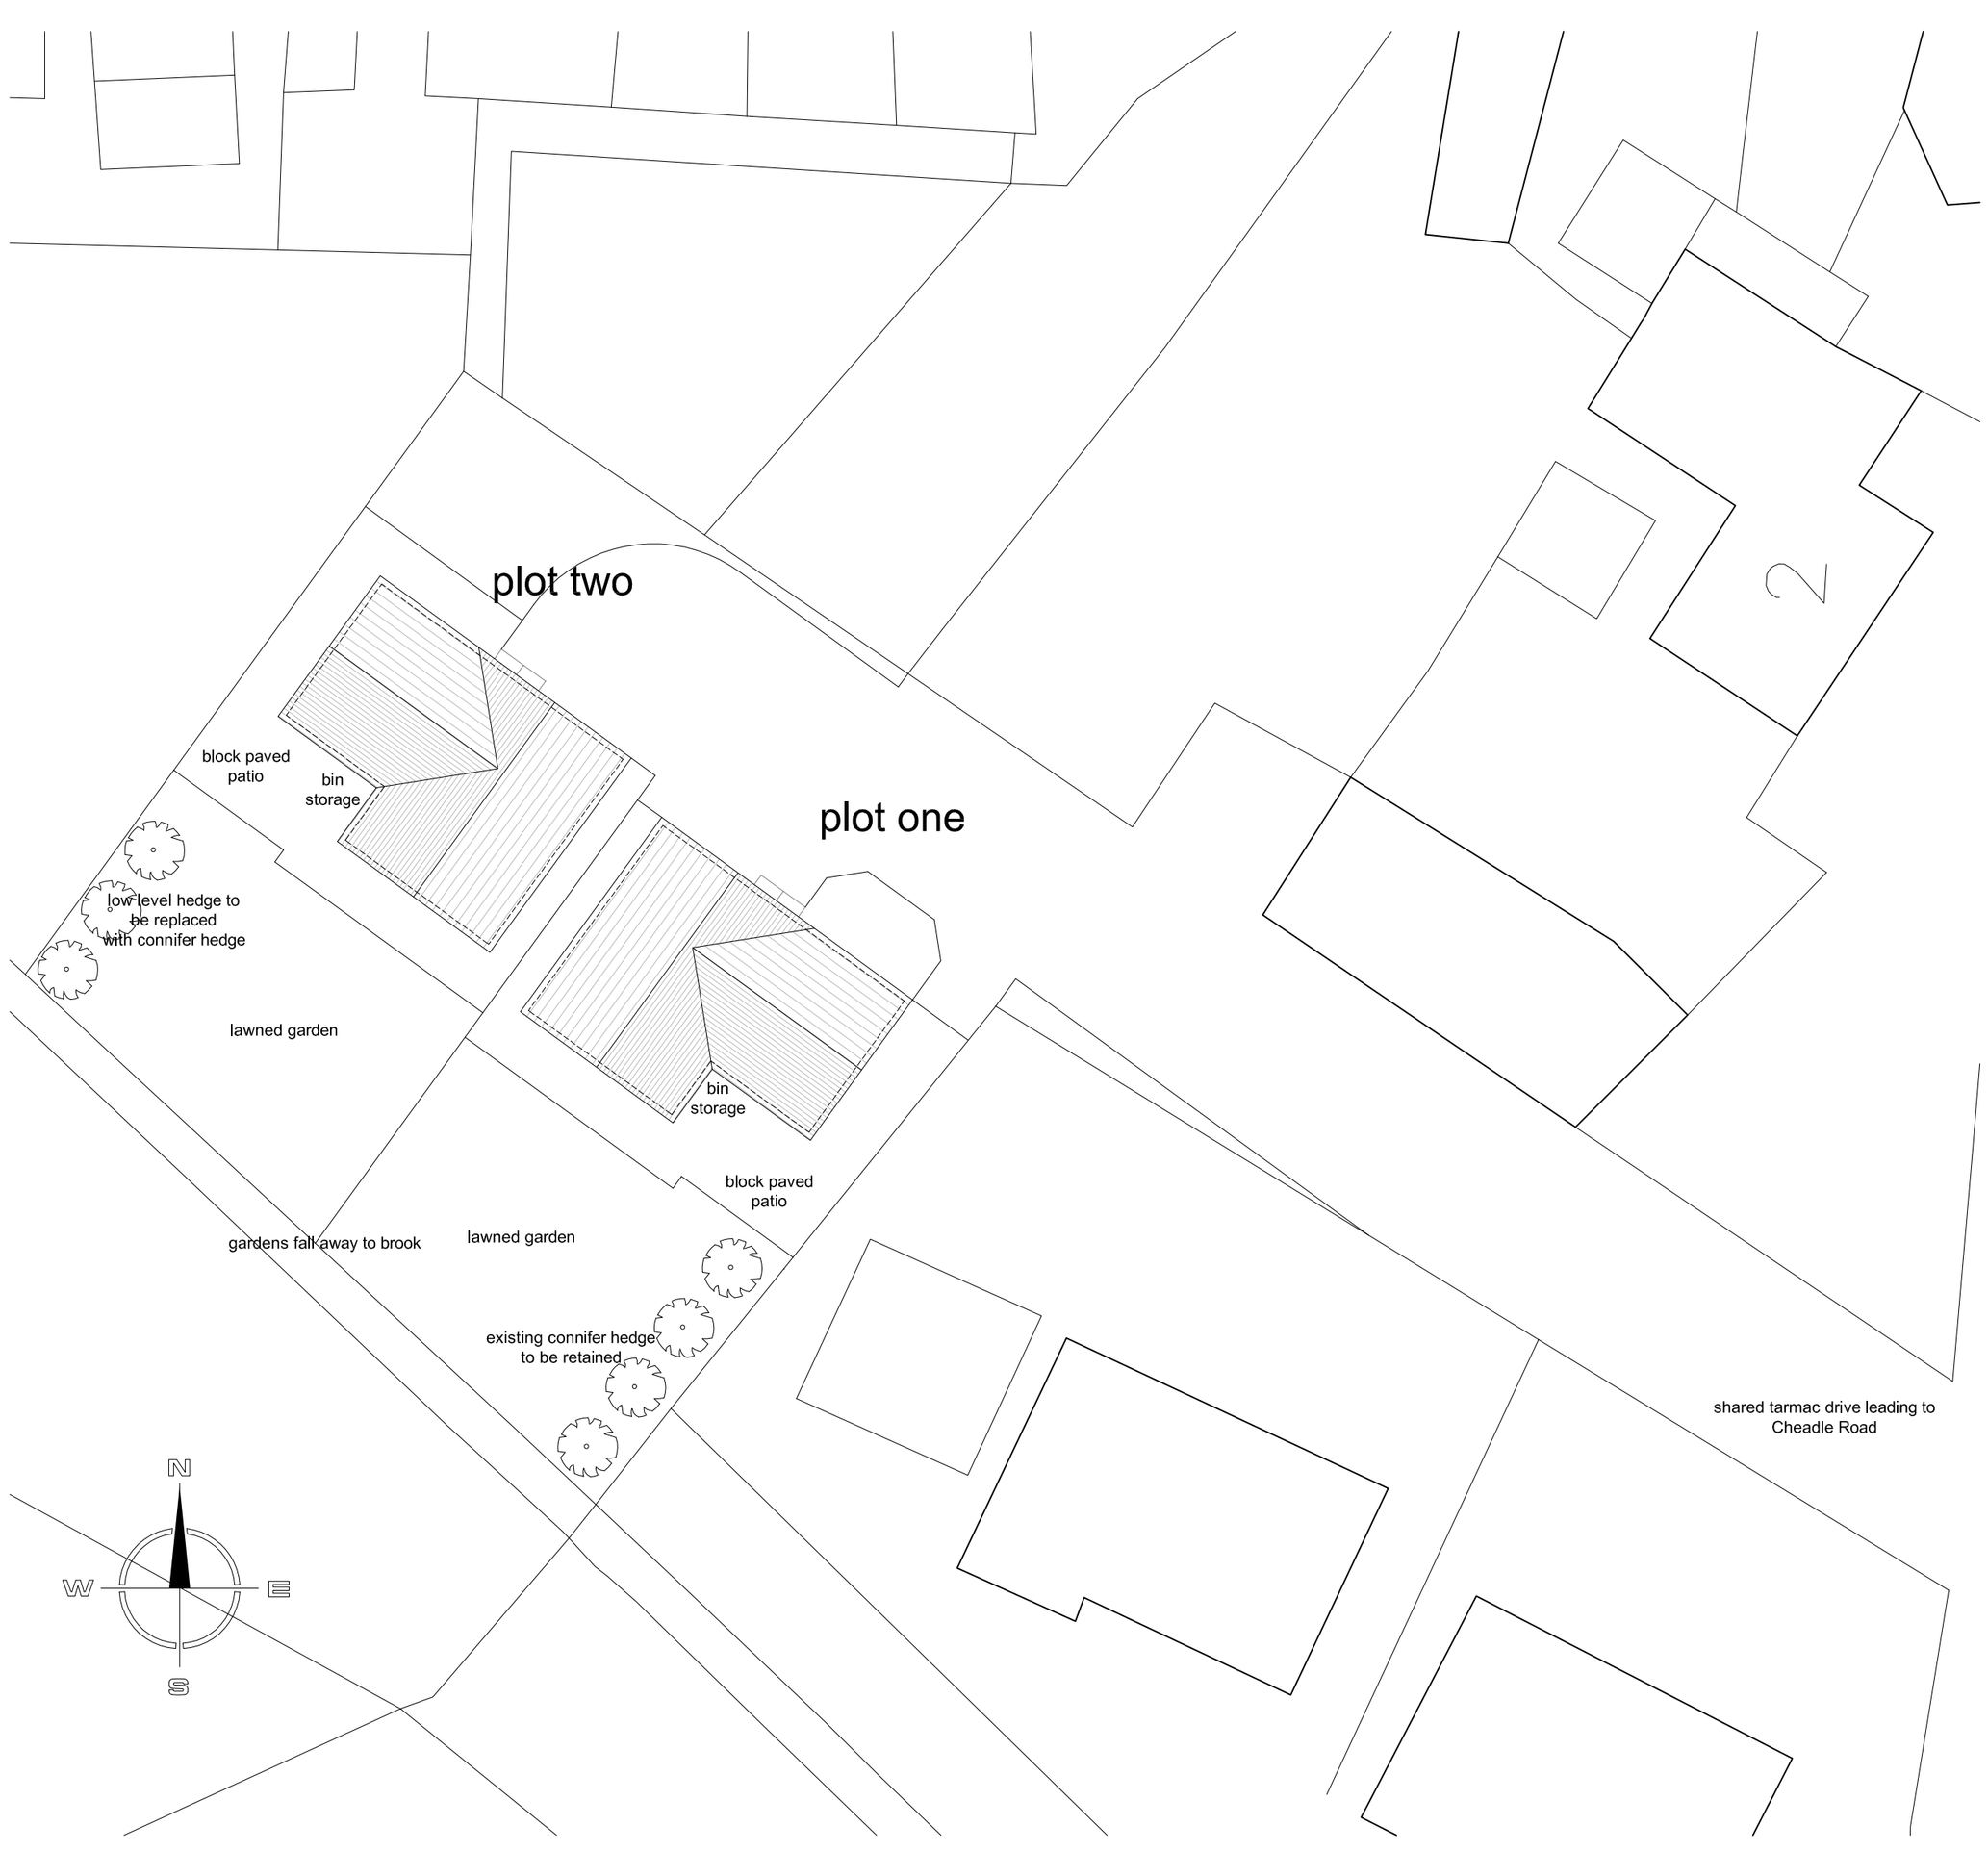

Mr & Mrs Hewitt
33 The Green
Kinglsey
Staffordshire
ST10 2AG

SITE PLAN AND PROPOSED FLOOR PLANS

DRAWING NUMBER: AP 0 02
Scale: 1:100 / 1:200 at A2
Date: DECEMBER 2009