

Copyright of this drawing is vested in the Architect and it must not be copied or reproduced without consent. Figured dimensions only are to be taken from this drawing. All contractors must visit the site and be responsible for taking and checking all dimensions relative to their work. Hewitt&Carr Architects Ltd are to be advised of any variation between drawings and site conditions.
CLIENTS ARE ADVISED TO CLARIFY DIMENSIONS WITH THE ARCHITECT PRIOR TO SETTING OUT AND NOT TO SCALE FROM THE DRAWING


Rev.	Drawn	Comments	Date

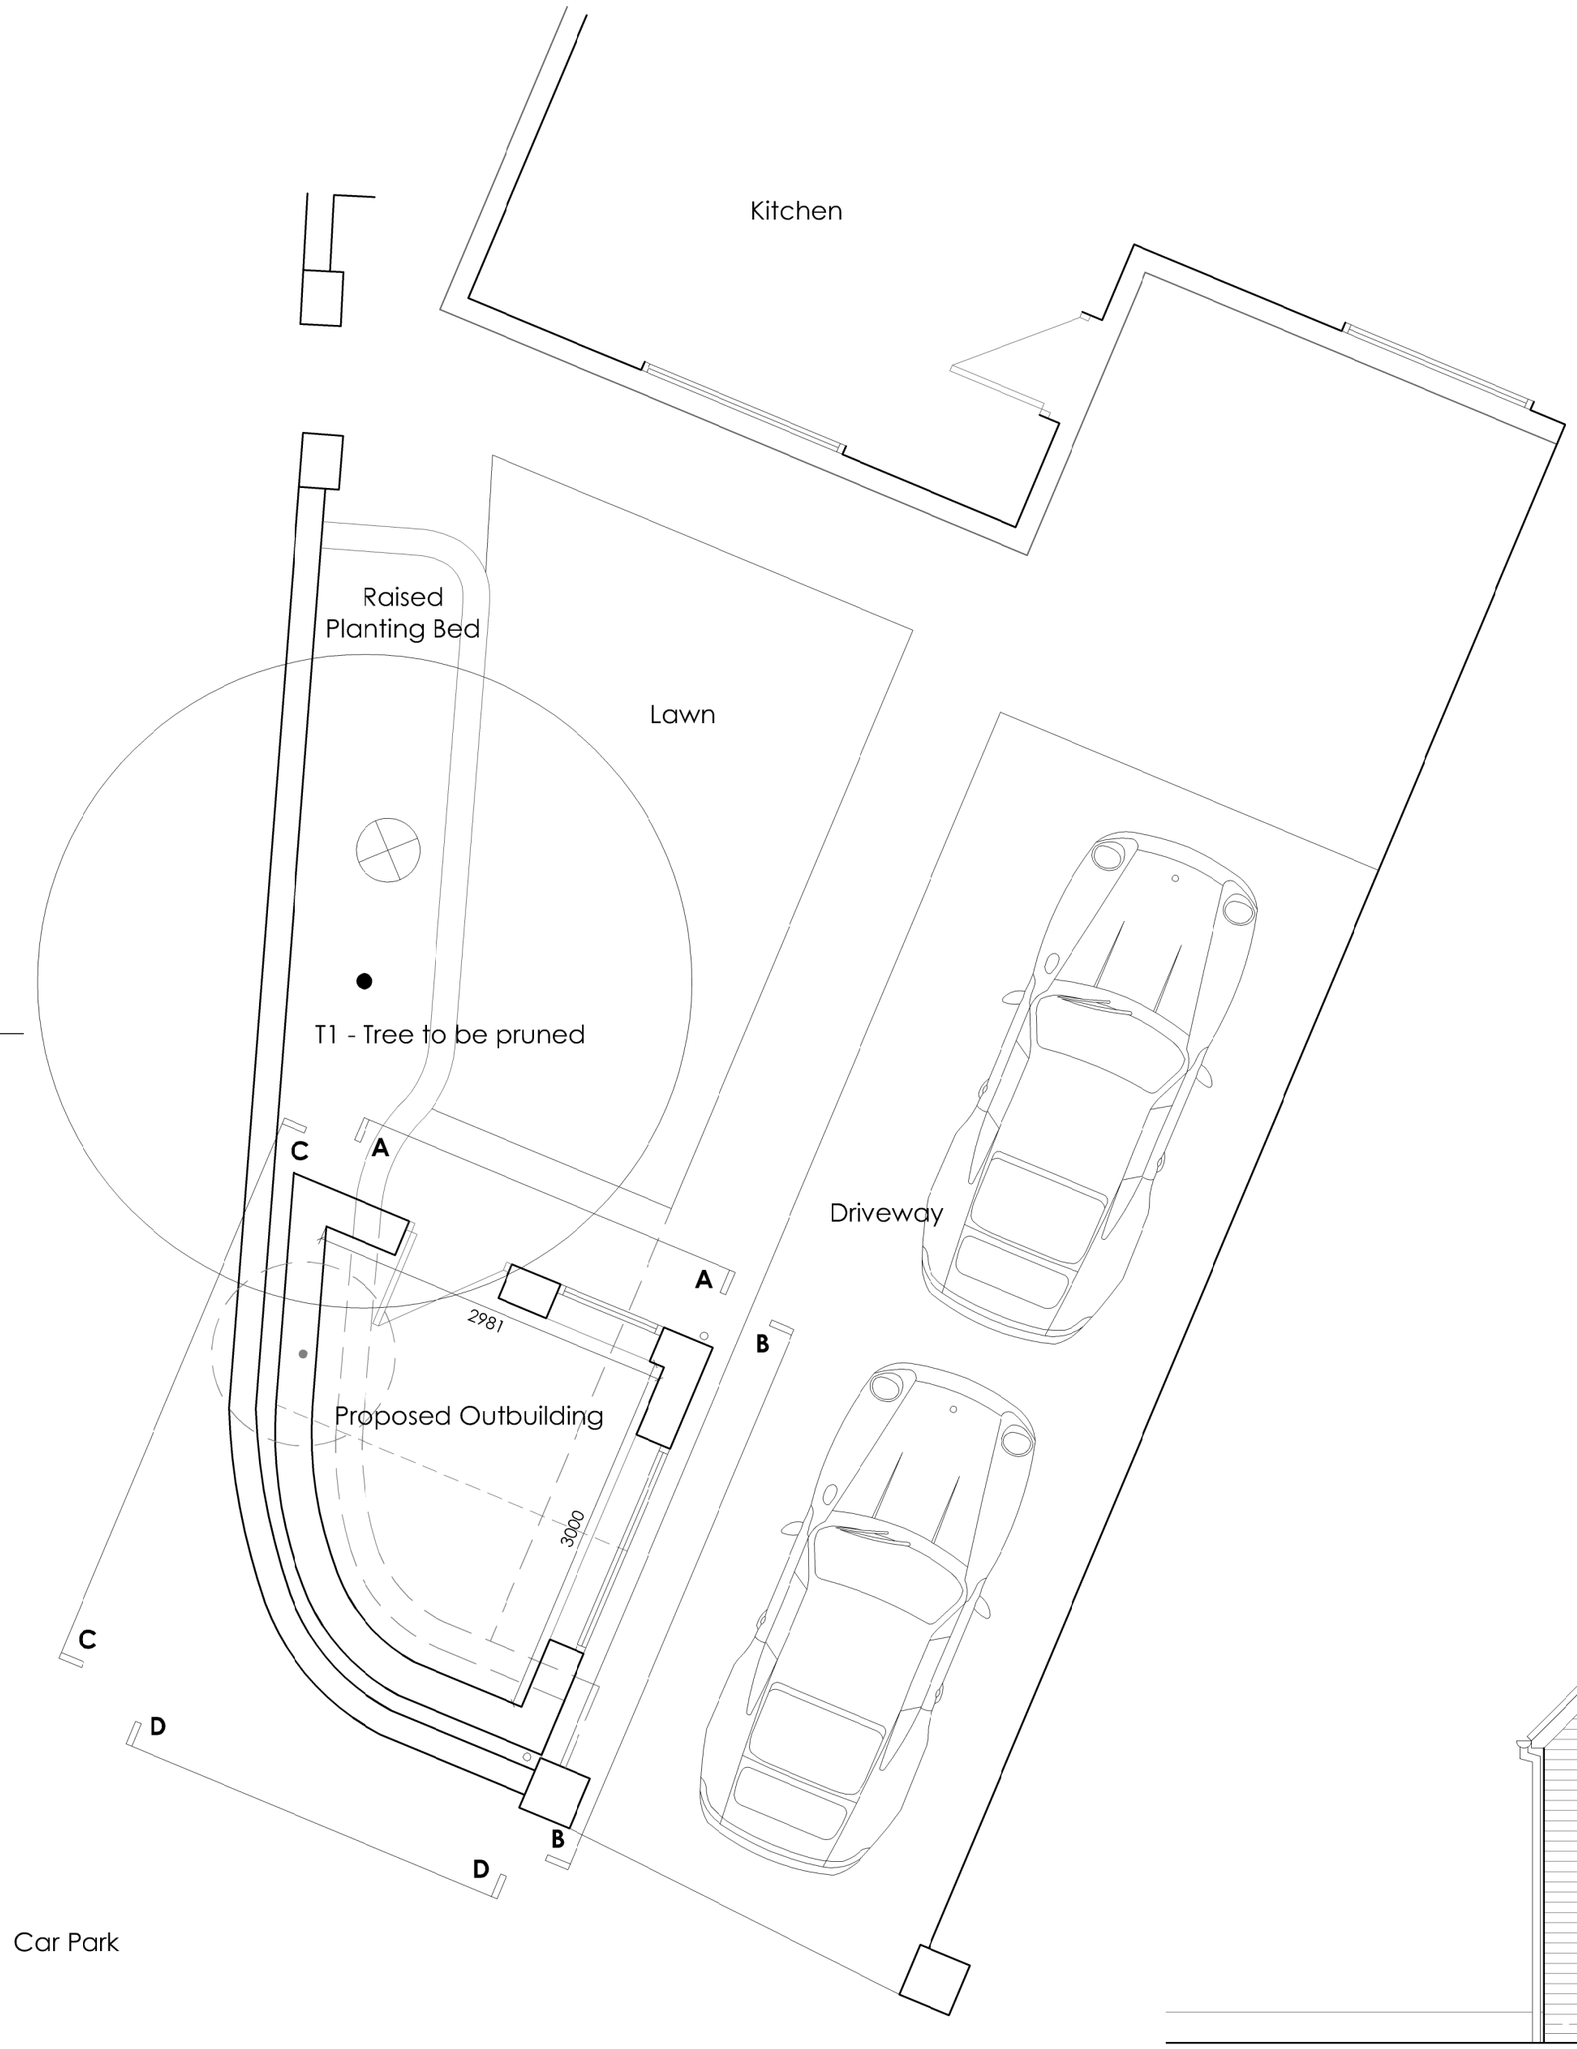


SITE PLAN 1:50

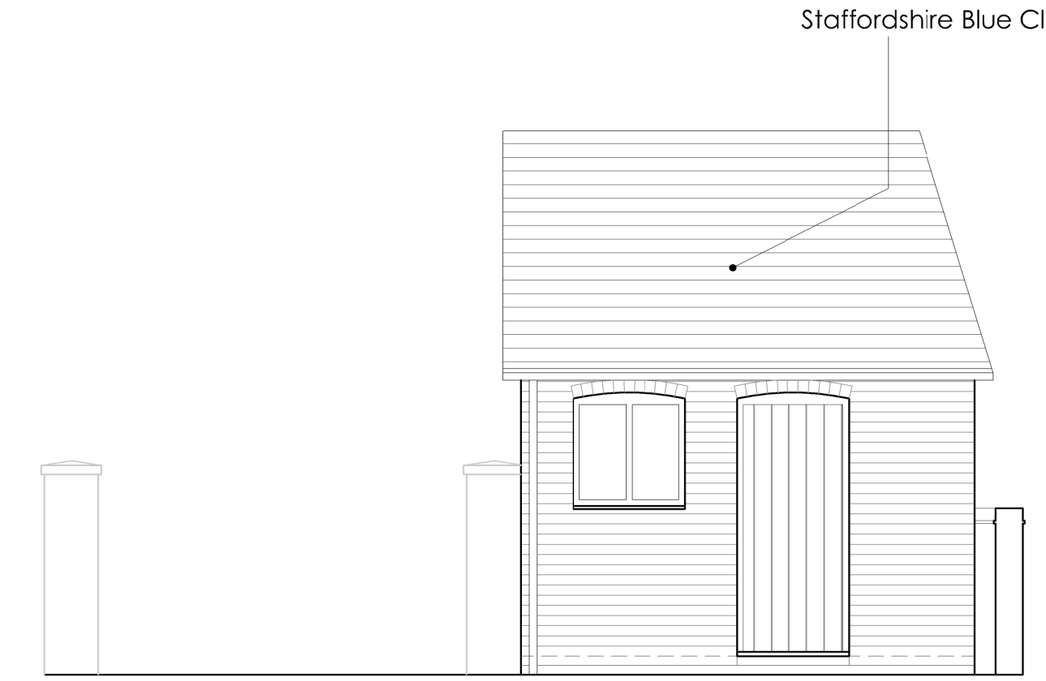


ELEVATION A 1:50

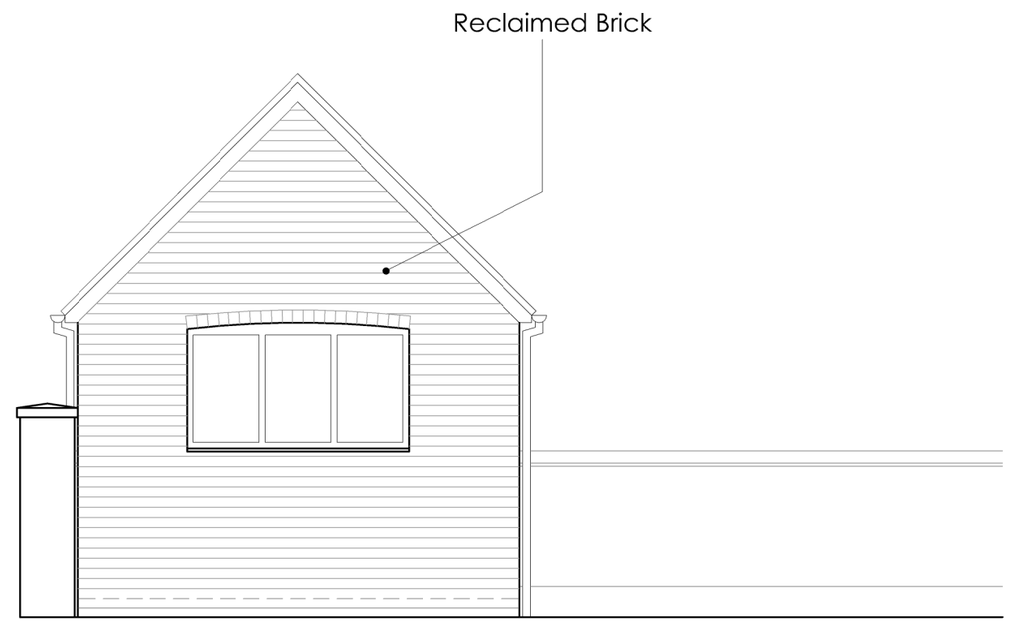

ELEVATION B 1:50

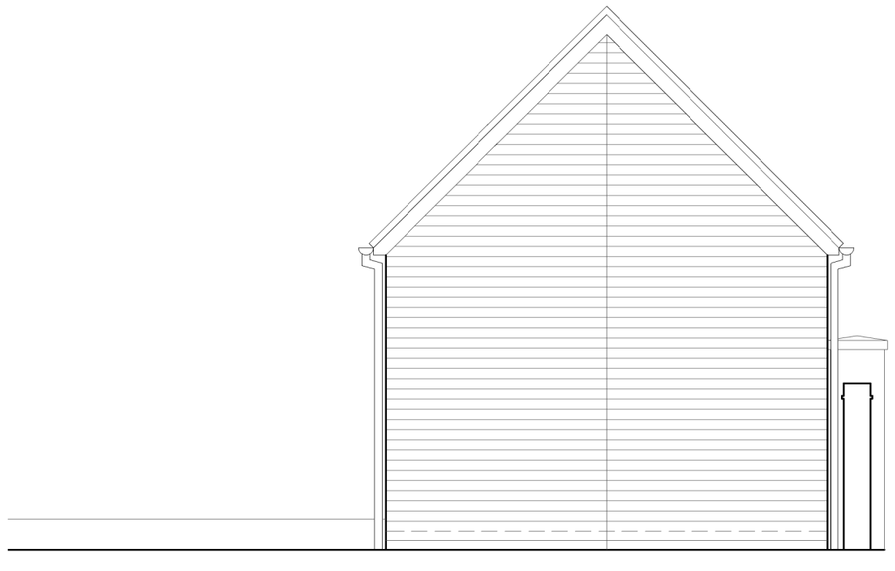


ELEVATION C 1:50

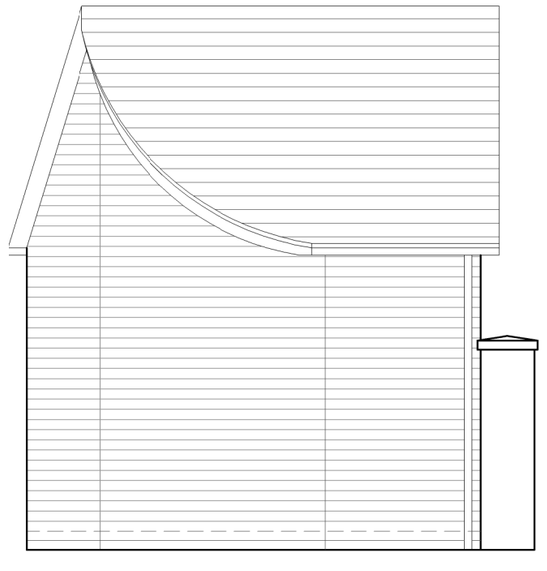

ELEVATION D 1:50

Ordnance Survey © Crown copyright 2017 All rights reserved.
Licence number 100051789

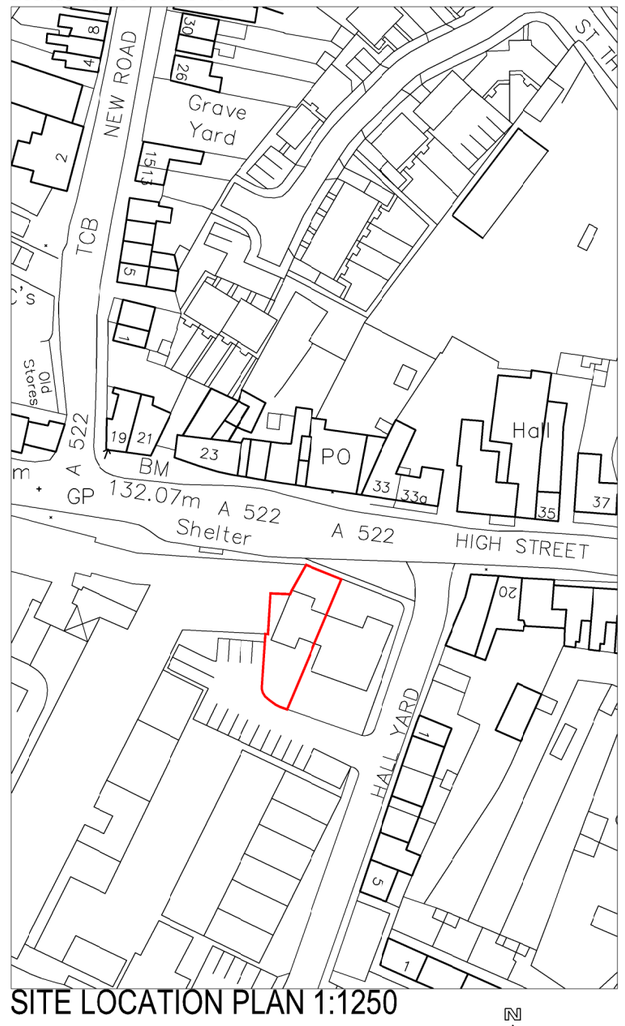

SITE LOCATION PLAN 1:1250

Hewitt&Carr Architects
A: 2-4 Cross Street I Cheadle I Staffordshire I ST10 1NP
T: 01538 756888
E: enquiries@hcarchitects.co.uk
W: www.hcarchitects.co.uk

Client
Mr & Mrs Goldstraw

Prcject
Proposed Outbuilding to Rear of Dwelling

Title
Site Location Plan, Proposed Plan of Rear & Proposed Elevations of Outbuilding

Status
Planning

Date August 2017 Drawn BC

Scale @A2 as stated Checked

Prcject No 00686 Drawing No. AL(0)02 Rev

Planning

File Ref: H:\