Ordnance Survey®

OS Sitemap®

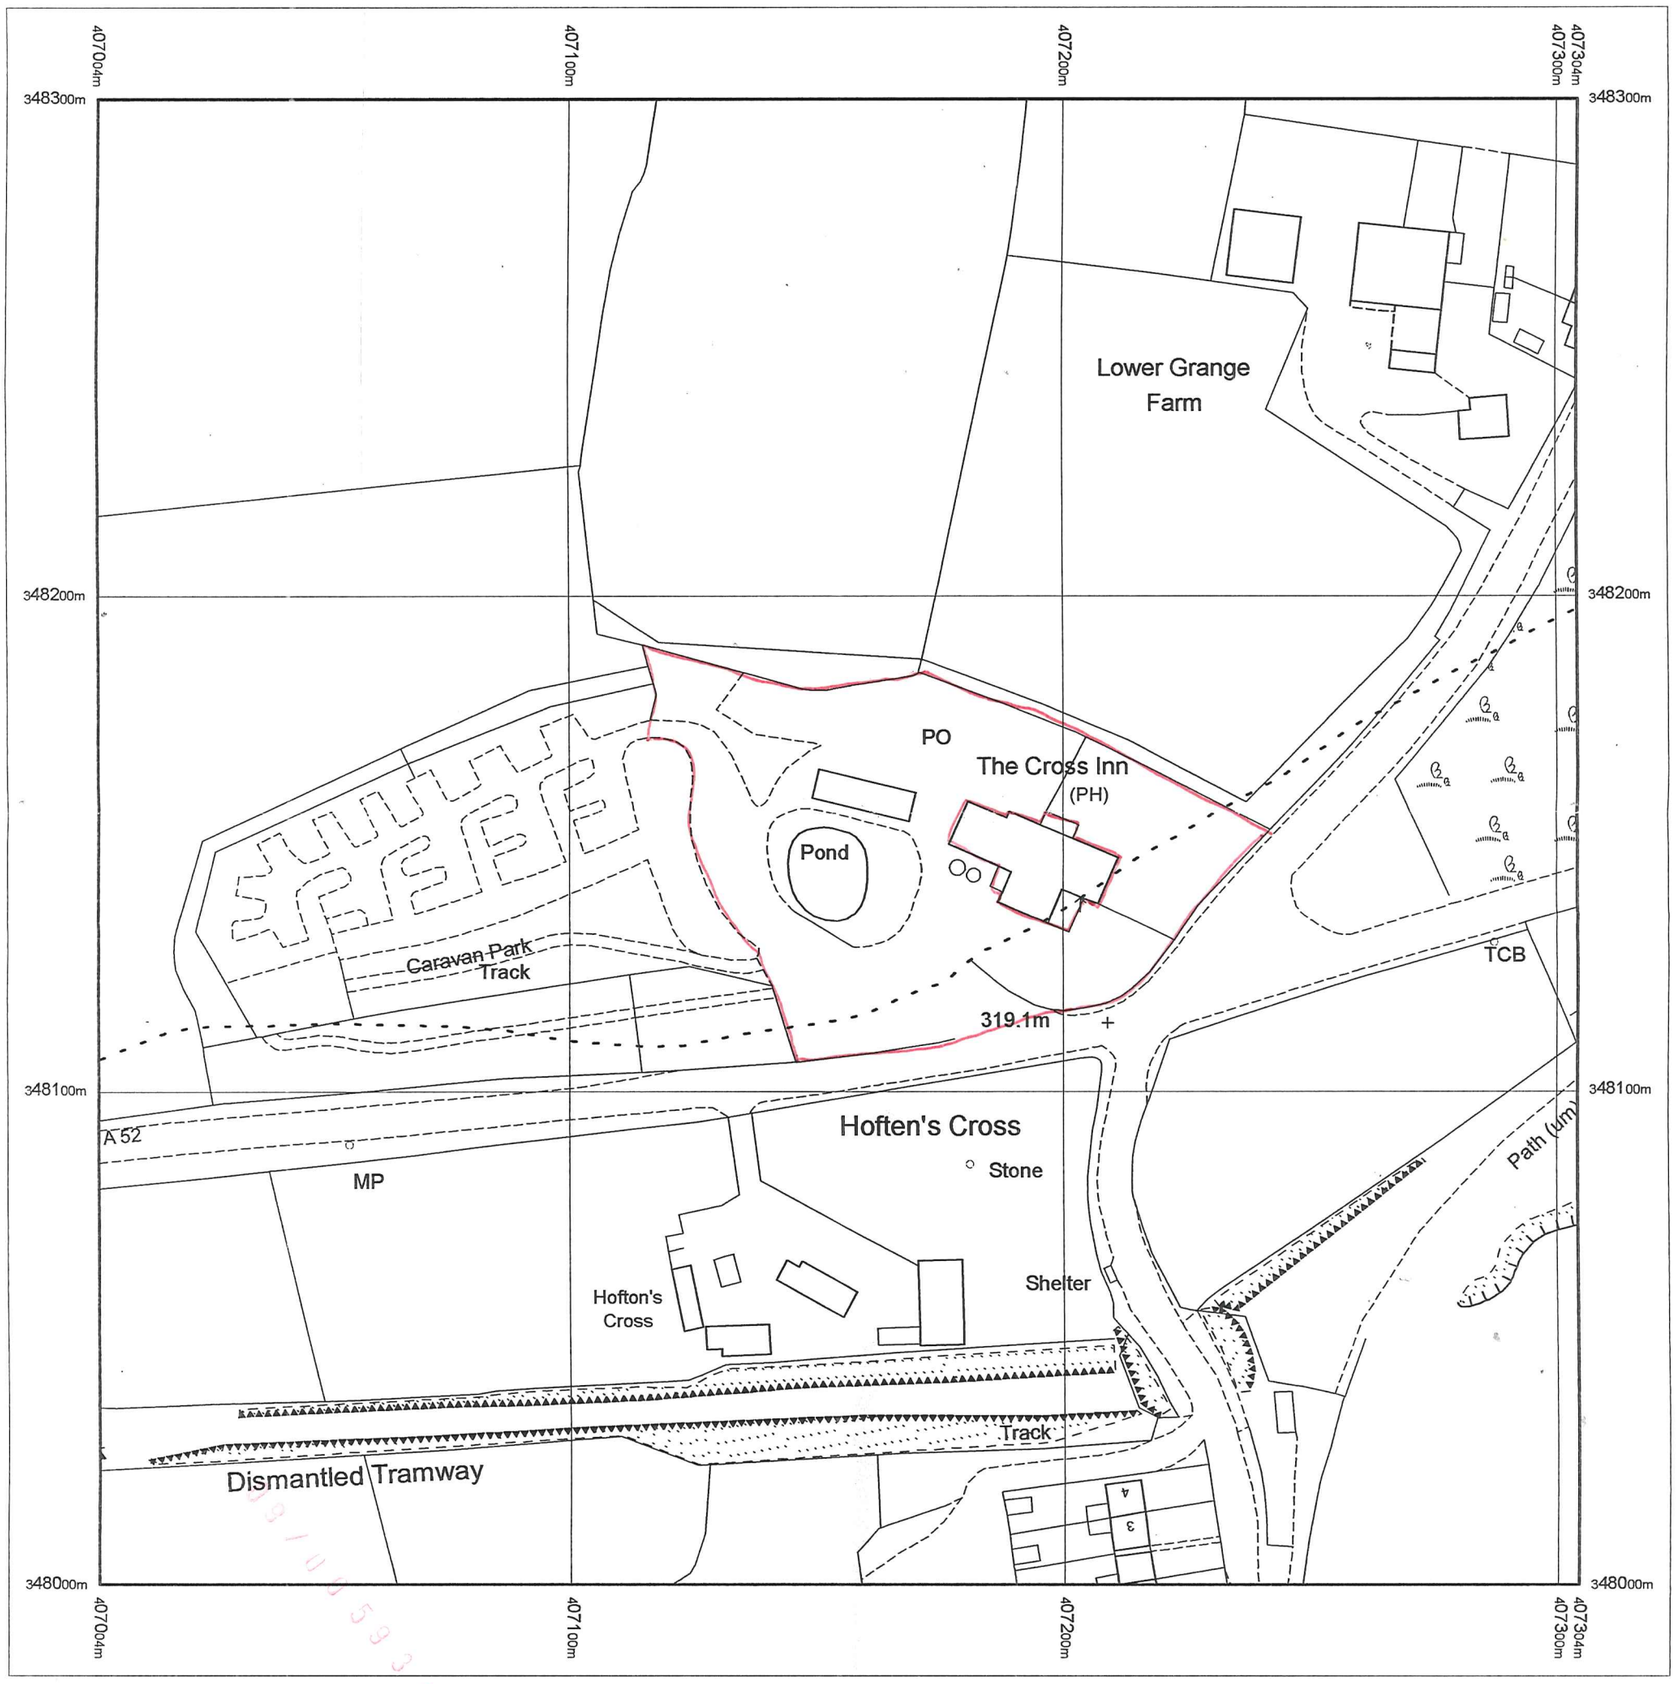

Produced 18.05.2009 from the Ordnance Survey National Geographic Database and incorporating surveyed revision available at this date. © Crown Copyright 2009.

Reproduction in whole or part is prohibited without the prior permission of Ordnance Survey.

Ordnance Survey, the OS Symbol and OS Sitemap are registered trademarks of Ordnance Survey, the national mapping agency of Great Britain.

The representation of a road, track or path is no evidence of a right of way.

The representation of features as lines is no evidence of a property boundary.

Part or all of this OS Sitemap is enlarged from mapping produced at one or more of the following scales: 1:1250, 1:2500, 1:10000.

Metres
0 20 40

Scale 1:1250

Supplied by: **Blackwell M and D C**
Serial number: 01447000
Centre coordinates: 407154.25 348150.25

Further information can be found on the OS Sitemap Information leaflet or the Ordnance Survey web site: www.ordnancesurvey.co.uk

Planning Details

SECTION THROUGH SIGN A

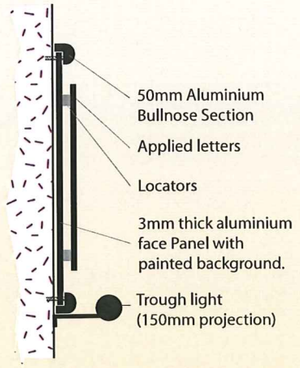

SECTION THROUGH SIGN B,G,F

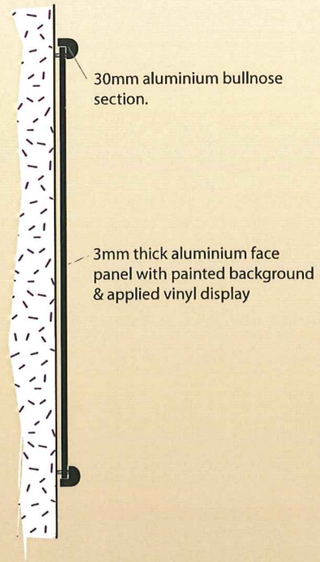

SECTION THROUGH POST MOUNTED PICTORIAL SIGN (C) WITH AMENITY BOARDS (D)

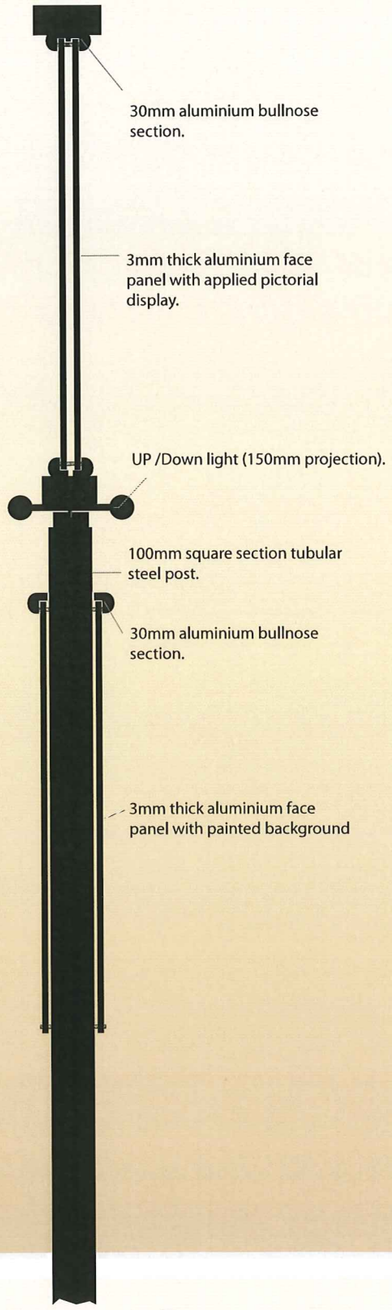

SECTION THROUGH SIGN E

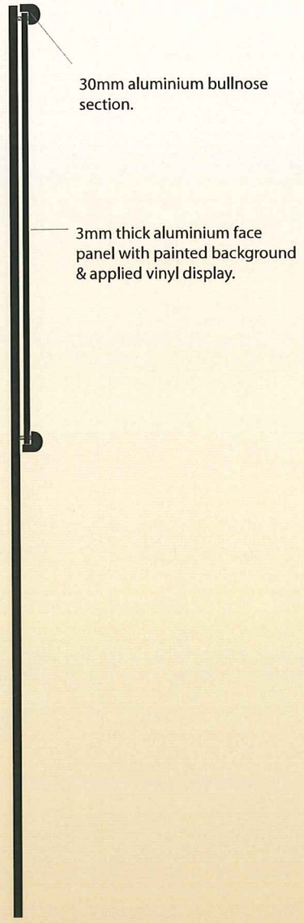

Mike Smith 'Victoria I' lantern

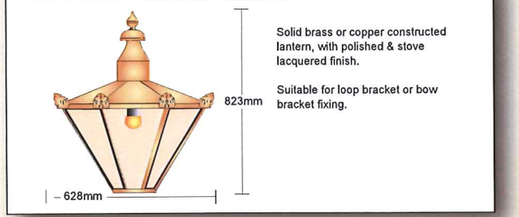

Trough Light Detail

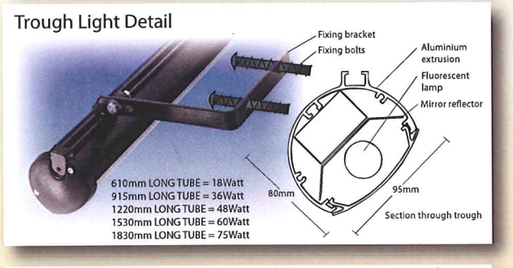

Flood light Detail 70watt

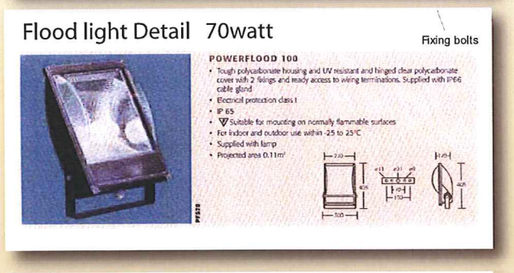

Linolite Detail (can be used individualy) 18 watt

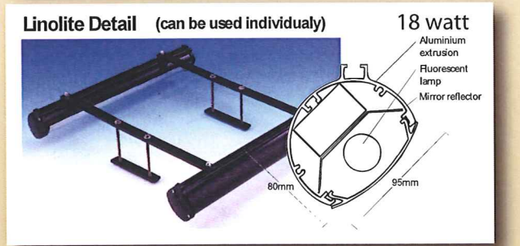

signs limited
signs of experience

Wortley Moor Lane, Leeds. LS12 4HX

tel: 0113 2798266
fax: 0113 2794414
e-mail: sales@sr-signs.co.uk

Site: THE CROSS

Address: Stoke on Trent

Planting for visual purposes only

Scale: -
Client: Punch Taverns
Drawn by: DG 28.11.08
Saved as: 23689-Planning Details
Typefaces: Mason, Ogirema,
Amended: Blackford italic.
K18.5,09 k22.5.09

Colours:

RAL 3001 | Gold Leaf | RAL 5009 | 10 b 17 | Oak Stained Timber

DESIGN COPYRIGHT
This drawing should not be reproduced unless by explicit consent.

NOTE: Printed colours may not show true representation.



09/00593/ADV 8 JUN 2009

signs limited
signs of experience

Wortley Moor Lane, Leeds. LS12 4HX

tel: 0113 2798266
fax: 0113 2794414
e-mail: sales@sr-signs.co.uk

Site: THE CROSS

Address: Stoke on Trent

Planting for visual purposes only

Scale: -
Client: Punch Taverns
Drawn by: KB 22.5.09
Saved as: 23689-Positions
Typefaces: Mason, Ogirema,
Amended: Blackford italic.

Colours:

RAL 3001 | Gold Leaf | RAL 5009 | 10 b 17 | Oak Stained Timber

DESIGN COPYRIGHT
This drawing should not be reproduced unless by explicit consent.

NOTE: Printed colours may not show true representation.

A



1000mm

3000mm

H

Mike Smith 'Victoria I' lantern

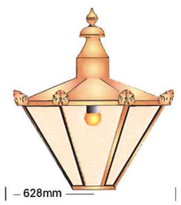

823mm

628mm

Solid brass or copper constructed lantern, with polished & stove lacquered finish.

Suitable for loop bracket or bow bracket fixing.

1200mm

C

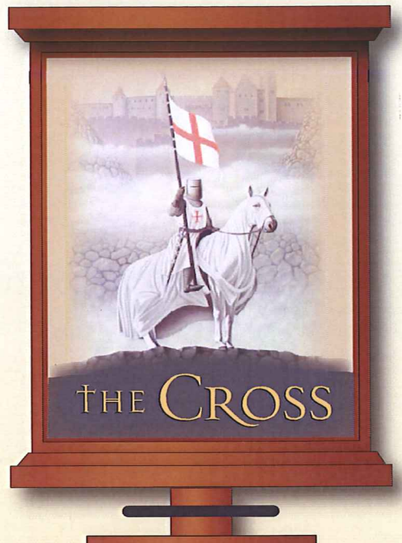

1800mm

D

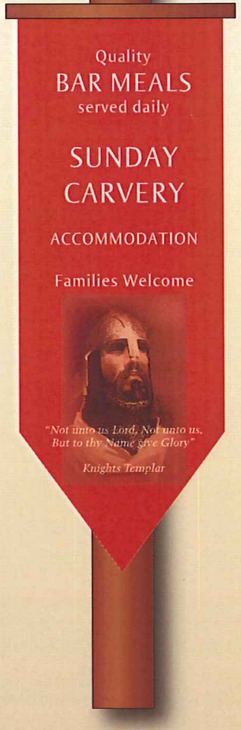

1200mm

900mm

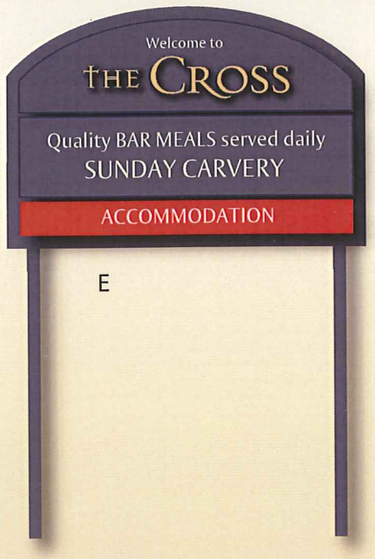

E

1200mm

F



400mm

G

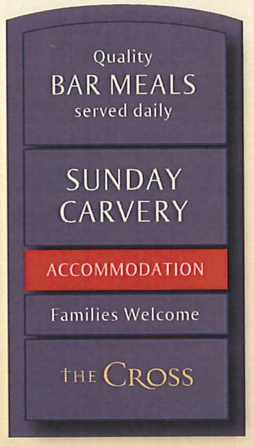

1200mm

800mm

B



2000mm

3000mm

I

Flood light Detail 70watt

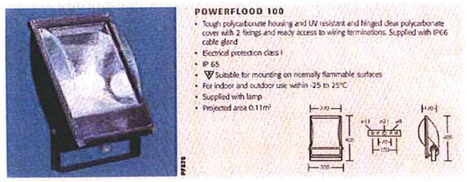

Sign A. ONE x new fascia panel with individual letters finished gold.
Black drop shadows. Illuminated by upward facing trough light. 3M above ground level.

Sign B. ONE x gable board with full colour pictorial. Text to be agreed.
4M above ground level.

Sign C. Repaint existing double sided post pictorial. Illuminated by up/down lights. 4M above ground level.

Sign D. TWO x shaped amenity
panels to post sign. Text to be agreed. 0.5M above ground level.

Sign E. ONE x single sided panel fixed to existing posts. 1.5M above ground level.

Sign F. ONE x Entrance panel. 2M above ground level.

Sign G. ONE x amenity board. 800MM above ground level.

Sign H. ONE x Victoria lantern. 2.2M above ground level.

Sign I. SIX x floodlights to illuminate in white. 4M above ground level.

signs limited
signs of experience

Wortley Moor Lane, Leeds. LS12 4HX

tel: 0113 2798266
fax: 0113 2794414
e-mail: sales@sr-signs.co.uk

Site: THE CROSS

Address: Stoke on Trent

Planting for visual purposes only

Scale: -
Client: Punch Taverns
Drawn by: DG 28.11.08
Saved as: 23689-Planning
Typefaces: Mason, Ogirema, Blackford italic.
Amended: K18.5.09 K22.5.09

Colours:

RAL 3001 | Gold Leaf | RAL 5009 | 10 b 17 | Oak Stained Timber

DESIGN COPYRIGHT
This drawing should not be reproduced unless by explicit consent.

NOTE: Printed colours may not show true representation.