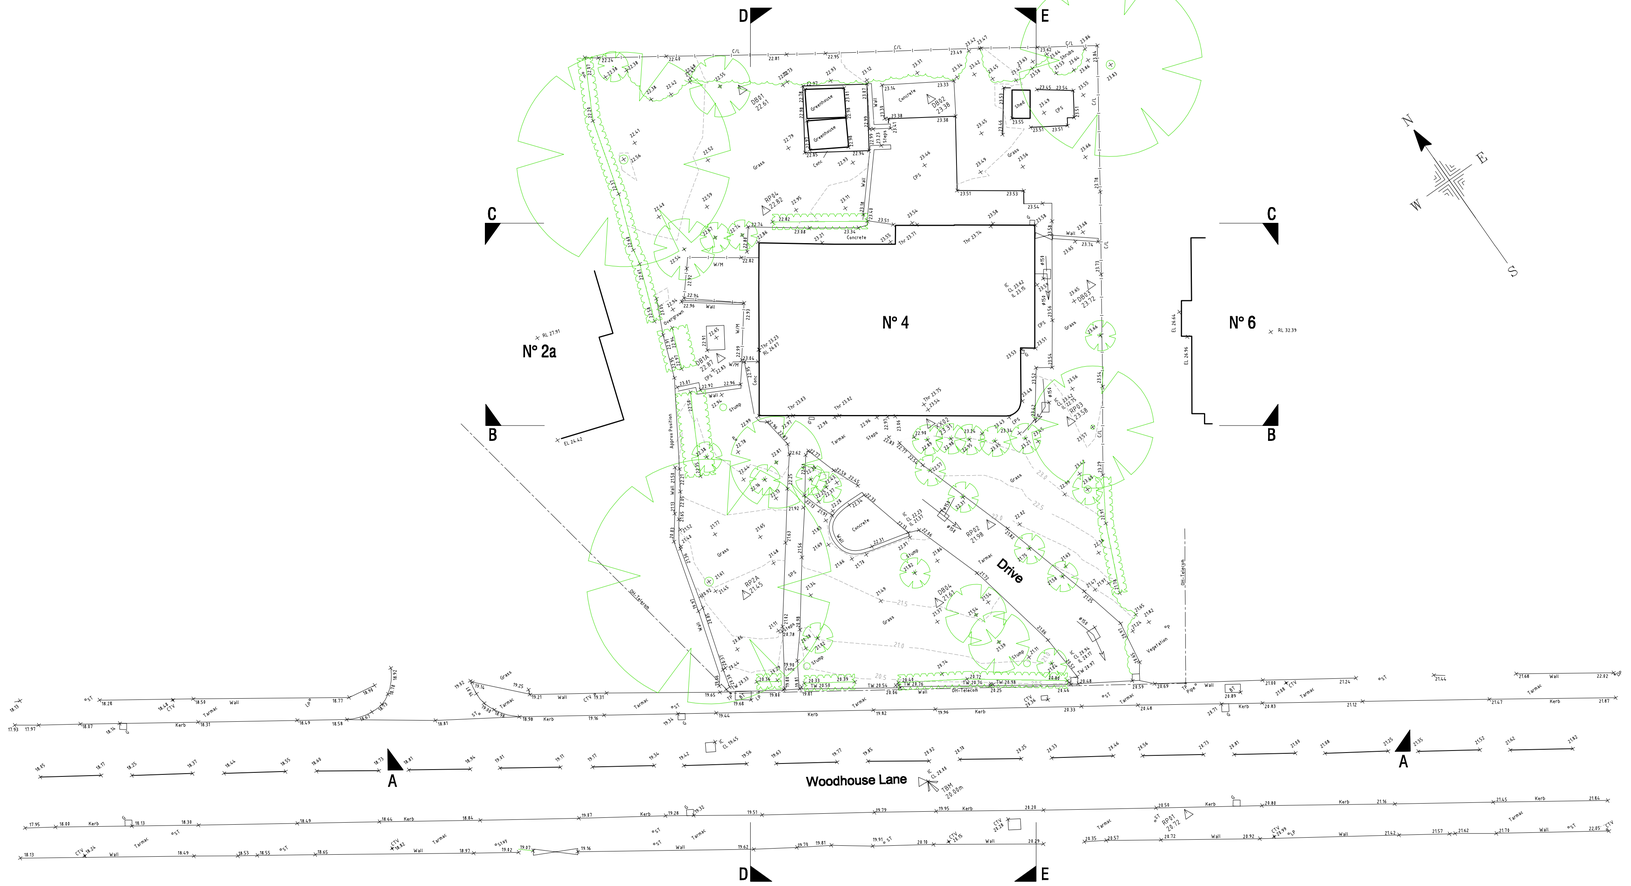
D
E
C
C
B
B
A
A
N° 2a
N° 4
N° 6
Drive
Woodhouse Lane
Greenhouse
Summerhouse
Shed
Concrete
Grass
Tarmac
Wall
Kerb
