Copyright of this drawing is vested in the Architect and it must not be copied or reproduced without consent. Figured dimensions only are to be taken from this drawing. All contractors must visit the site and be responsible for taking and checking all dimensions relative to their work. Hewitt&Carr Architects Ltd are to be advised of any variation between drawings and site conditions.
CLIENTS ARE ADVISED TO CLARIFY DIMENSIONS WITH THE ARCHITECT PRIOR TO SETTING OUT AND NOT TO SCALE FROM THE DRAWING

Rev.	Drawn	Comments	Date

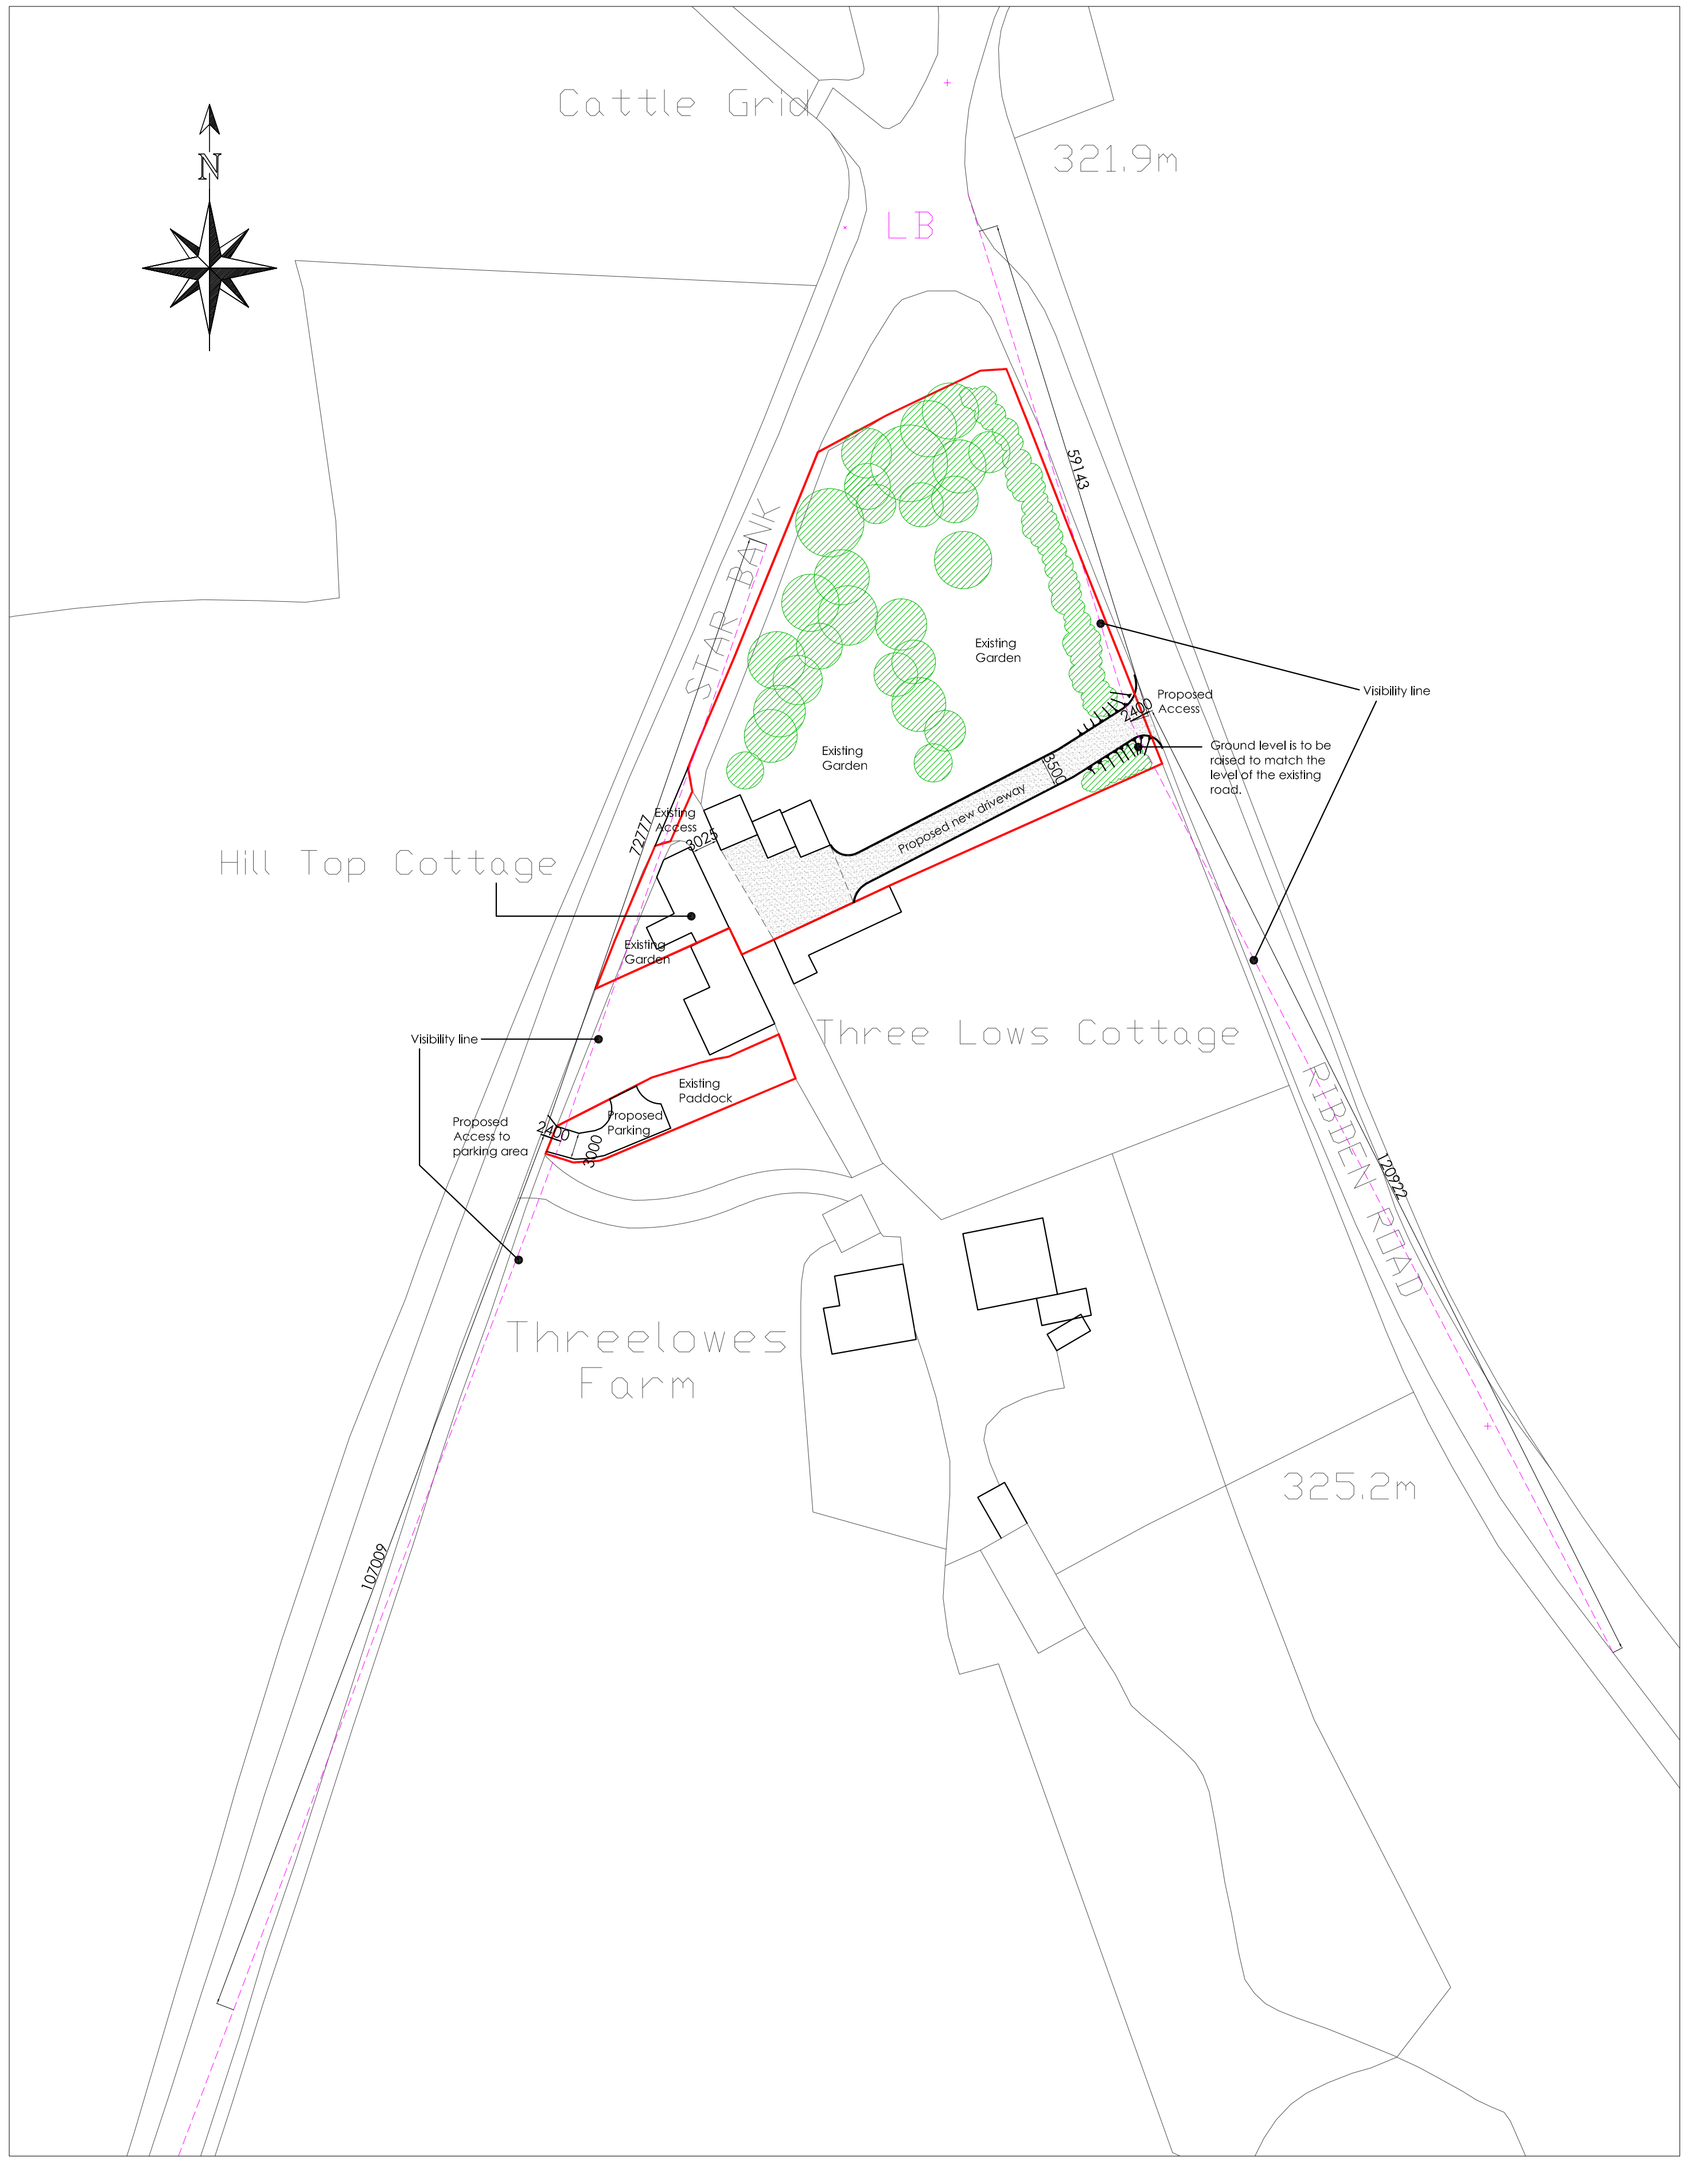

Site Layout Plan 1:500

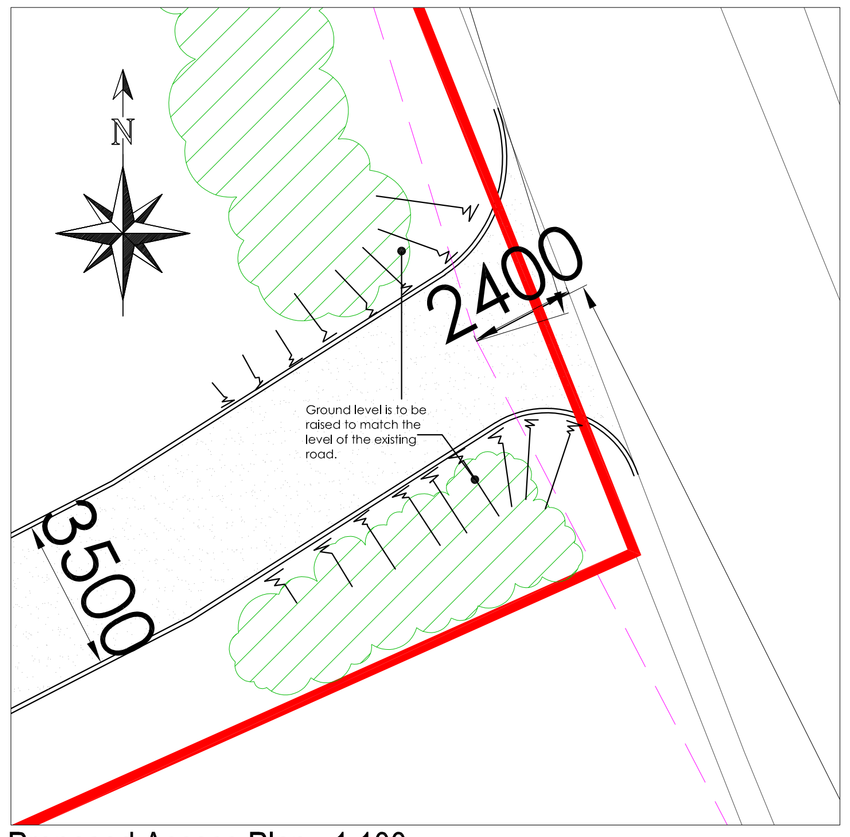

Proposed Access Plan 1:100

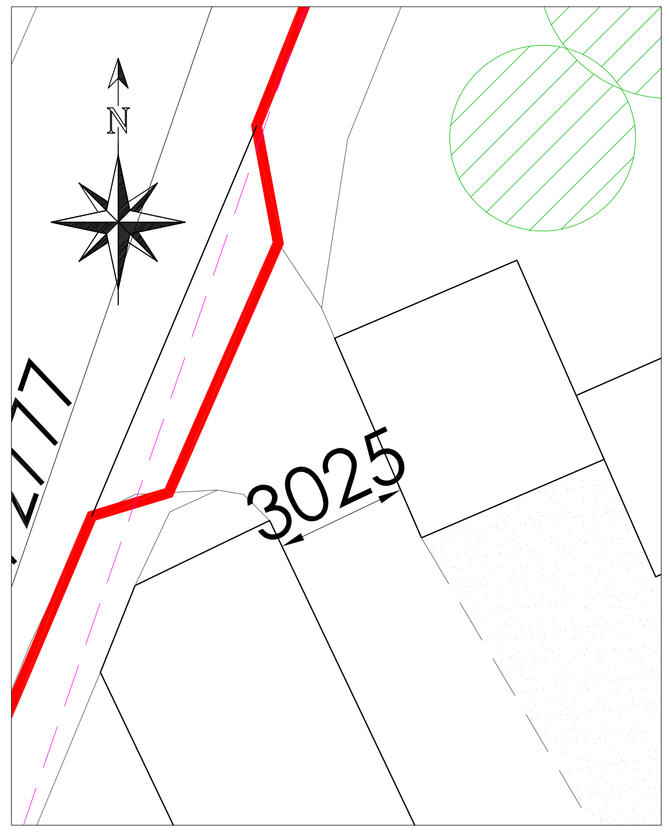

Existing Access Plan 1:100

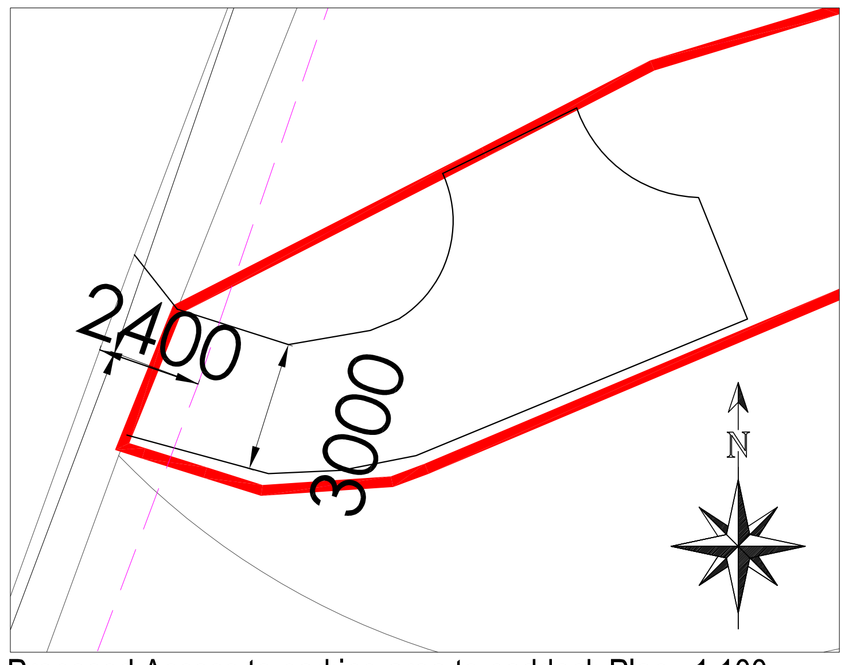

Proposed Access to parking area to paddock Plan 1:100

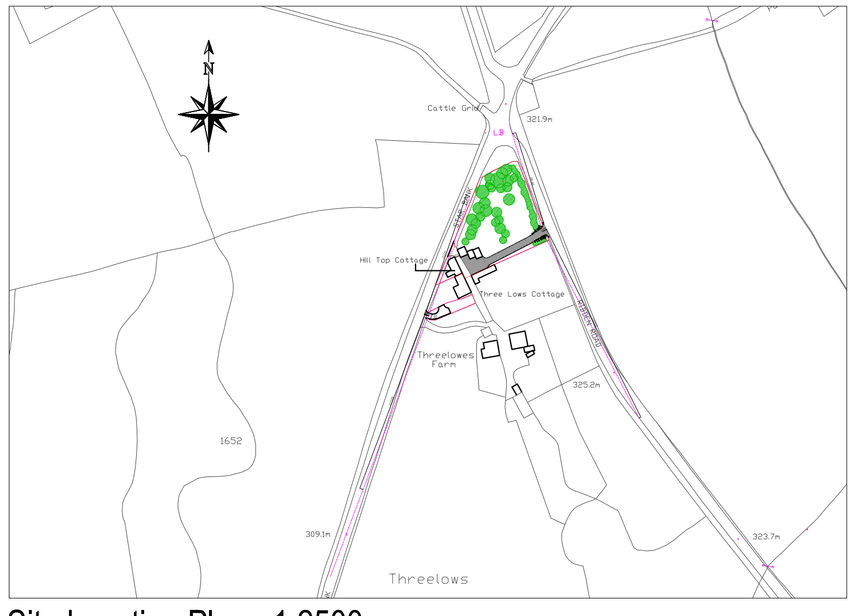

Site Location Plan 1:2500

Hewitt&Carr Architects
A: 2-4 Cross Street I Cheadle I Staffordshire I ST10 1NP
T: 01538 756888
E: enquiries@hcarchitects.co.uk
W: www.hcarchitects.co.uk

Client
Mrs J Bedford

Project
Proposed new vehicluar access and parking at Hill top Cottage, Oakamoor

Title
Plan as proposed

Status
PLANNING

Date Oct 2017 Drawn MJC

Scale @A1 AS NOTED Checked

Project No Drawing No. Rev
00725 AL(0)01 A

FOR PLANNING