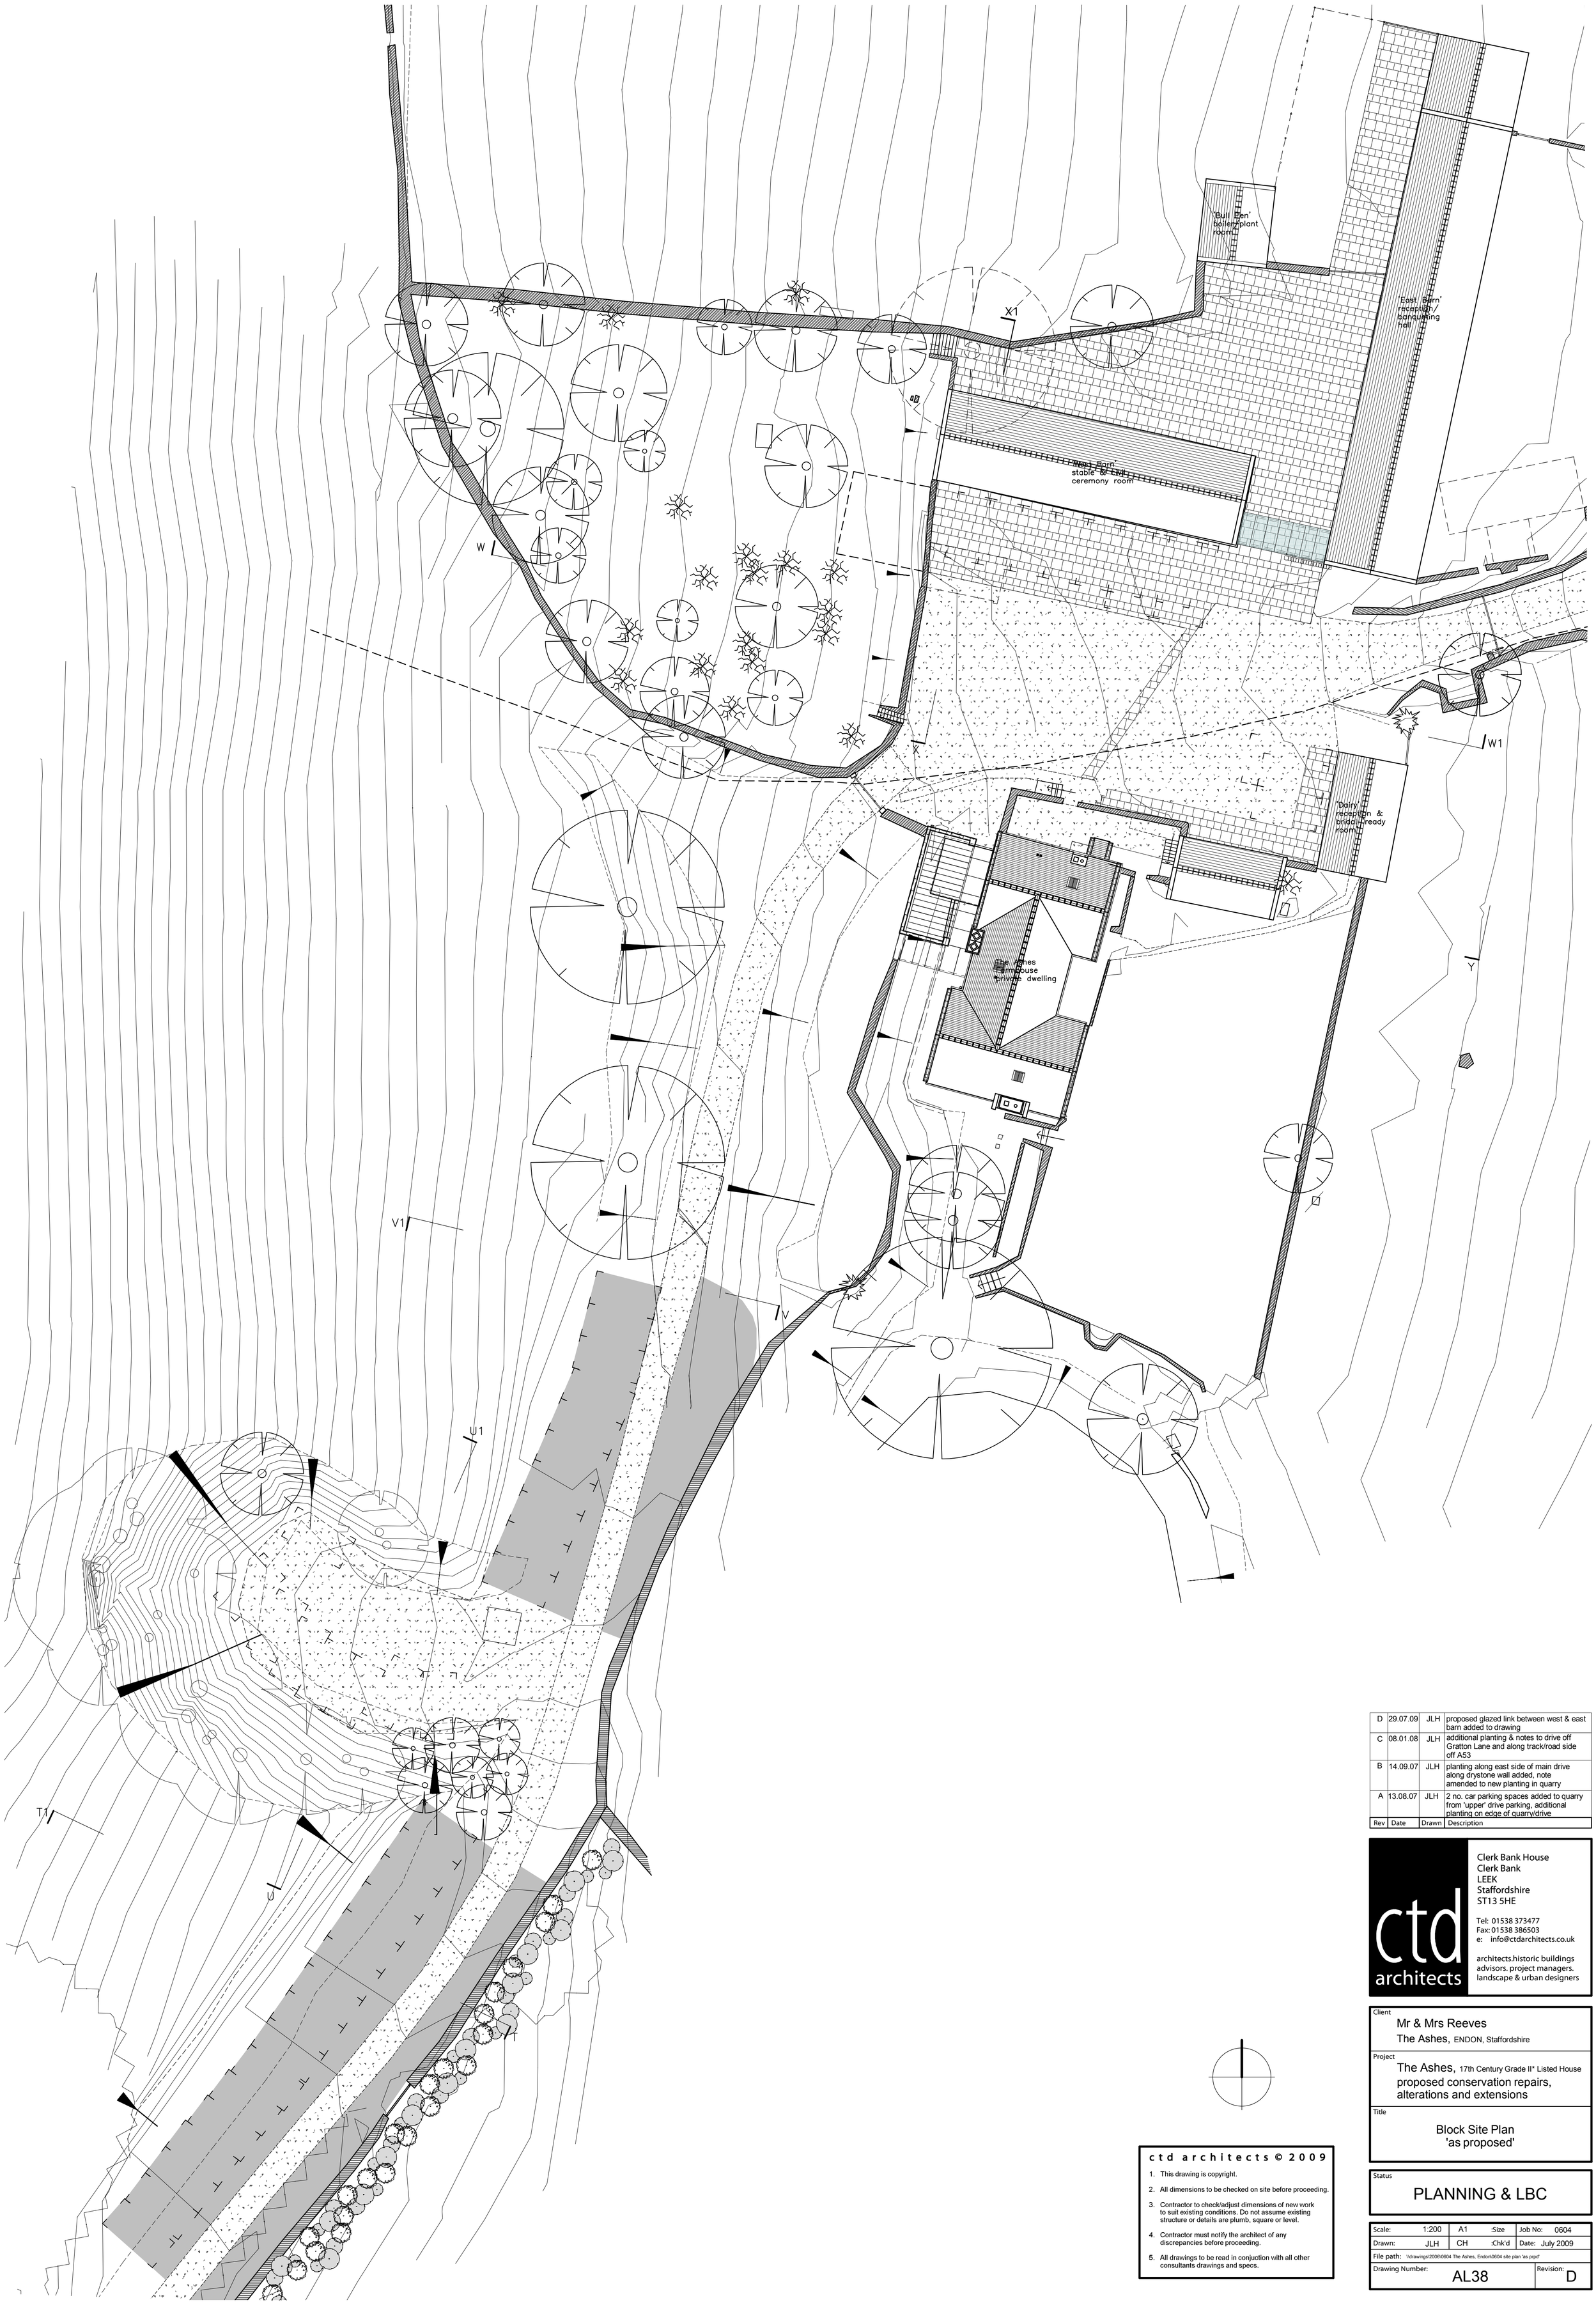


Rev	Date	Drawn	Description
D	29.07.09	JLH	proposed glazed link between west & east barn added to drawing
C	08.01.08	JLH	additional planting & notes to drive off Gratton Lane and along track/road side off A53
B	14.09.07	JLH	planting along east side of main drive along drystone wall added, note amended to new planting in quarry
A	13.08.07	JLH	2 no. car parking spaces added to quarry from 'upper' drive parking, additional planting on edge of quarry/drive

ctd architects

Clerk Bank House
Clerk Bank
LEEK
Staffordshire
ST13 5HE

Tel: 01538 373477
Fax: 01538 386503
e: info@ctdarchitects.co.uk

architects.historic buildings advisors. project managers. landscape & urban designers

Client
Mr & Mrs Reeves
The Ashes, ENDON, Staffordshire

Project
The Ashes, 17th Century Grade II* Listed House
proposed conservation repairs, alterations and extensions

Title
Block Site Plan
'as proposed'

Status
PLANNING & LBC

Scale:	1:200	A1	:Size	Job No:	0604
Drawn:	JLH	CH	:Chk'd	Date:	July 2009
File path:	\\drawings\2006\0604 The Ashes, Endon\0604 site plan 'as prpd'				
Drawing Number:	AL38			Revision:	D

ctd architects © 2009

1. This drawing is copyright.
2. All dimensions to be checked on site before proceeding.
3. Contractor to check/adjust dimensions of new work to suit existing conditions. Do not assume existing structure or details are plumb, square or level.
4. Contractor must notify the architect of any discrepancies before proceeding.
5. All drawings to be read in conjuction with all other consultants drawings and specs.