9847

0544

Chapel Farm

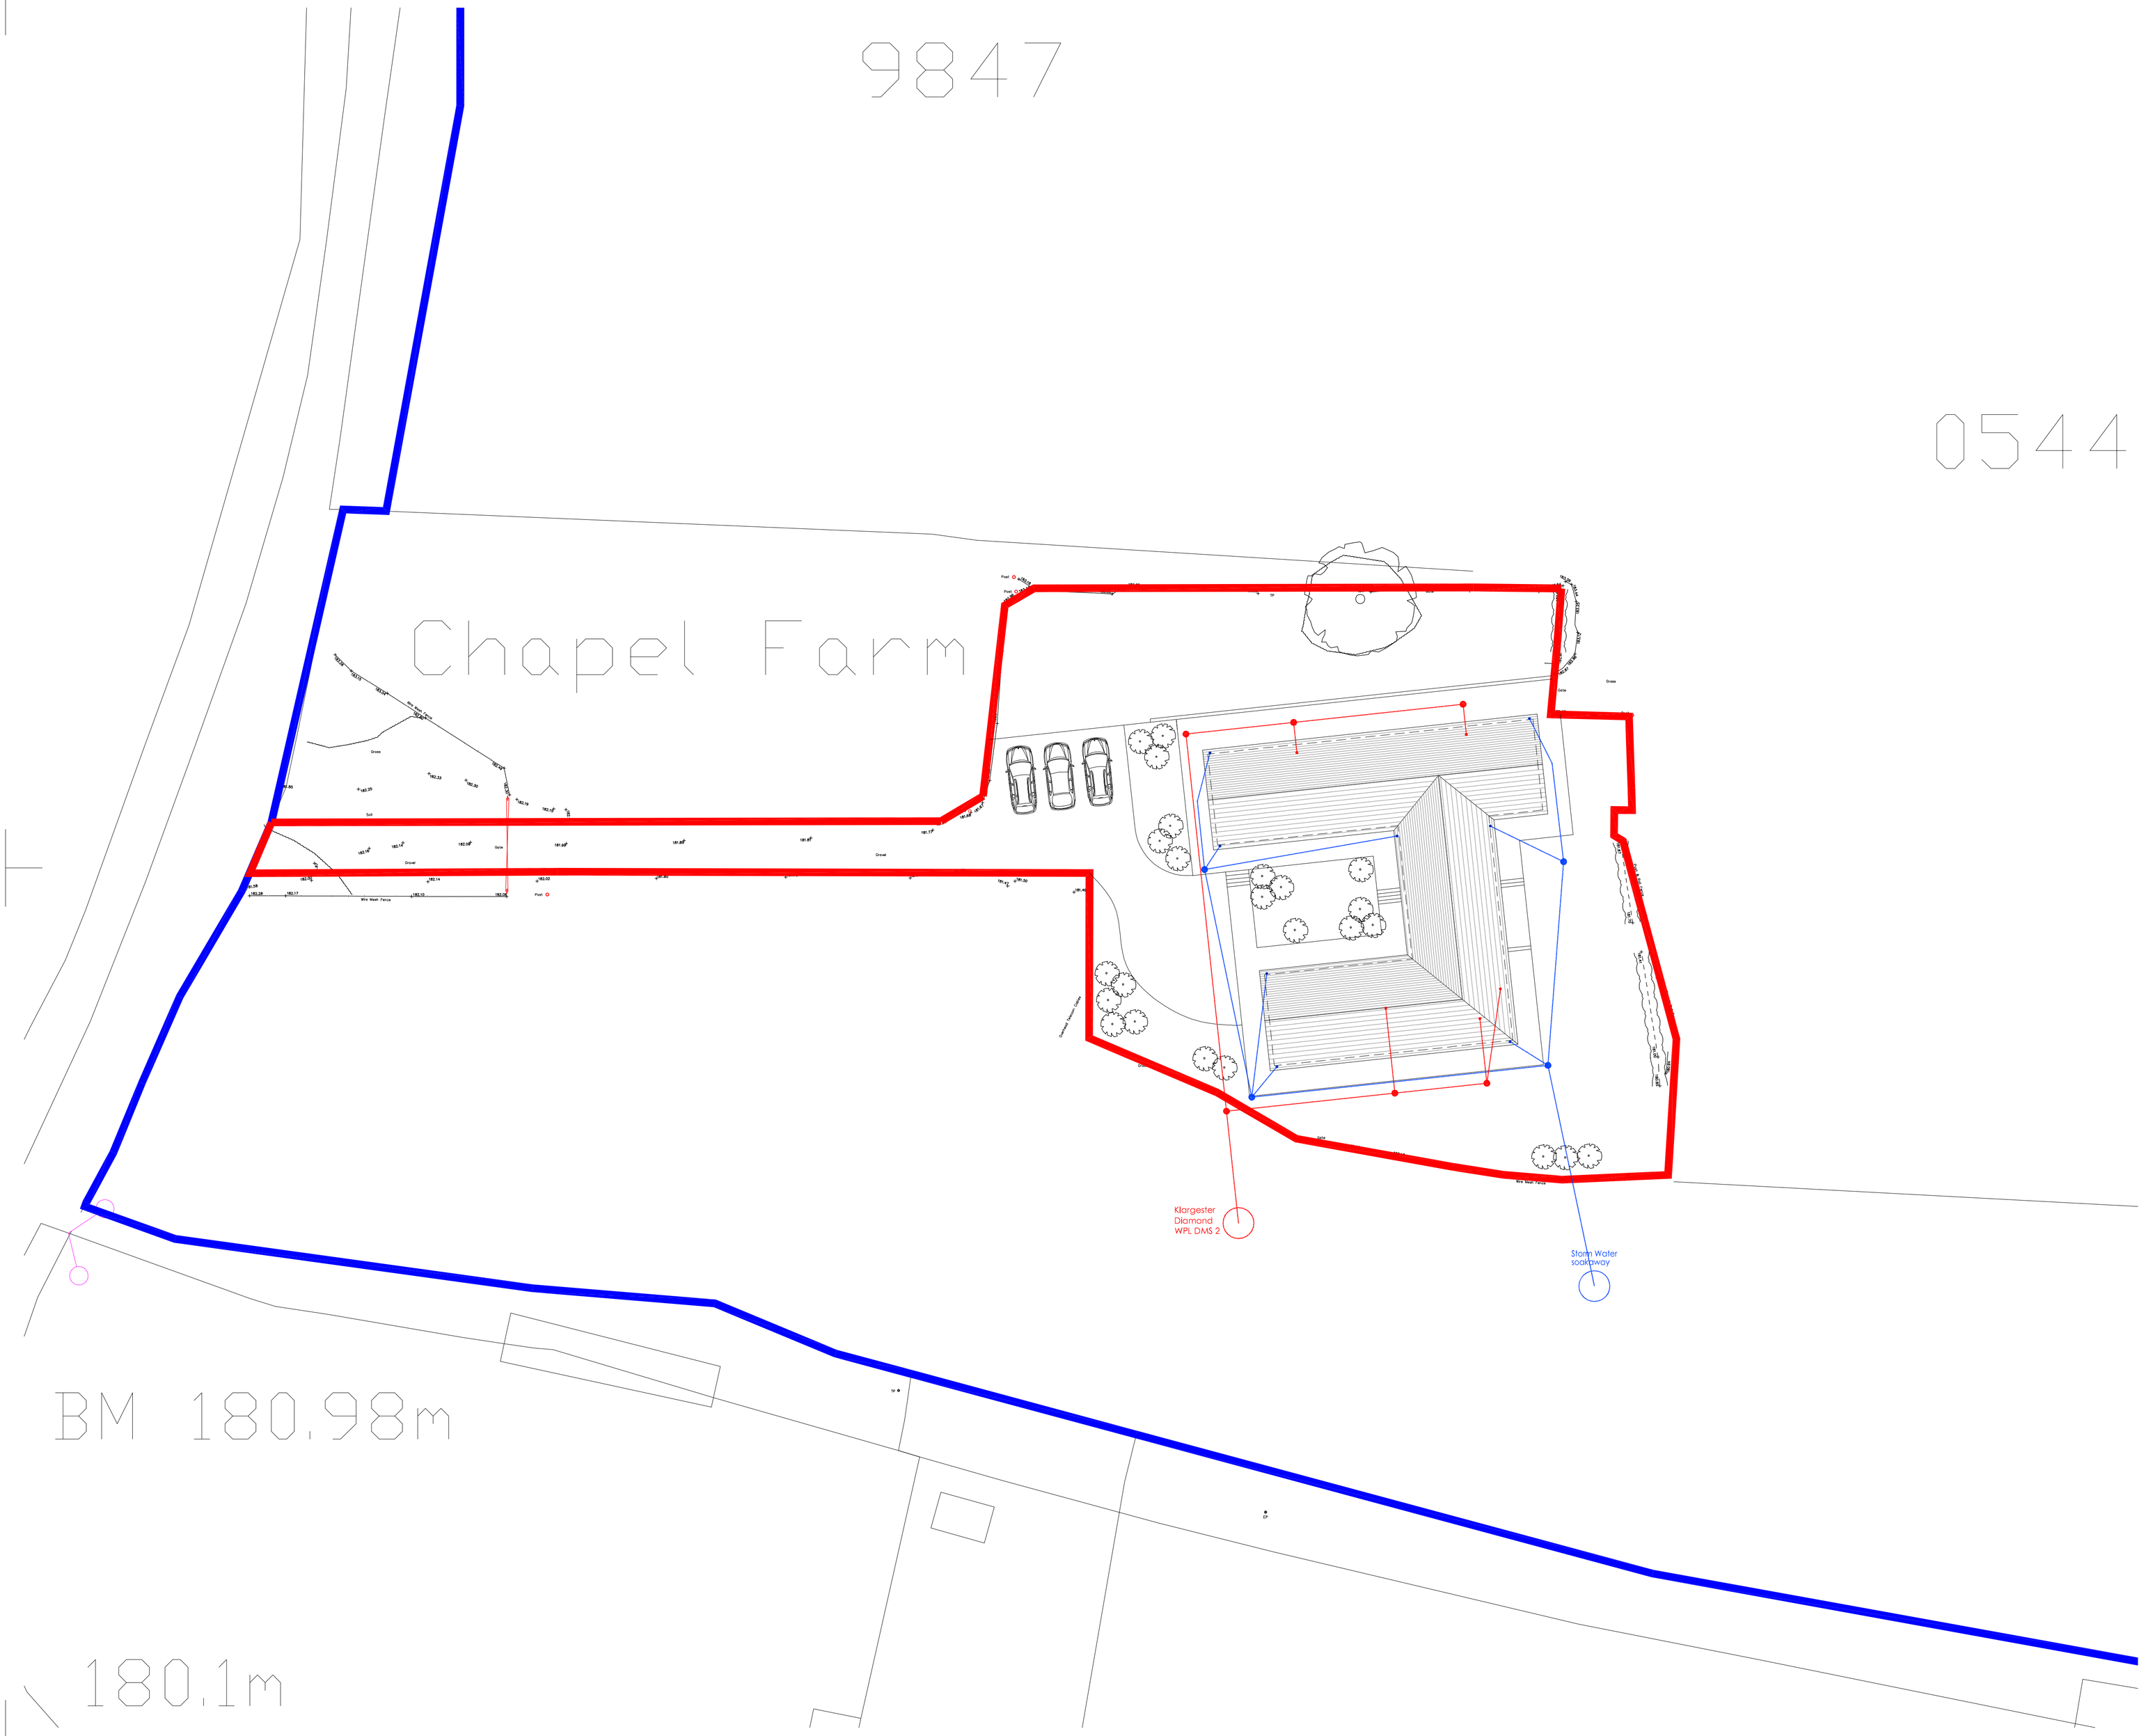
Klargester
Diamond
WPL DMS 2
Storm Water
soakaway
Gate
Gate
Gate
Wire Mesh Fence
Wire Mesh Fence
Wire Mesh Fence
Post
Post
Post
Gravel
Gravel
Grass
Grass
Grass
Soil
Soil
Soil
Trees
Trees
Trees