




SITE LAYOUT PLAN 1:200

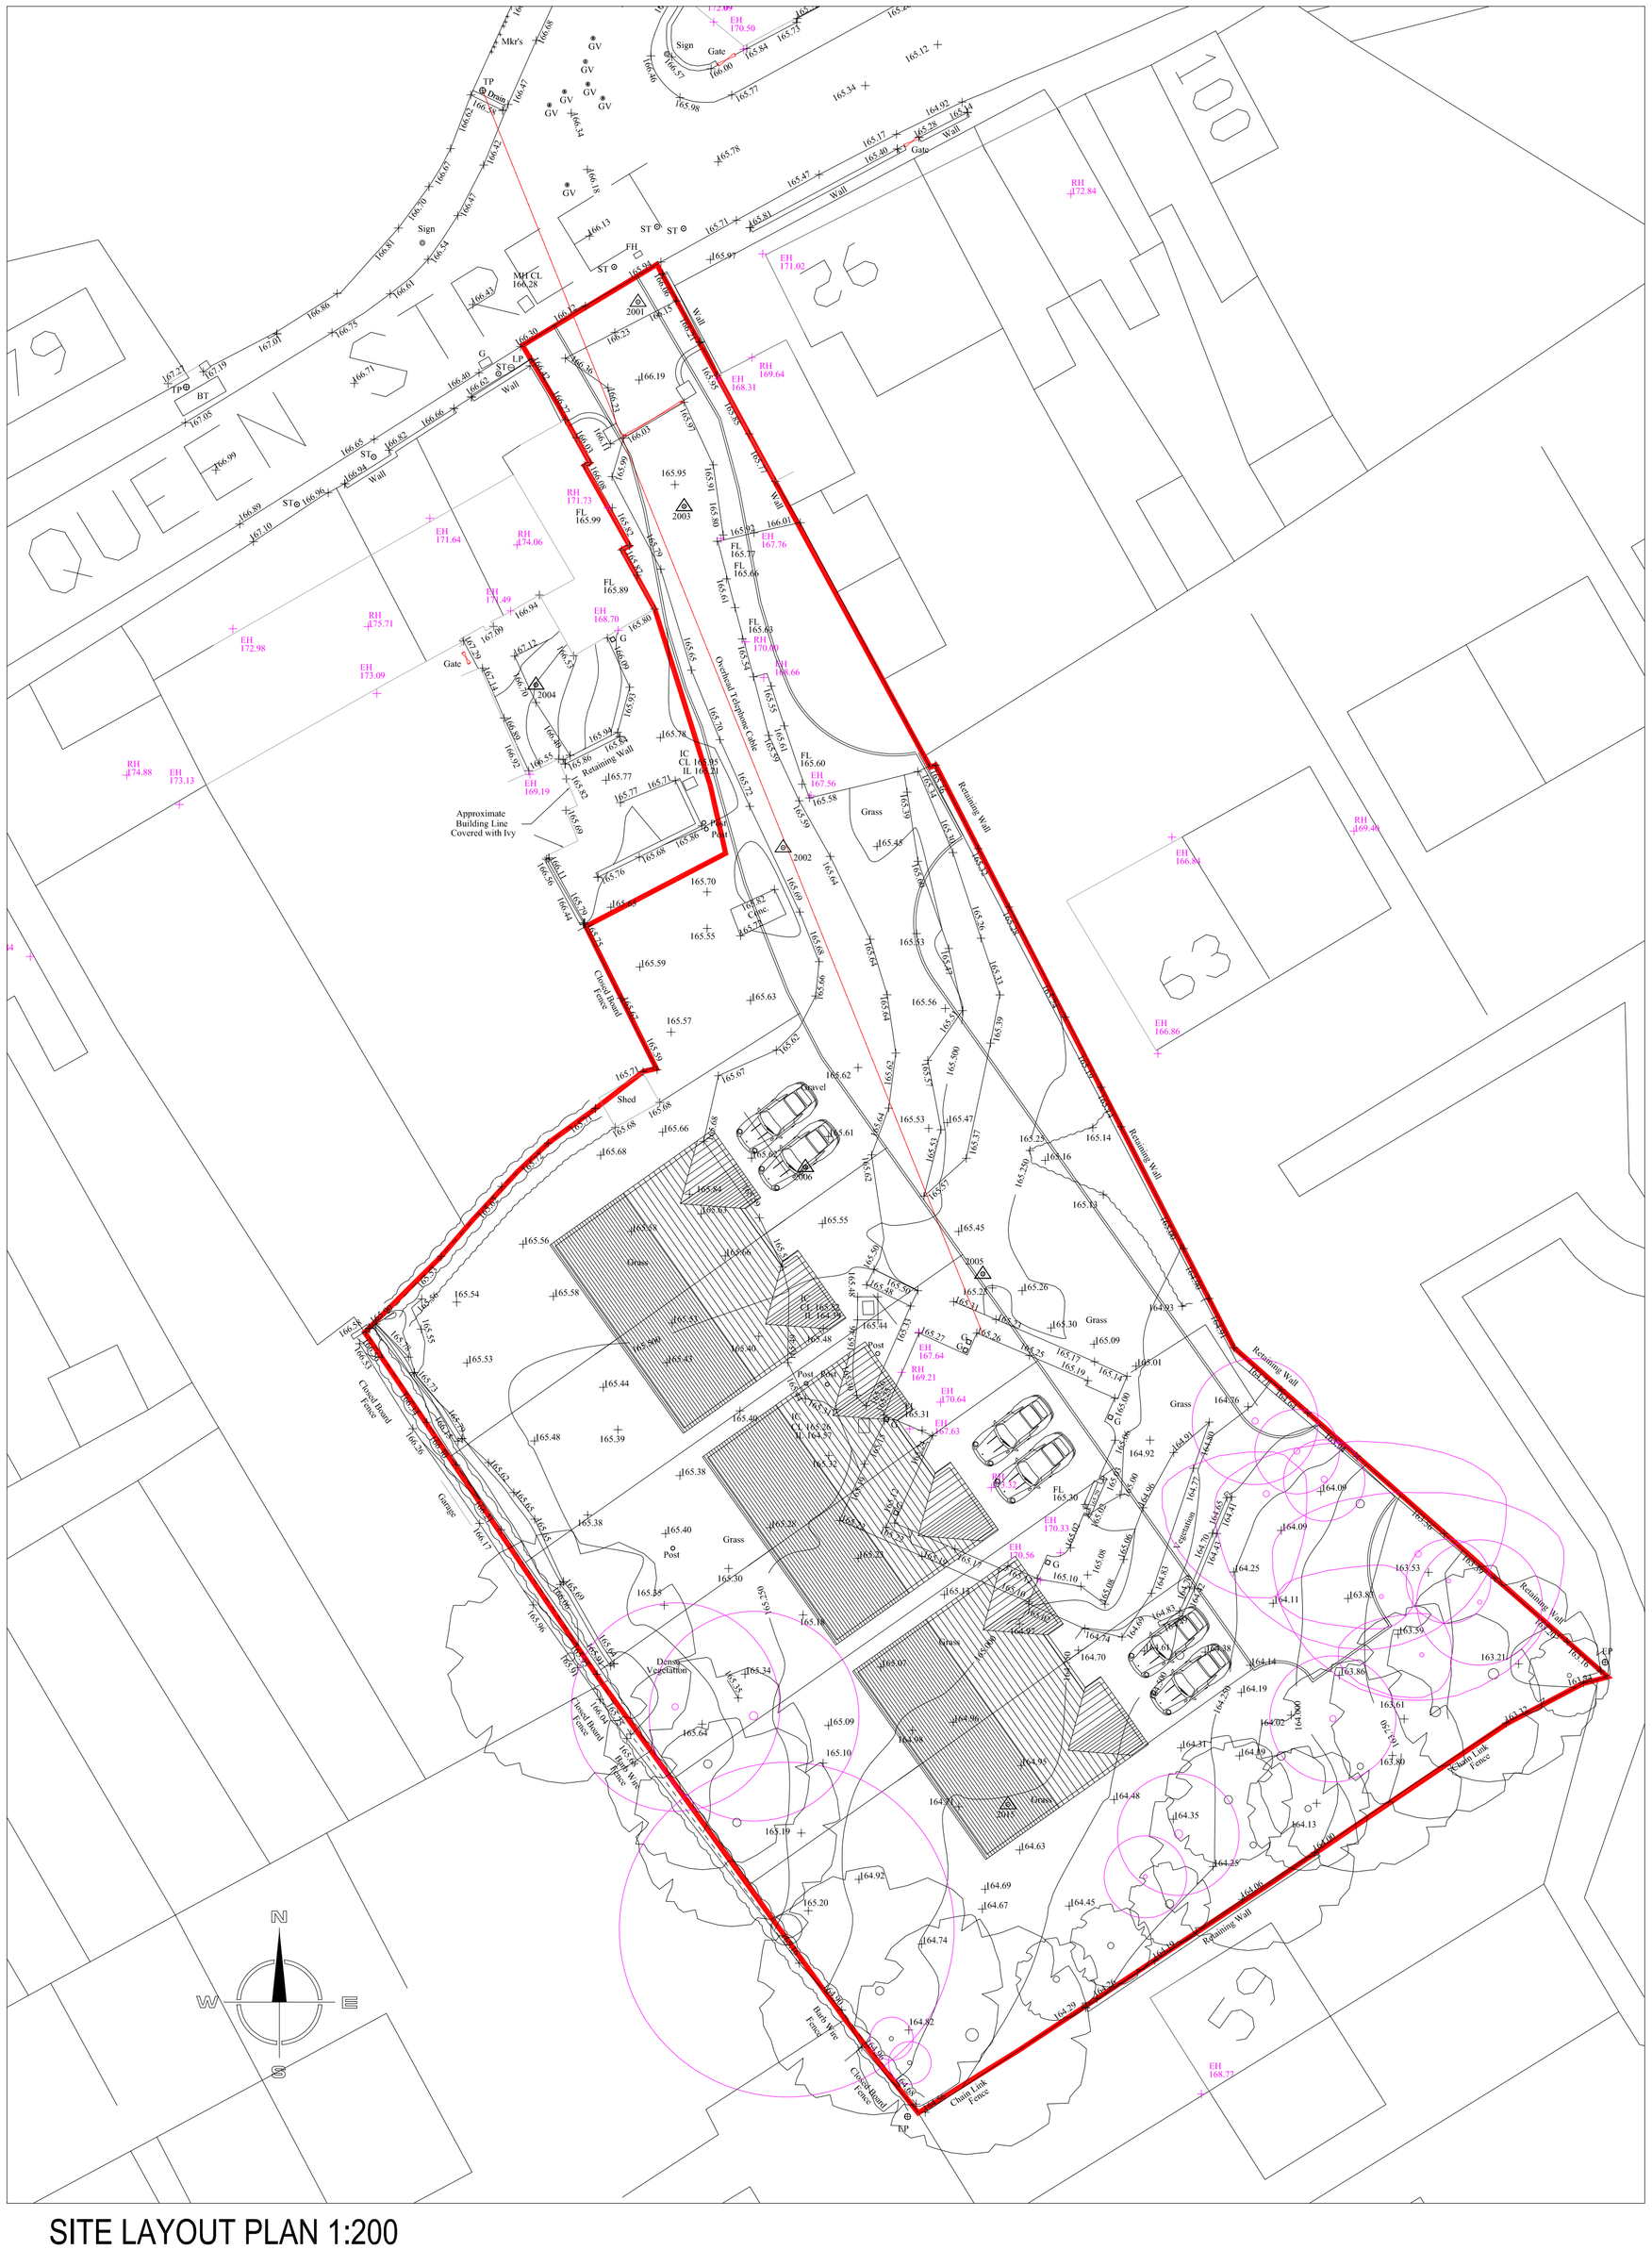


FRONT ELEVATION 1:100

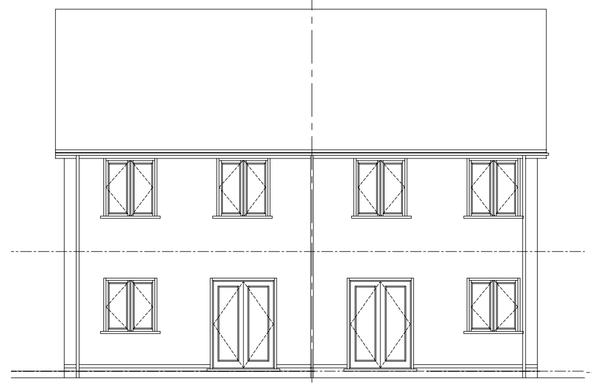


REAR ELEVATION 1:100

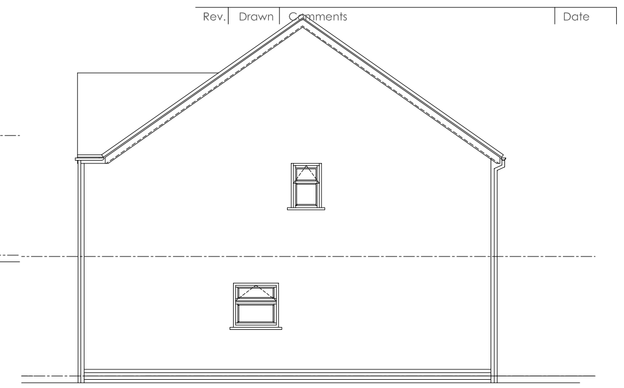


SIDE ELEVATION 1:100

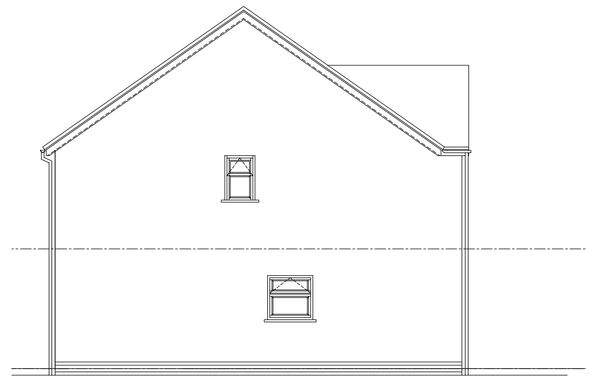


SIDE ELEVATION 1:100

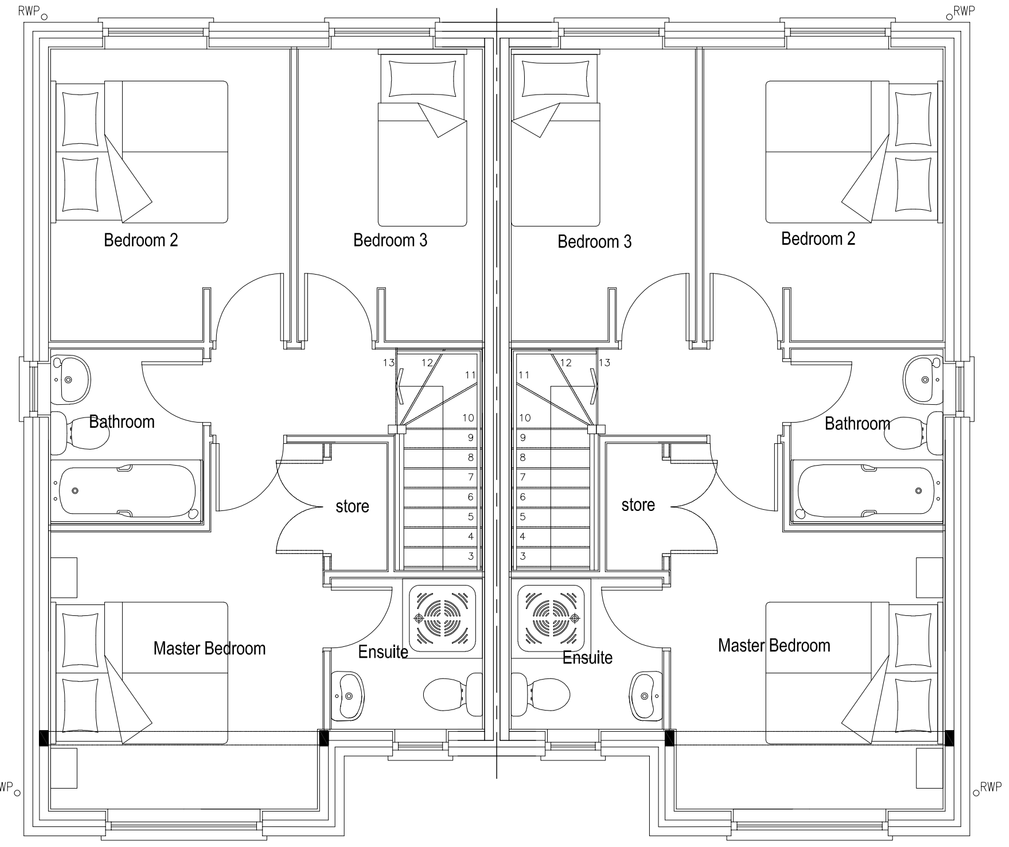

FIRST FLOOR PLAN 1:50

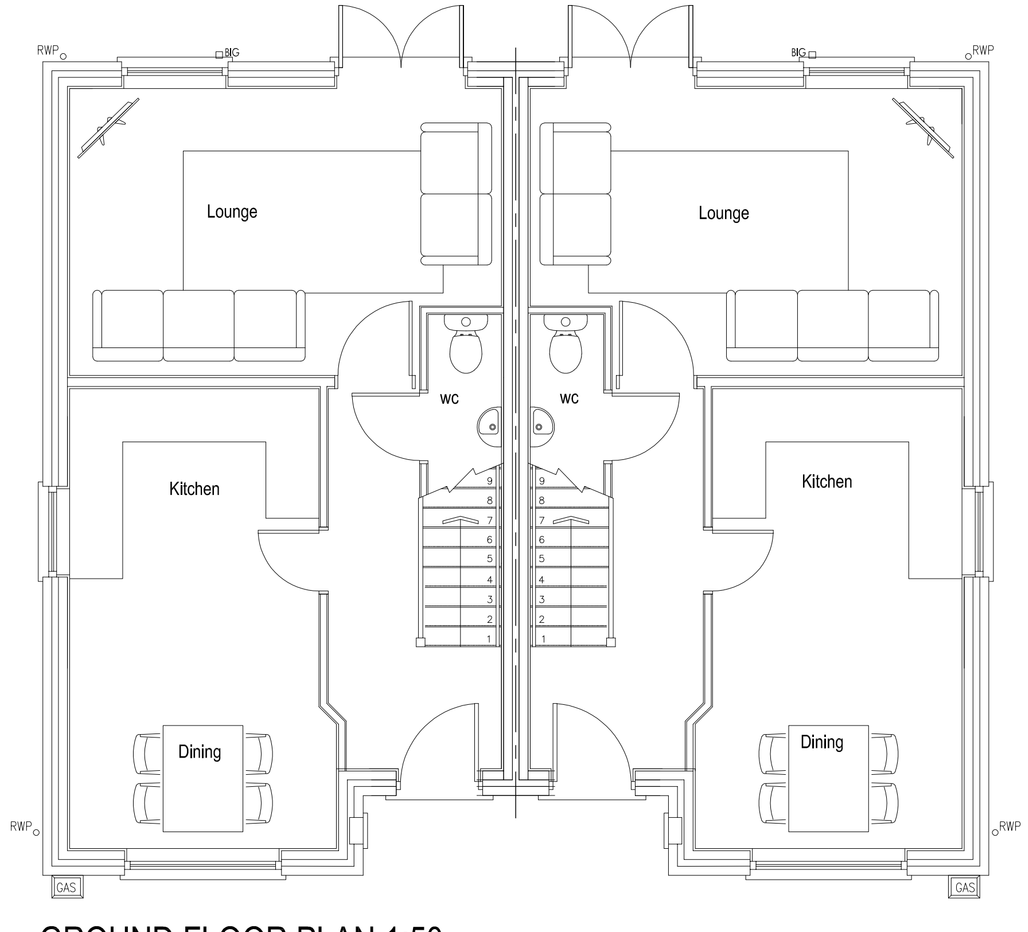

GROUND FLOOR PLAN 1:50

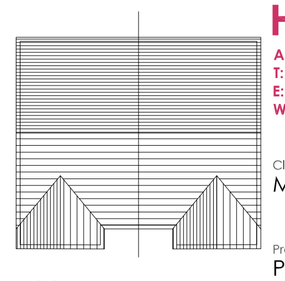


ROOF PLAN 1:200

Copyright of this drawing is vested in the Architect and it must not be copied or reproduced without consent. Figured dimensions only are to be taken from this drawing. All contractors must visit the site and be responsible for taking and checking all dimensions relative to their work. Hewitt&Carr Architects Ltd are to be advised of any variation between drawings and site conditions.
CLIENTS ARE ADVISED TO CLARIFY DIMENSIONS WITH THE ARCHITECT PRIOR TO SETTING OUT AND NOT TO SCALE FROM THE DRAWING

Rev.	Drawn	Comments	Date

Ordnance Survey © Crown copyright 2011 All rights reserved.
Licence number 100051789

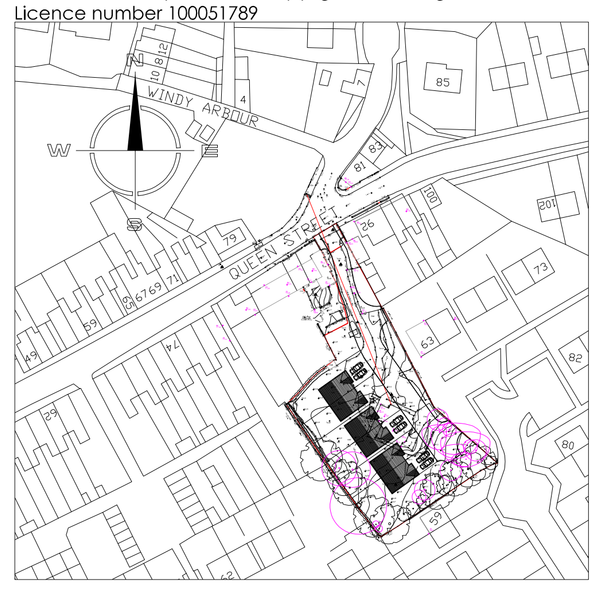

SITE LOCATION PLAN 1:1250

Hewitt&Carr Architects
A: 2-4 Cross Street I Cheadle I Staffordshire I ST10 1NP
T: 01538 756888
E: enquiries@hcarchitects.co.uk
W: www.hcarchitects.co.uk

Client
Mr and Mrs E Vernon

Project
Proposed residential development at Springfield House, Queen St, Cheadle.

Title
Plan, site plan and elevations as proposed.

Status
PLANNING

Date August 2017 Drawn MJC

Scale @A1 AS STATED Checked

Project No 00456 Drawing No. AL(0)10 Rev

File: Sheet-1-v1 REF