

SITE PLAN AS PROPOSED 1:100

0 1 2 3 4 5 metres

Scale Bar @ 1:100 on an A1 Sheet

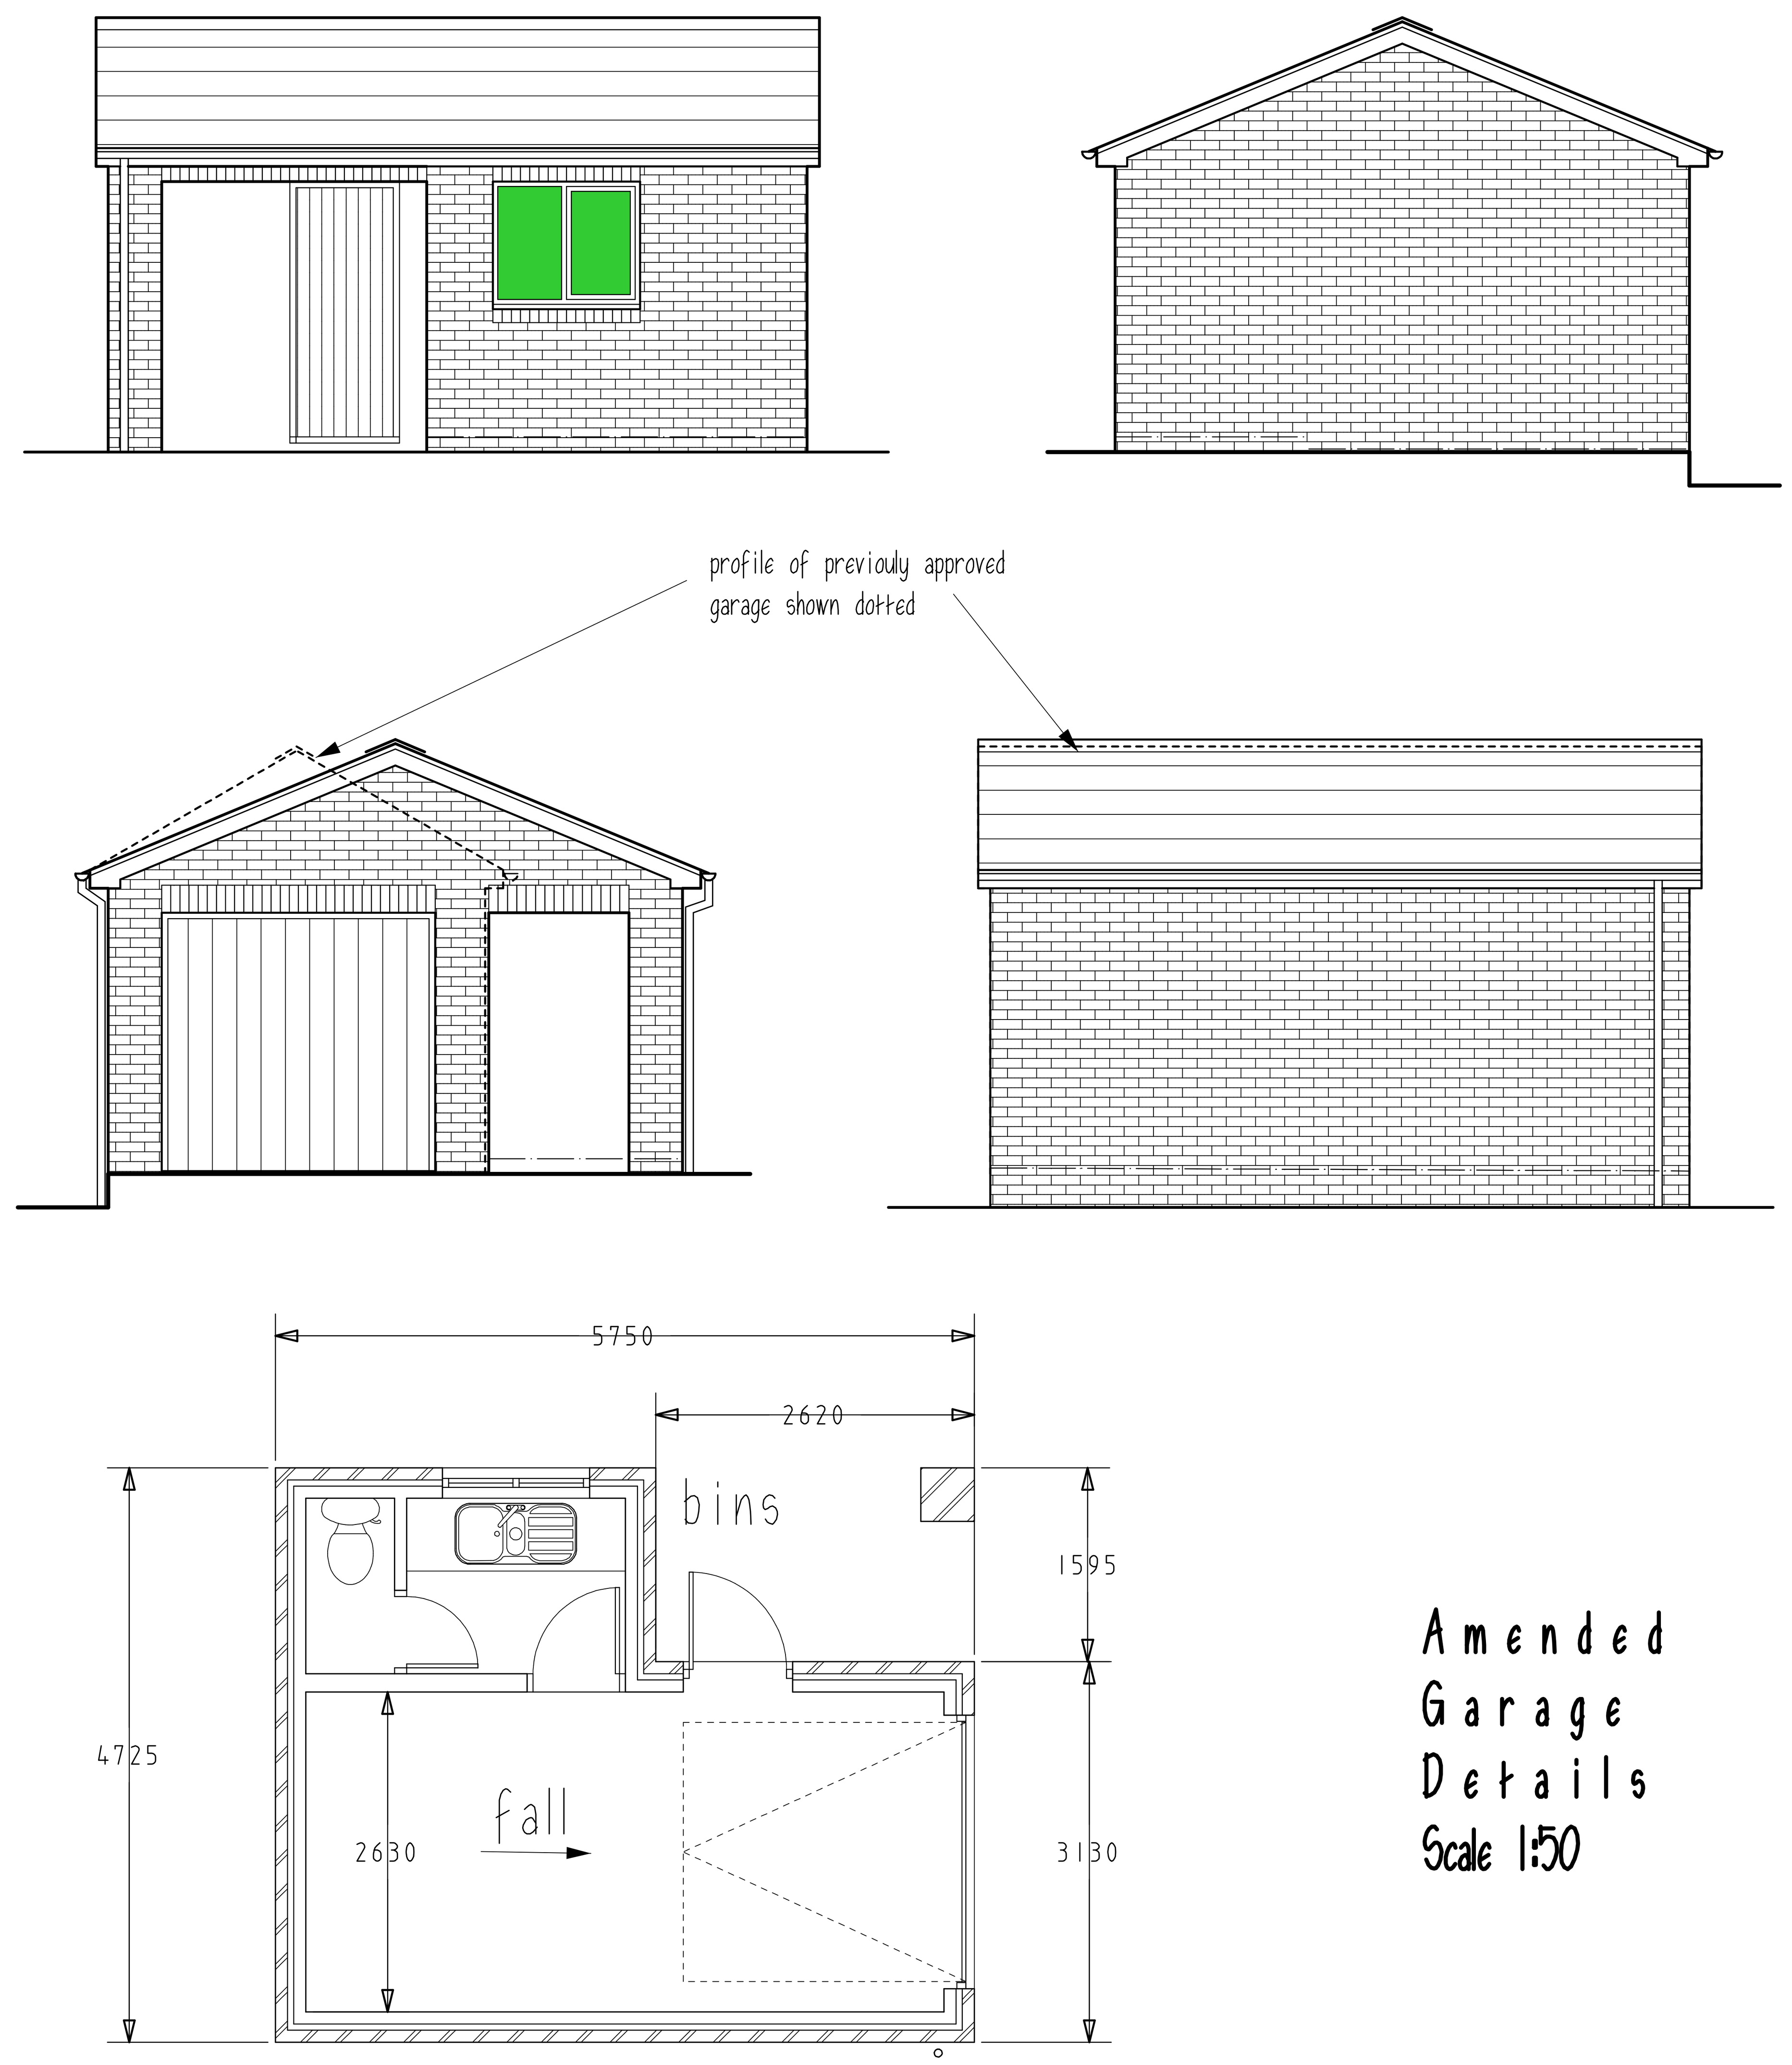

Amended Garage Details Scale 1:50

0 1 2 3 4 5 Metres

Scale Bar @ 1:50 on an A1 Sheet

MATERIALS SPECIFICATION:

ROOF TILES - MARLEY EDGEMERE SMOOTH GREY TILES

WALLS - RED/BROWN FACING BRICKS

RAINWATER GOODS - LIGHT BROWN PVC

WINDOWS AND DOORS - BROWN WOOD GRAIN PVC

CONSERVATORY - DITTO

FASCIA/BARGE BOARDS - WHITE PVC

DRIVE - GREY TEGULA POROUS PAVING SYSTEM

RICS
The mark of property professionalism worldwide

Clients are advised to clarify dimensions with the author prior to setting out and not to scale from the drawing. This drawing is copyright and should not be reproduced without the written consent of RLM ASSOCIATES.

RLM ASSOCIATES

JOB	REAR 18/20, HIGH VIEW ROAD, ENDON.
CLIENT	Mr. P. JOHNSON.
DRAWING	AMENDED SITE PLAN AND GARAGE DETAILS AS PROPOSED.
DATE	November 2017.
SCALE	1:100.
DRWG No.	RLM873/2.
REVISION	B.