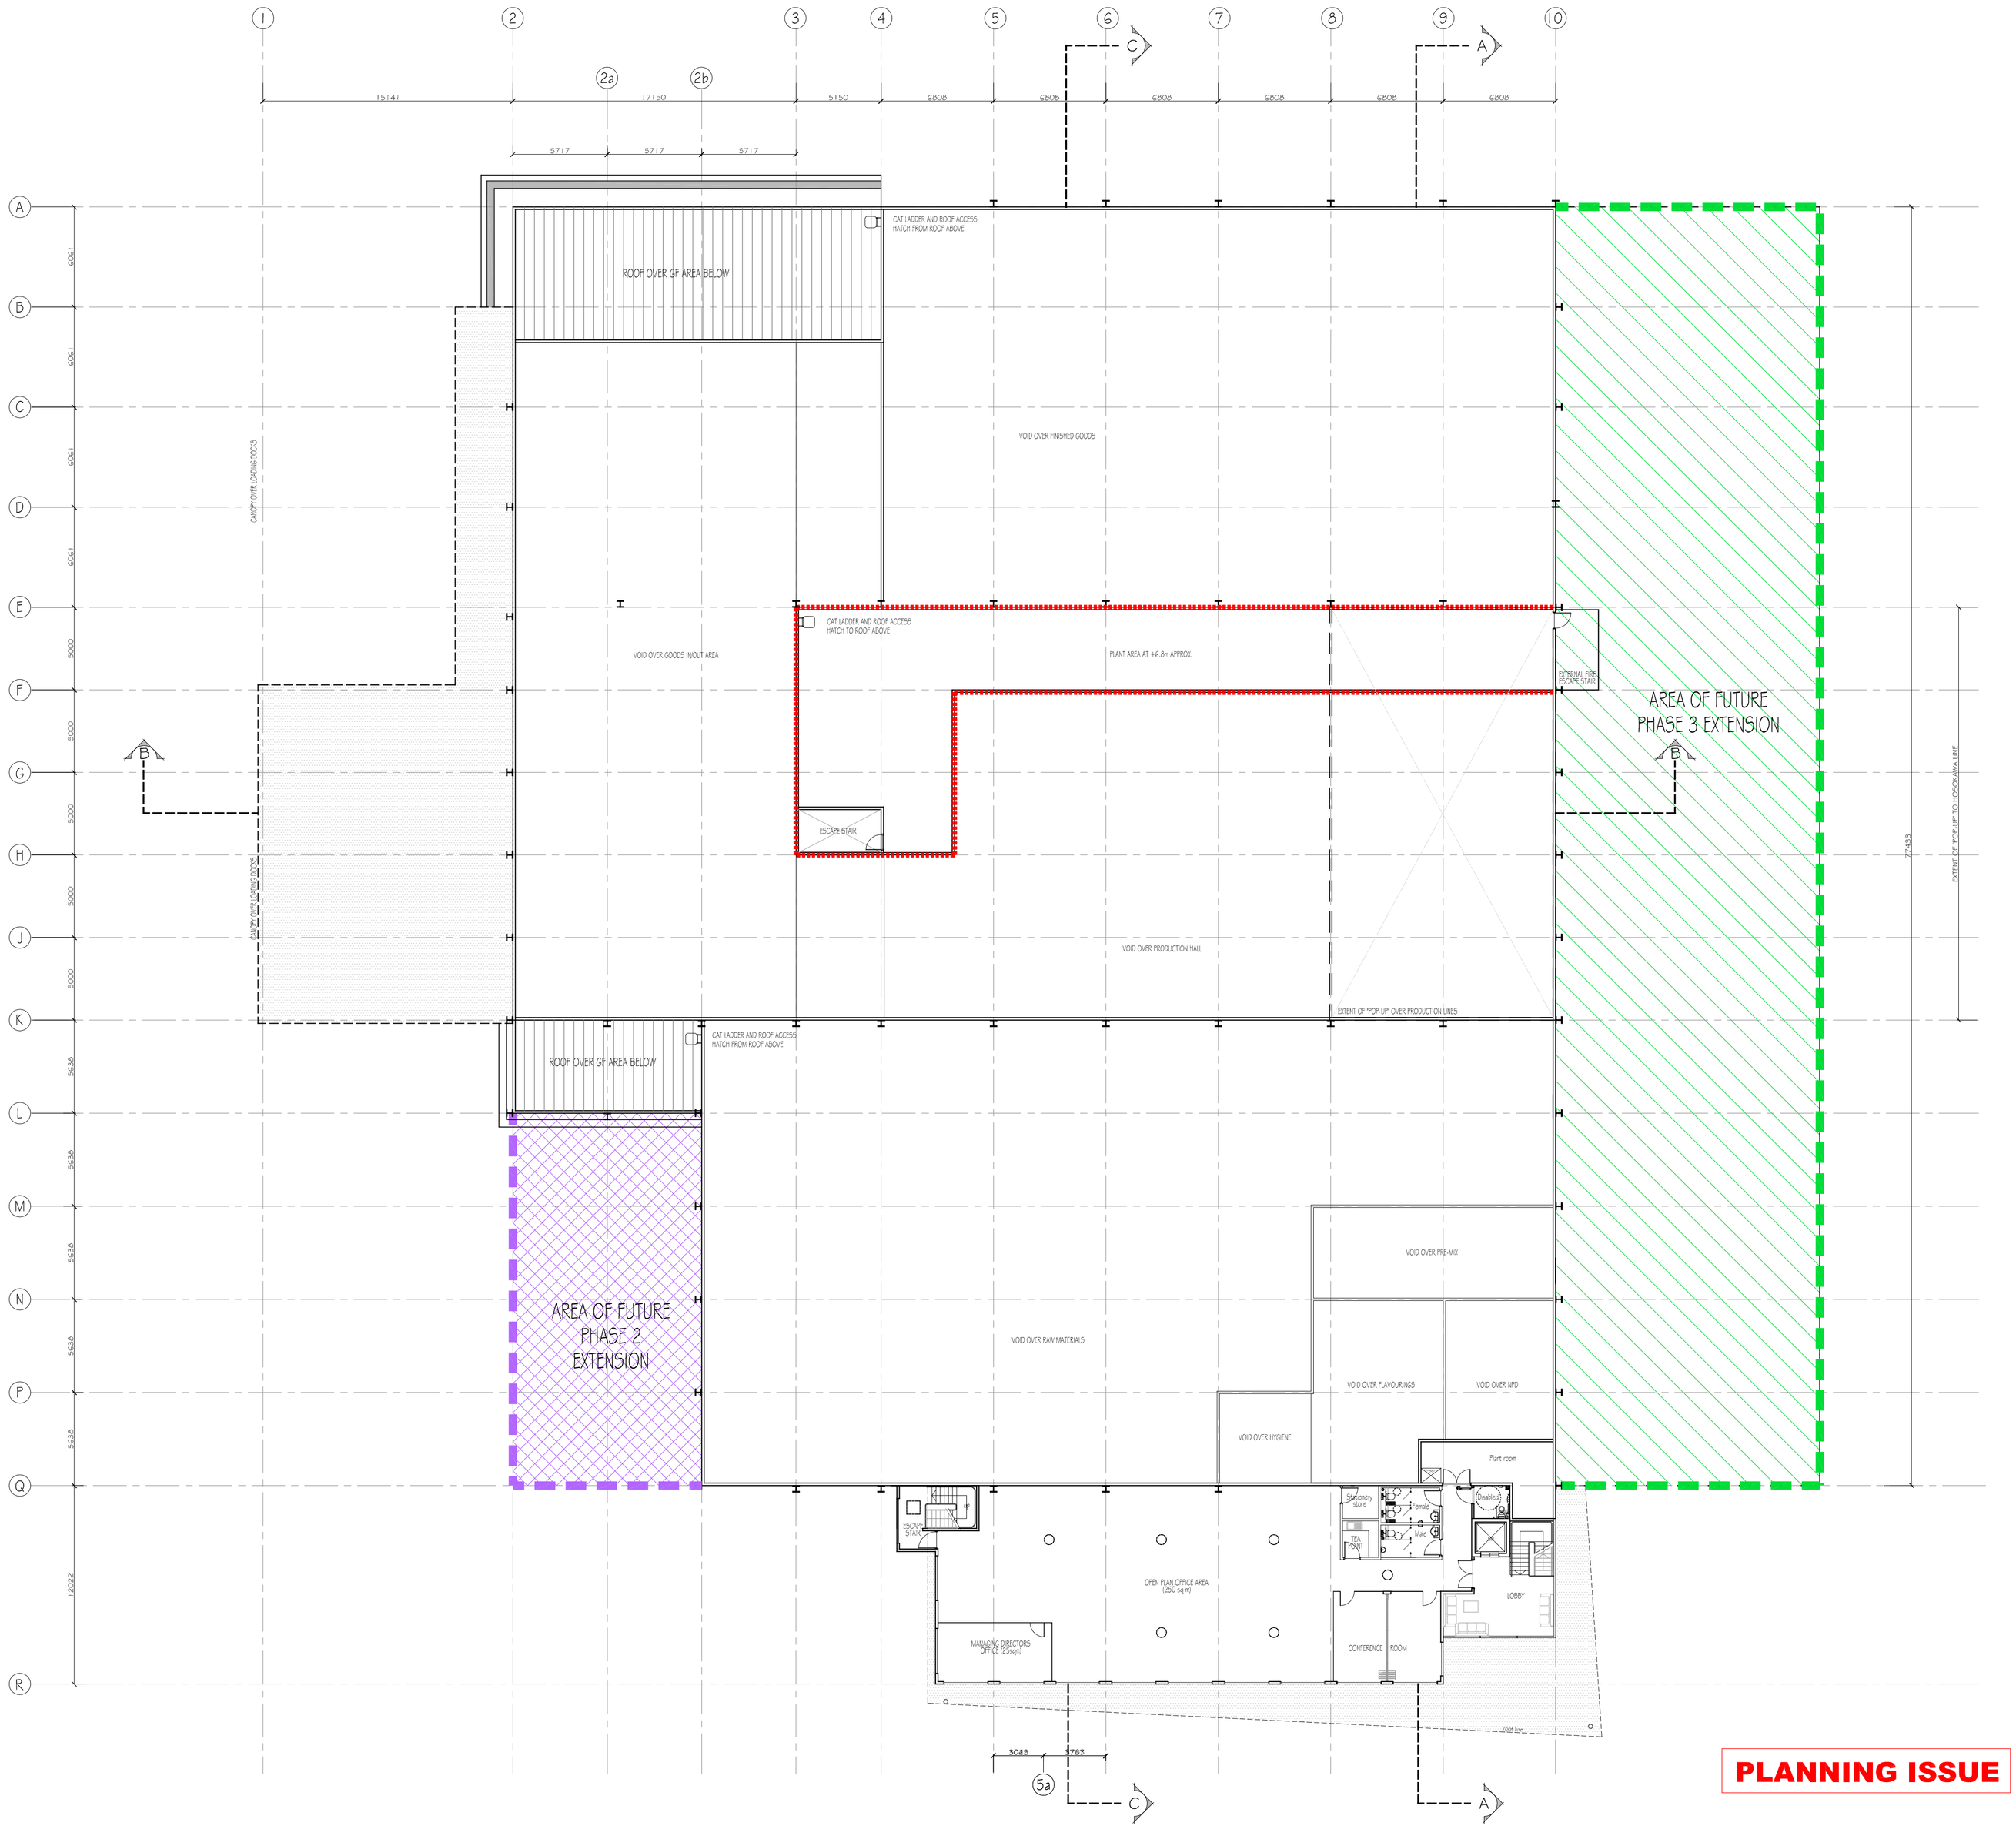

PHASE 1 AREA SCHEDULE

GROUND FLOOR (GIA)	4989 sqm	(53,701 sqft)
FIRST FLOOR (GIA) including plant room	755 sqm	(8,126 sqft)
TOTAL GIA	5744 sqm	61,827 sqft)

FUTURE EXPANSION

Phase 2	257 sqm	(2,766 sqft)
Phase 3	1240 sqm	(13,350 sqft)

(note - all areas stated are Gross Internal Floor Areas (GIA)

PHASE 2 FUTURE EXPANSION

PHASE 3 FUTURE EXPANSION

120 minutes Compartment Wall to architects details

60 minutes Compartment Wall to architects details

0 5 10 15 25m approx.

Do not scale off this drawing
This drawing is for identification and is intended for initial discussion purposes only

PLANNING ISSUE

REVISION	DESCRIPTION	DRAWN	CHECKED	DATE
PRELIMINARY / INFORMATION / TENDER / CONSTRUCTION / AS BUILT				

W O O D S H A R D W I C K

SCALE 1:200 @ A1
TITLE ADAMS FOOD INGREDIENTS LEEK
DRAWN DCM
CHECKED MA
DATE AUGUST 2009
DETAIL FIRST FLOOR PLAN PHASE 1 (Reduced Option)

CONTRACTORS MUST CHECK ALL DIMENSIONS ON SITE. ONLY FIGURED DIMENSIONS ARE TO BE WORKED FROM. ANY DISCREPANCIES TO BE REPORTED TO THE ARCHITECT BEFORE PROCEEDING. © THIS DRAWING IS COPYRIGHT

TEL. 01234 268862
ARCHITECTS & DEVELOPMENT CONSULTANTS
15-17 GOLDINGTON ROAD BEDFORD MK40 3NH
FAX. 01234 353034
www.woodshardwick.com

16381 07