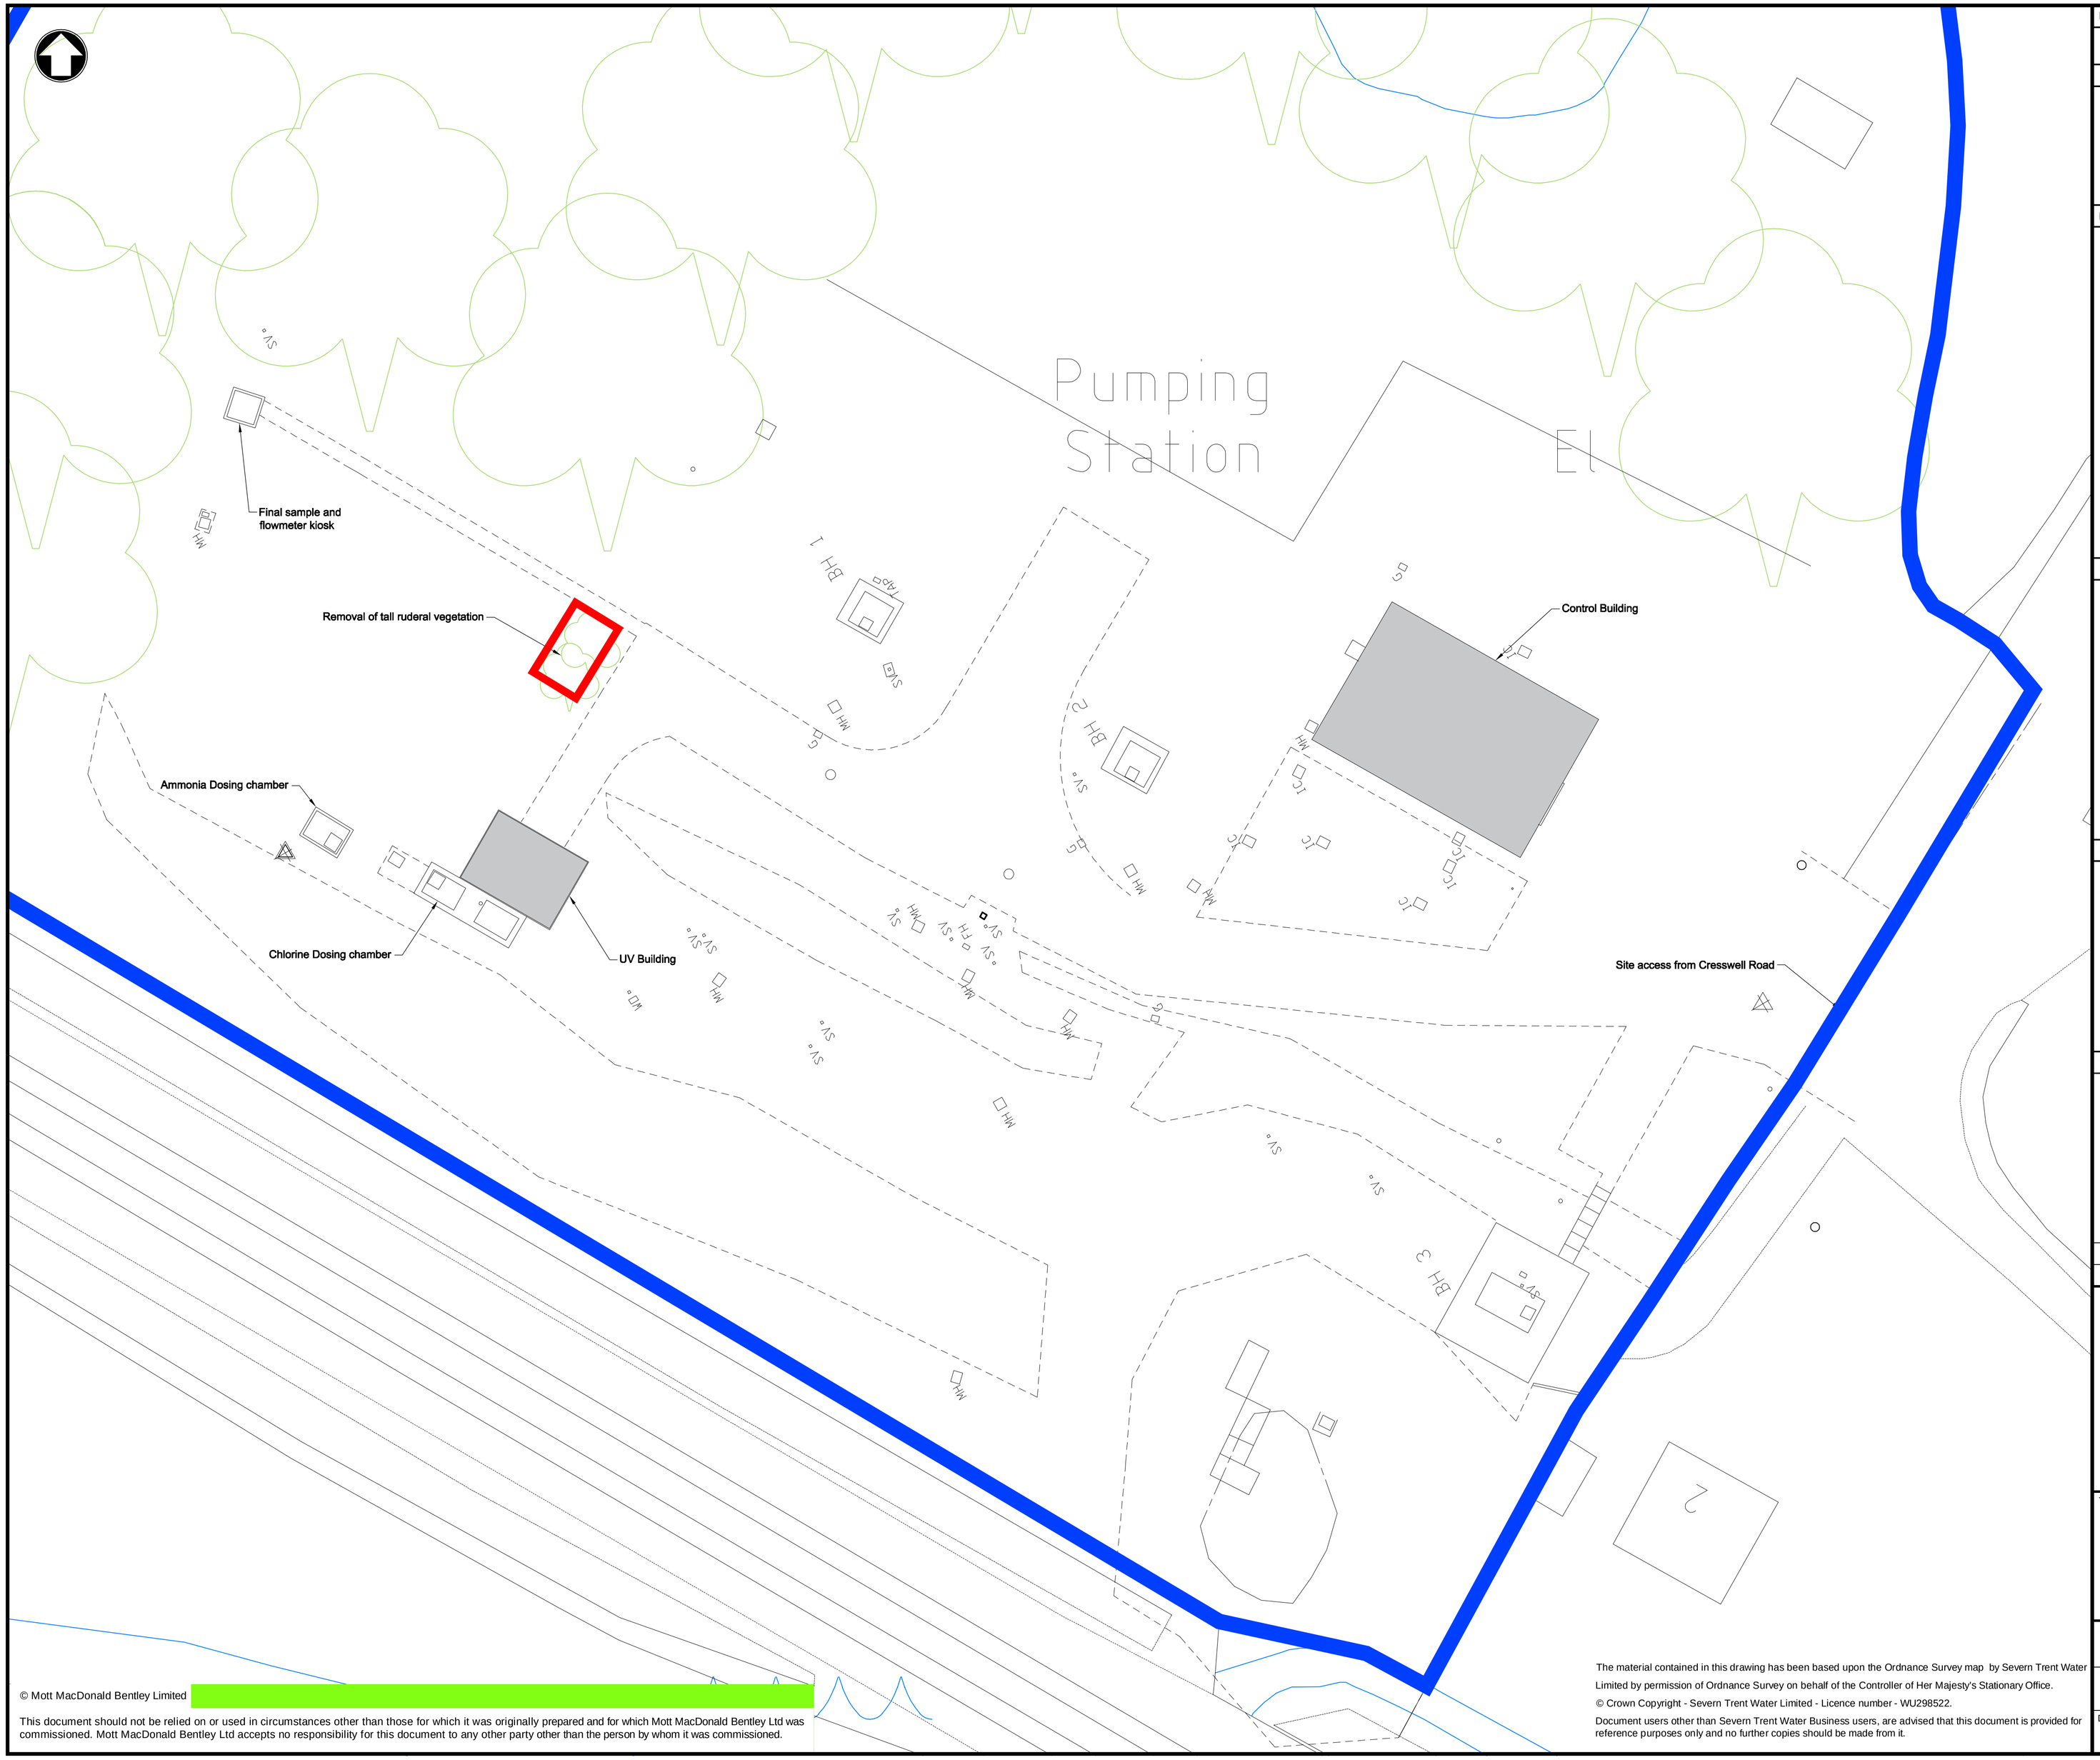


© Mott MacDonald Bentley Limited

This document should not be relied on or used in circumstances other than those for which it was originally prepared and for which Mott MacDonald Bentley Ltd was commissioned. Mott MacDonald Bentley Ltd accepts no responsibility for this document to any other party other than the person by whom it was commissioned.

The material contained in this drawing has been based upon the Ordnance Survey map by Severn Trent Water Limited by permission of Ordnance Survey on behalf of the Controller of Her Majesty's Stationary Office.

© Crown Copyright - Severn Trent Water Limited - Licence number - WU298522.

Document users other than Severn Trent Water Business users, are advised that this document is provided for reference purposes only and no further copies should be made from it.

Purpose of issue	For Information

Significant risks (Health, Safety and Environmental)

RESIDUAL RISK ASSESSMENT
Wherever possible, risk is designed-out of this proposal during the design process. Where this is not possible, the risk will be minimised and any residual risk will be noted and indicated by the symbol.

Notes

1. This drawing to be read in conjunction with all relevant drawings as listed below.
2. All dimensions are shown in millimetres (mm), unless noted otherwise.
3. All levels are shown in metres (m) relative to AOD, unless noted otherwise.
4. Refer to QES summary, Design Hazard Elimination and Management Record (DHEMR) and Environmental Risk Assessment for further details of residual risks.

Key to symbols

- Existing Structure
- STWL Ownership Boundary
- Development Subject to Planning Application

Reference drawings

A6W11720-XA00000 Site Location Plan
A6W11720-PA00020 Proposed Site for Planning
A6W11720-PA00110 Planning Elevations

Scale reference

1:200 — 0 — 10m — 20m

Rev	Date	Description	Author	T. Chk	B.Chk	App'd
A	19/01/18	First Issue	MA	JG		SE

SEVERN TRENT WATER

Mott MacDonald Bentley Limited

One Supply Chain - Non-Infrastructure Delivery Team

Telephone - 01952 468210
Facsimile - 01952 468211
E-mail - info@mm-b.co.uk
Website - www.mm-b.co.uk

Lamledge Lane,
Shifnal,
Shropshire,
TF11 8SD

Title

PO4 Scheme
Cresswell
Existing Site Layout

Site Address :	34 Cresswell Rd, Stoke-on-Trent ST11 9RB
OS Grid Ref :	SJ974394
Scale at A1	1:200
MMB File Ref:	A6W11720-XA00010 Existing Site Layout
File Location:	pw:\\ ... RH15 - Cresswell\
Drawing No	A6W11720-XA00010
Rev	A
Status	INF