Morrisons

Since 1899

Leek (251) - Planning Booklet

Barnfield Close

(Off Newcastle Road)

Leek

ST13 5SG

ISSUE 02 - 24-01-18

BUTTERFIELDSIGNS

EST. 1927

This document is the property of Butterfield Signs Ltd who own the copyright therein. The information in this document is given in confidence and without the written consent of Butterfield Signs Ltd, given by contract or otherwise the document must not be copied, reprinted or reproduced in any material form either wholly or in part nor must the contents of the document or any method of technique available there from be disclosed to any third party.

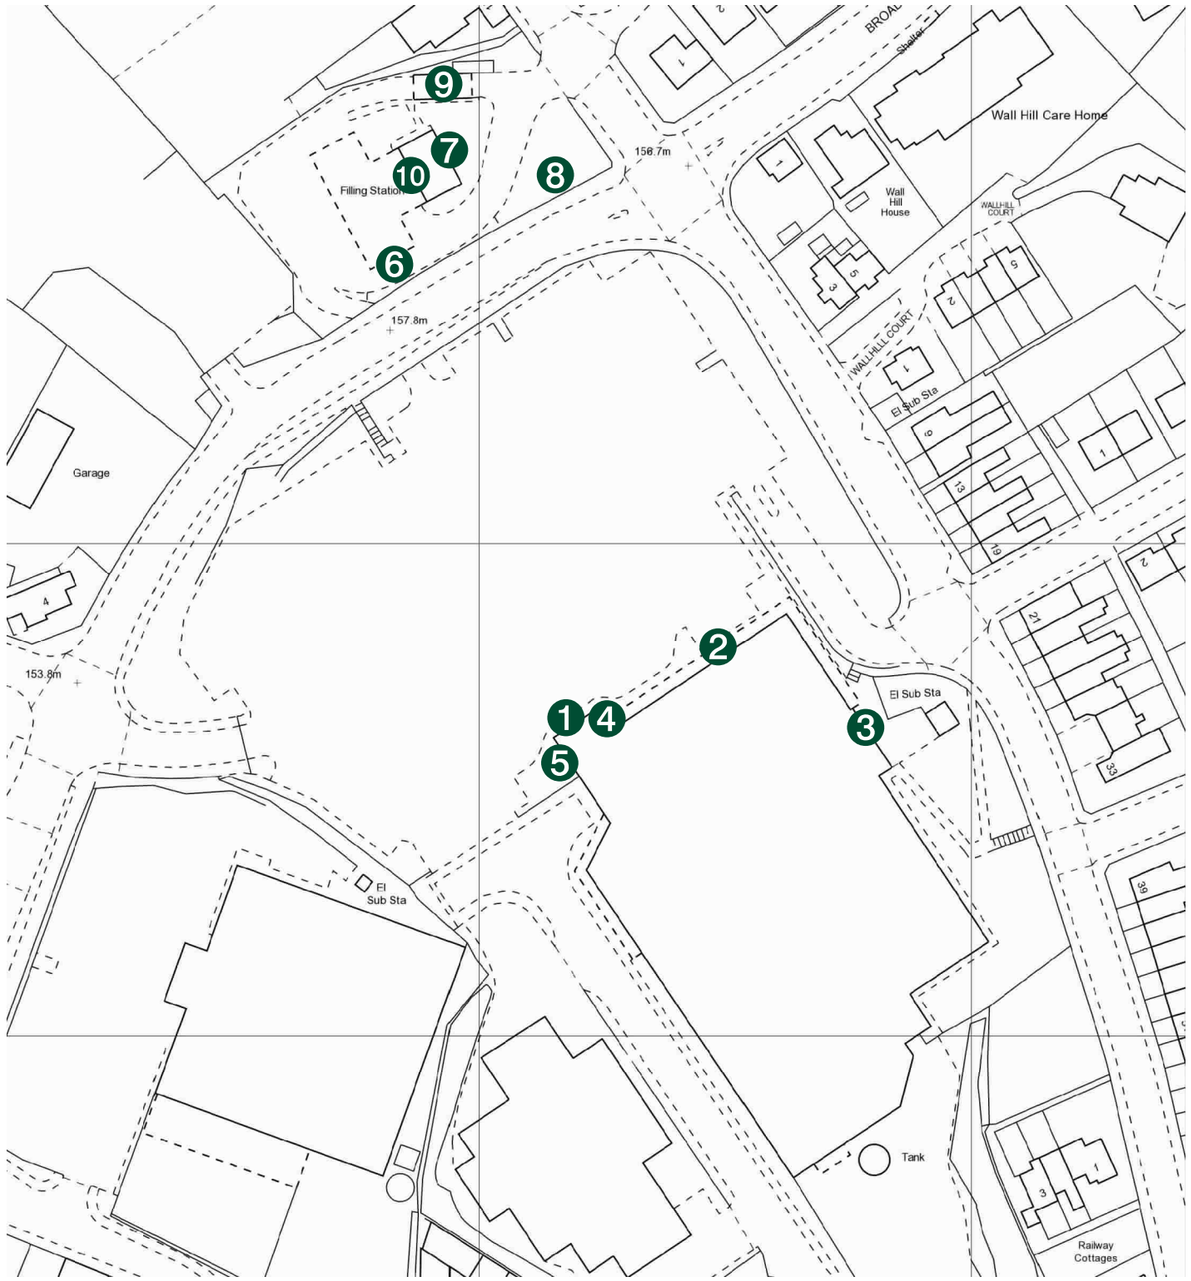

1. 762mm Cap Height Morrisons Letters with Condensed logo.
2. 610mm Cap Height Morrisons Letters with Core logo
3. Internally illuminated Motif Box.
4. Internally illuminated Motif Box.
5. Internally illuminated Motif Box.
6. Internally illuminated Motif Box.
7. Internally illuminated Motif Box.
8. Internally illuminated PFS Totem.
9. Internally illuminated Car Wash signage.
10. Internally illuminated Kiosk signage.

Metres
0 10 20 30 40 50
1:1250

N

Wm Morrison Supermarkets Plc, Newcastle Rd, Leek
ST13 5QB

COLOUR REFS

RAL 6005 MOSS GREEN

RAL 1003 SIGNAL YELLOW

Morrisons Since 1899

Site Leek	**Job Number** 80781 A	**Scale** As shown @ A3	**Drawn By** AT	**Sales Rep** GS	
	Drawing Number Morr / 214 / 2017	**Issue / Rev** 2	**Checked By** SB	**Date** 23/11/2017	

BUTTERFIELD SIGNS LTD
174 Sunbridge Rd
Bradford
West Yorkshire
BD1 2RZ
Tel: 01274 722244
Fax: 01274 848996
Web: www.butterfieldsigns.co.uk

This document is the property of Butterfield Signs Ltd who own the copyright therein. The information in this document is given in confidence and without the written consent of Butterfield Signs Ltd, given by contract or otherwise the document must not be copied, reprinted or reproduced in any material form either wholly or in part nor must the contents of the document or any method of technique available there from be disclosed to any third party.

Sign 1: (Sign Ref: S1)

762mm Cap Height Morrisons Letters with Condensed logo - Scale 1:20

Petals to have 3mm Yellow Satin 2T72 faces with 5mm Yellow Satin 2T72returns (@ 90mm).

Morrisons to have 3mm Opal 050 faces with 5mm returns (@ 90mm).

All to be complete with Router cut 10mm foamex backs.

Since to be Premier Style Letters (33mm returns).

All to be mounted onto a 32 x 32mm Aluminium U section frame.

To be internally illuminated with Tridonic P541 LED's.

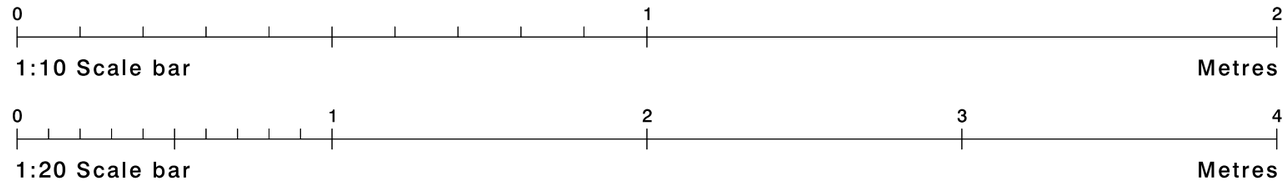

Height from ground level to underside of sign - 4500mm

Morrisons

Since 1899

Proposed



Existing



Section Through

Scale 1:10

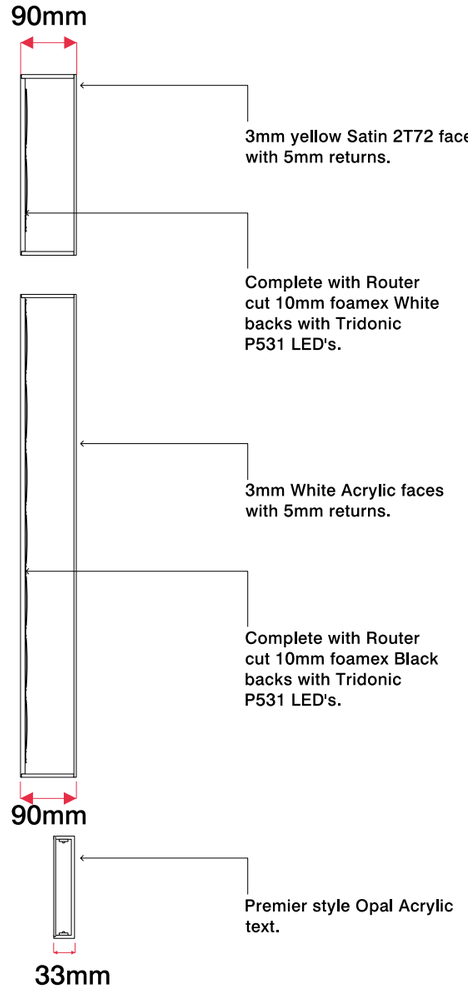

Morrisons
Since 1899

Site	Job Number	Scale	Drawn By	Sales Rep
Leek	80781 A	As shown @ A3	AT	GS
	Drawing Number	**Issue / Rev**	**Checked By**	**Date**
	Morr / 214 / 2017	2	SB	23/11/2017

FM32534 EMS568291 OHS611205

BUTTERFIELD SIGNS LTD
174 Sunbridge Rd
Bradford
West Yorkshire
BD1 2RZ
Tel: 01274 722244
Fax: 01274 848996
Web: www.butterfieldsigns.co.uk

This document is the property of Butterfield Signs Ltd who own the copyright therein. The information in this document is given in confidence and without the written consent of Butterfield Signs Ltd, given by contract or otherwise the document must not be copied, reprinted or reproduced in any material form either wholly or in part nor must the contents of the document or any method of technique available there from be disclosed to any third party.

Sign 2: (Sign Ref: S1)

610mm Cap Height Morrisons Letters with Core logo.

Petals to have 3mm Yellow Satin 2T72 faces with 5mm Yellow Satin 2T72returns (@ 90mm).

Morrisons to have 3mm Green Satin 6T1F with 5mm returns (@ 90mm).

All to be complete with Router cut 10mm foamex backs.

Since to be Premier Style Letters (33mm returns).

All to be mounted onto a 32 x 32mm Aluminium U section frame.

To be internally illuminated with Tridonic P541 LED's.

N.B. Correct dimensions TBC

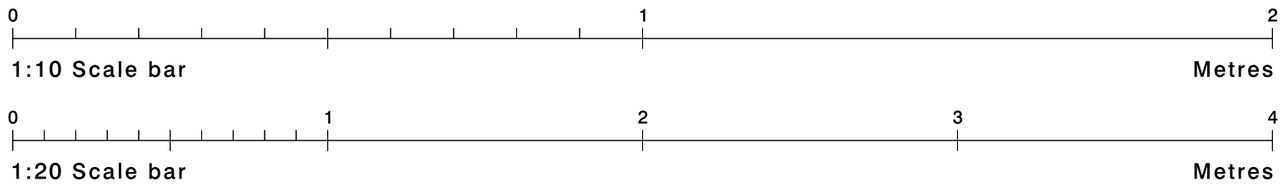

Height from ground level to underside of sign - 3500mm

Morrisons

Since 1899

Section Through

Scale 1:10

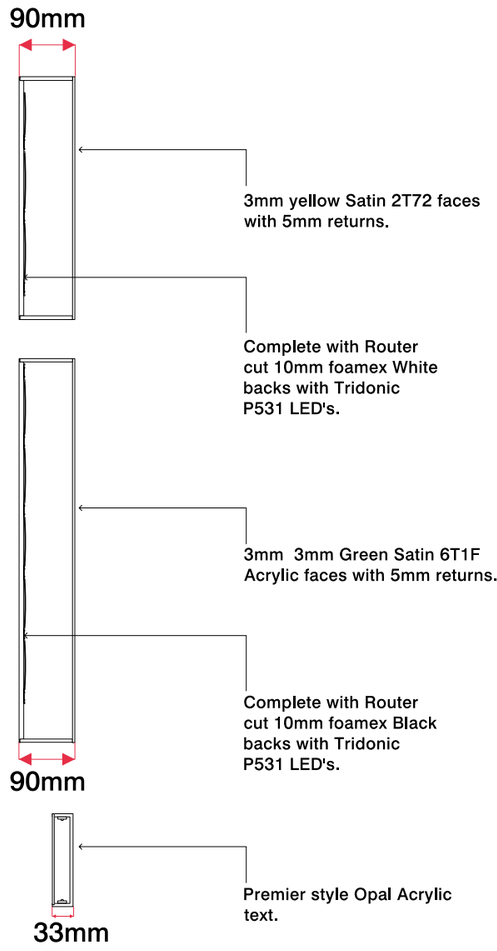

Proposed



Existing



Site Leek	**Job Number** 80781 A	**Scale** As shown @ A3	**Drawn By** AT	**Sales Rep** GS	
	Drawing Number Morr / 214 / 2017	**Issue / Rev** 2	**Checked By** SB	**Date** 23/11/2017	

BUTTERFIELD SIGNS LTD
174 Sunbridge Rd
Bradford
West Yorkshire
BD1 2RZ
Tel: 01274 722244
Fax: 01274 848996
Web: www.butterfieldsigns.co.uk

This document is the property of Butterfield Signs Ltd who own the copyright therein. The information in this document is given in confidence and without the written consent of Butterfield Signs Ltd, given by contract or otherwise the document must not be copied, reprinted or reproduced in any material form either wholly or in part nor must the contents of the document or any method of technique available there from be disclosed to any third party.

Sign 3: (Sign Ref: S2c)

Internally illuminated Motif Box. Scale 1:20

Replacement Acrylic face
internally illuminated via GE tetra edge strip LED modules

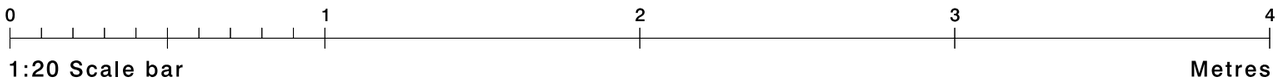

Height from ground level to underside of sign - 3200mm

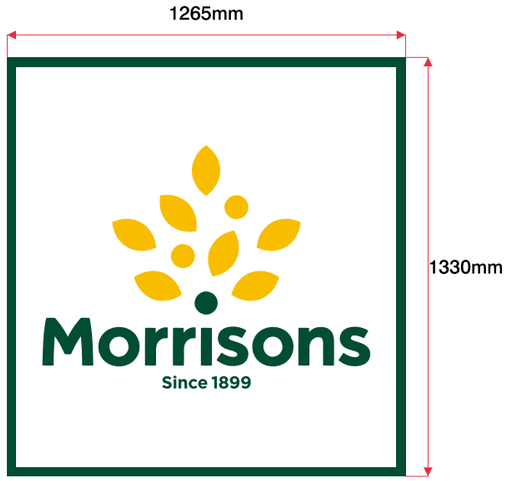

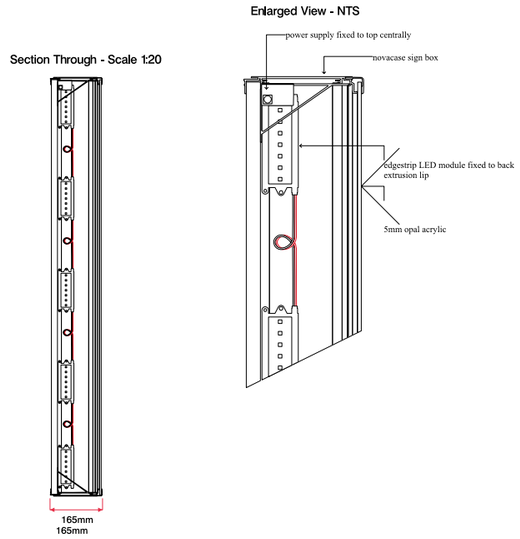

Proposed



Existing



Site	Job Number	Scale	Drawn By	Sales Rep
Leek	80781 A	As shown @ A3	AT	GS
	Drawing Number	**Issue / Rev**	**Checked By**	**Date**
	Morr / 214 / 2017	2	SB	23/11/2017

BUTTERFIELD SIGNS LTD
174 Sunbridge Rd
Bradford
West Yorkshire
BD1 2RZ
Tel: 01274 722244
Fax: 01274 848996
Web: www.butterfieldsigns.co.uk

This document is the property of Butterfield Signs Ltd who own the copyright therein. The information in this document is given in confidence and without the written consent of Butterfield Signs Ltd, given by contract or otherwise the document must not be copied, reprinted or reproduced in any material form either wholly or in part nor must the contents of the document or any method of technique available there from be disclosed to any third party.

Sign 4: (Sign Ref: S2c)

Internally illuminated Motif Box. Scale 1:20

Replacement Acrylic face
internally illuminated via GE tetra edge strip LED modules

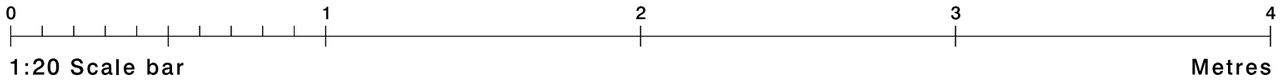

Height from ground level to underside of sign - 8200mm

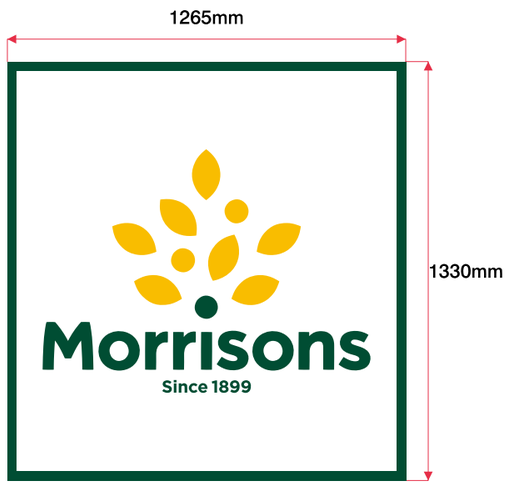

Section Through - Scale 1:20

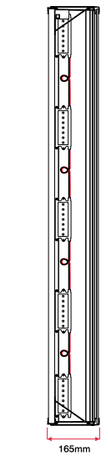

Enlarged View - NTS

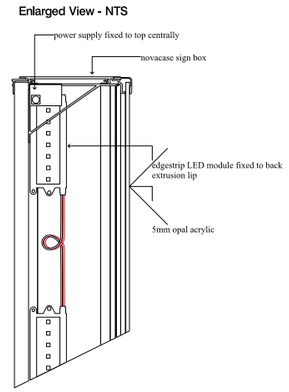

Proposed



Existing



Morrisons
SInce 1899

Site
Leek

Job Number
80781 A

Drawing Number
Morr / 214 / 2017

Scale
As shown @ A3

Issue / Rev
2

Drawn By
AT

Checked By
SB

Sales Rep
GS

Date
23/11/2017

BSGA BRITISH SIGN & GRAPHICS ASSOCIATION
safecontractor APPROVED
bsi. ISO 9001 Quality Management FM32534 · ISO 14001 Environmental Management EMS568291 · OHSAS 18001 Occupational Health and Safety Management OHS611205

BUTTERFIELDSIGNS EST 1927

BUTTERFIELD SIGNS LTD
174 Sunbridge Rd
Bradford
West Yorkshire
BD1 2RZ
Tel: 01274 722244
Fax: 01274 848996
Web: www.butterfieldsigns.co.uk

This document is the property of Butterfield Signs Ltd who own the copyright therein. The information in this document is given in confidence and without the written consent of Butterfield Signs Ltd, given by contract or otherwise the document must not be copied, reprinted or reproduced in any material form either wholly or in part nor must the contents of the document or any method of technique available there from be disclosed to any third party.

Sign 5: (Sign Ref: S2c)

Internally illuminated Motif Box. Scale 1:20

Replacement Acrylic face
internally illuminated via GE tetra edge strip LED modules

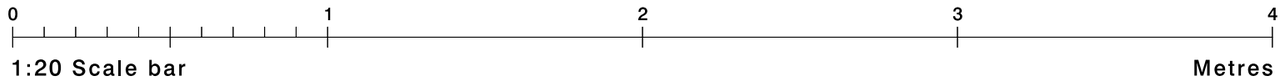

Height from ground level to underside of sign - 8200mm

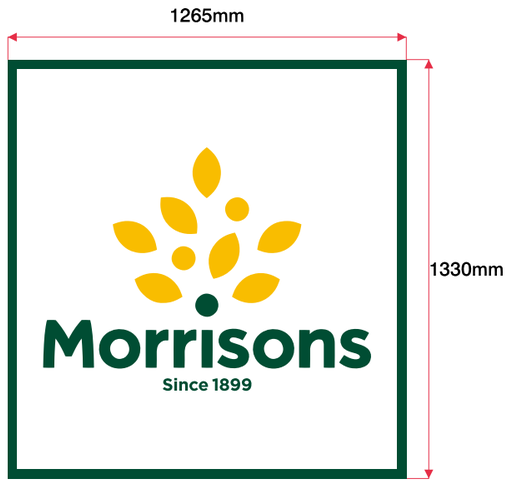

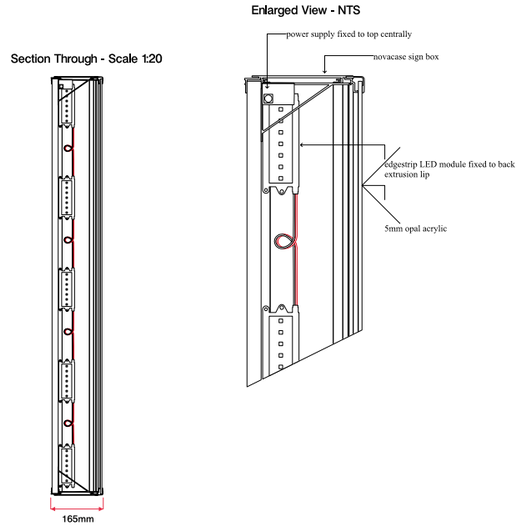

Proposed



Existing



Morrisons Since 1899	**Site** Leek	**Job Number** 80781 A **Drawing Number** Morr / 214 / 2017	**Scale** As shown @ A3 **Issue / Rev** 2	**Drawn By** AT **Checked By** SB	**Sales Rep** GS **Date** 23/11/2017	BSI FM32534 ISO 9001 Quality Management; ISO 14001 EMS568291 Environmental Management; OHSAS 18001 OHS611205 Occupational Health and Safety Management; BSCA British Sign & Graphics Association; Safecontractor Approved	BUTTERFIELD SIGNS EST. 1927

BUTTERFIELD SIGNS LTD
174 Sunbridge Rd
Bradford
West Yorkshire
BD1 2RZ
Tel: 01274 722244
Fax: 01274 848996
Web: www.butterfieldsigns.co.uk

This document is the property of Butterfield Signs Ltd who own the copyright therein. The information in this document is given in confidence and without the written consent of Butterfield Signs Ltd, given by contract or otherwise the document must not be copied, reprinted or reproduced in any material form either wholly or in part nor must the contents of the document or any method of technique available there from be disclosed to any third party.

Sign 6: (Sign Ref: S2b)

Internally illuminated Motif Box. Scale 1:20

Replacement Acrylic face
internally illuminated via GE tetra edge strip LED modules

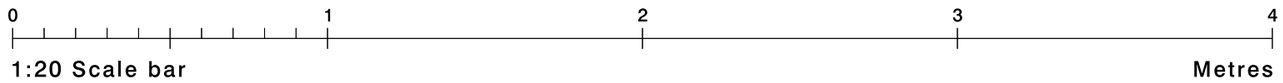

Height from ground level to underside of sign - 5200mm



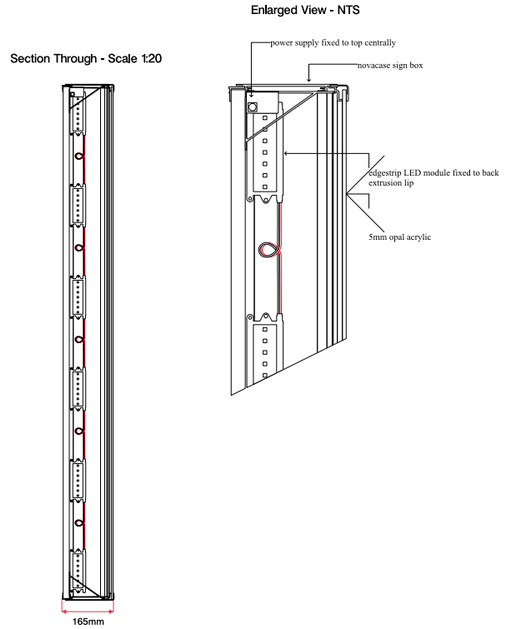

Proposed



Existing



Site	Job Number	Scale	Drawn By	Sales Rep
Leek	80781 A	As shown @ A3	AT	GS
	Drawing Number Morr / 214 / 2017	**Issue / Rev** 2	**Checked By** SB	**Date** 23/11/2017

BUTTERFIELD SIGNS LTD
174 Sunbridge Rd
Bradford
West Yorkshire
BD1 2RZ
Tel: 01274 722244
Fax: 01274 848996
Web: www.butterfieldsigns.co.uk

This document is the property of Butterfield Signs Ltd who own the copyright therein. The information in this document is given in confidence and without the written consent of Butterfield Signs Ltd, given by contract or otherwise the document must not be copied, reprinted or reproduced in any material form either wholly or in part nor must the contents of the document or any method of technique available there from be disclosed to any third party.

Sign 7: (Sign Ref: S2b)

Internally illuminated Motif Box. Scale 1:20

Replacement Acrylic face
internally illuminated via GE tetra edge strip LED modules

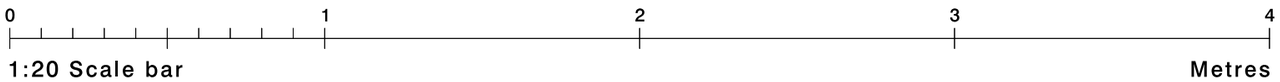

Height from ground level to underside of sign - 5200mm



Enlarged View - NTS

Section Through - Scale 1:20

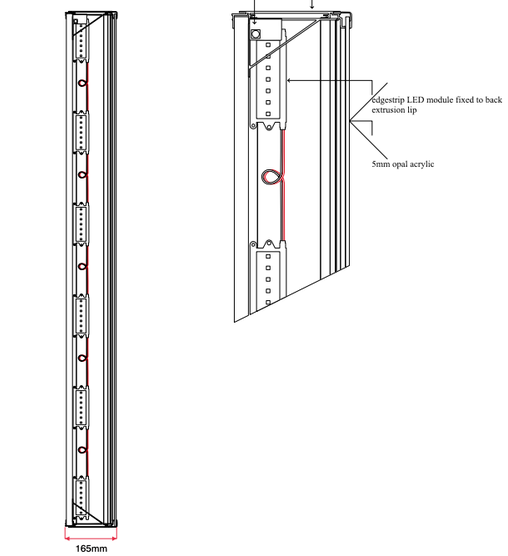

Proposed



Existing



Site	Job Number	Scale	Drawn By	Sales Rep
Leek	80781 A	As shown @ A3	AT	GS
	Drawing Number Morr / 214 / 2017	**Issue / Rev** 2	**Checked By** SB	**Date** 23/11/2017

BUTTERFIELD SIGNS LTD
174 Sunbridge Rd
Bradford
West Yorkshire
BD1 2RZ
Tel: 01274 722244
Fax: 01274 848996
Web: www.butterfieldsigns.co.uk

This document is the property of Butterfield Signs Ltd who own the copyright therein. The information in this document is given in confidence and without the written consent of Butterfield Signs Ltd, given by contract or otherwise the document must not be copied, reprinted or reproduced in any material form either wholly or in part nor must the contents of the document or any method of technique available there from be disclosed to any third party.

Sign 8: (Sign Ref: PFS1)

SPECIAL Internally Illuminated PFS Totem - Scale 1:25
Department Slats (TBC)

Proposed



Existing





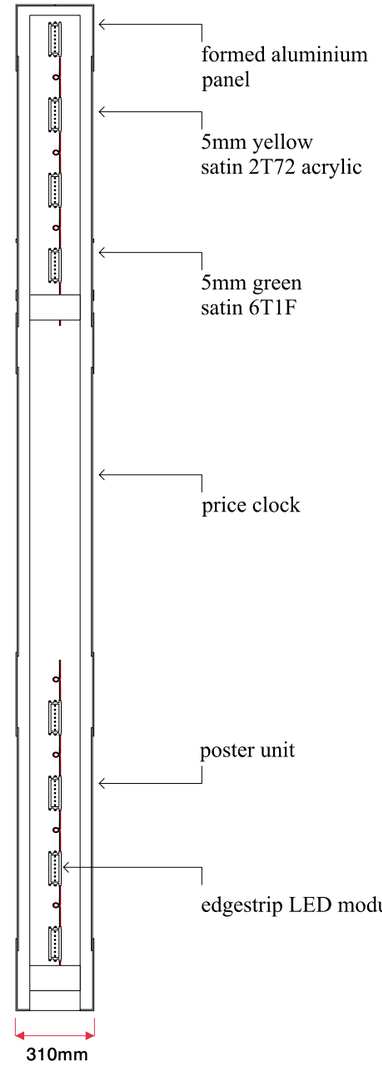



Site Leek	**Job Number** 80781 A	**Scale** As shown @ A3	**Drawn By** AT	**Sales Rep** GS	
	Drawing Number Morr / 214 / 2017	**Issue / Rev** 2	**Checked By** SB	**Date** 23/11/2017	

FM32534 EMS568291 OHS611205

BUTTERFIELD SIGNS LTD
174 Sunbridge Rd
Bradford
West Yorkshire
BD1 2RZ
Tel: 01274 722244
Fax: 01274 848996
Web: www.butterfieldsigns.co.uk

This document is the property of Butterfield Signs Ltd who own the copyright therein. The information in this document is given in confidence and without the written consent of Butterfield Signs Ltd, given by contract or otherwise the document must not be copied, reprinted or reproduced in any material form either wholly or in part nor must the contents of the document or any method of technique available there from be disclosed to any third party.

Sign 9 - (Sign Ref: PFS5)

Internally illuminated Car Wash Signs - Scale 1:50
N.B. text and logo to illuminate

LASER cut 2.5mm Aluminium face panels powder coated Matt Green RAL 6005 & Matt White.

All text & logo to be backed up with Opal 050, Yellow 2T72 and Green 6T1F Acrylic.

To be illuminated using Tridonic P541 LED's, mounted onto White foamex carriers.

Blank Panels to have 15mm shadow gap joints

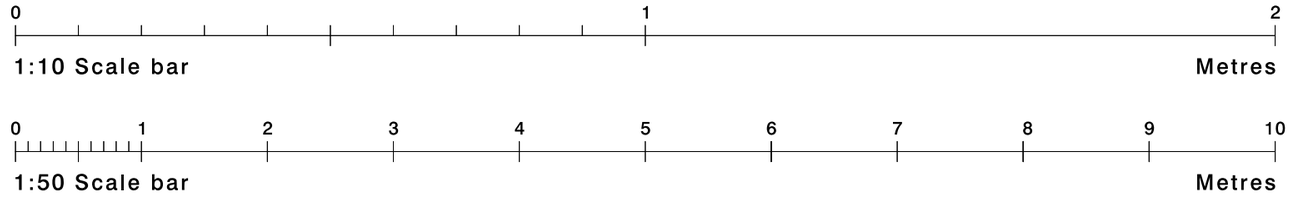

Height from ground level to underside of sign - 4300mm

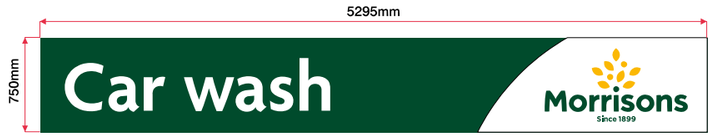

REMAINING 2 ELEVATIONS TO REMAIN BLANK

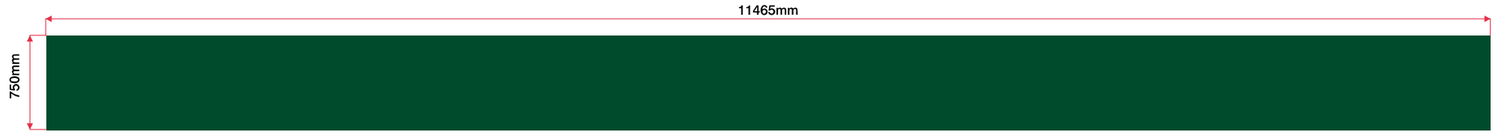

Proposed

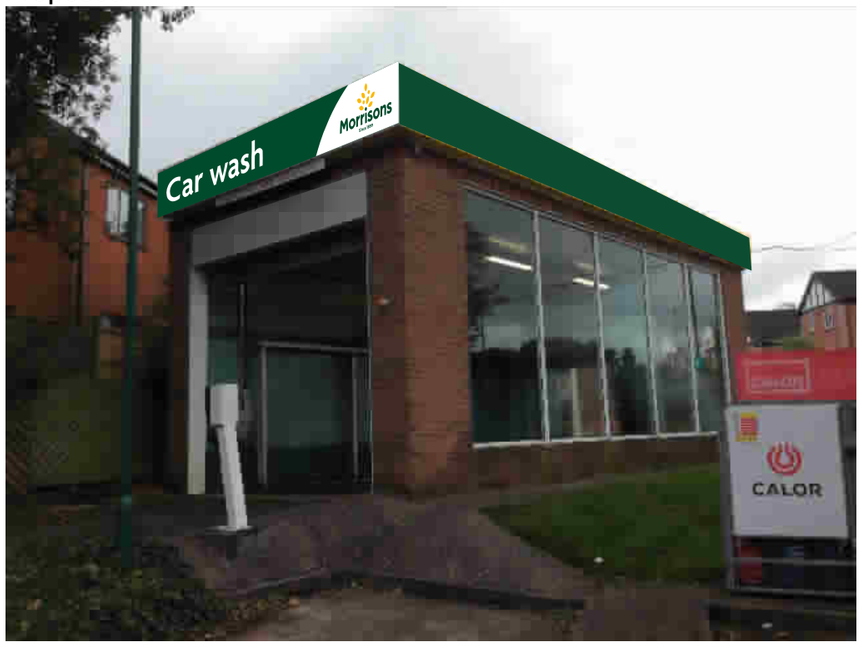

Existing



SECTION THROUGH
scale 1:10

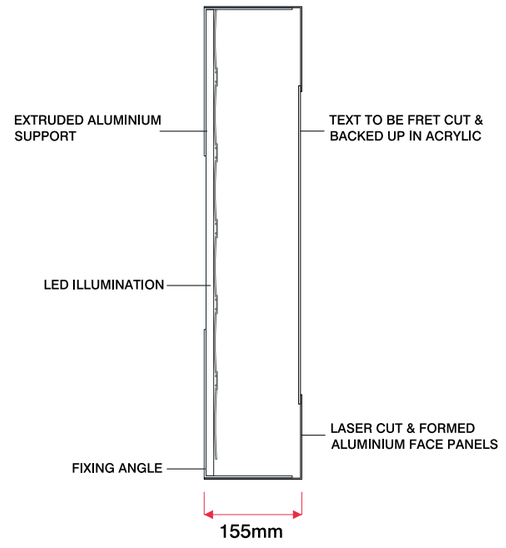

Morrisons Since 1899

Site
Leek

Job Number
80781 A

Drawing Number
Morr / 214 / 2017

Scale
As shown @ A3

Issue / Rev
2

Drawn By
AT

Checked By
SB

Sales Rep
GS

Date
23/11/2017

FM32534 EMS568291 OHS611205

BUTTERFIELD SIGNS LTD
174 Sunbridge Rd
Bradford
West Yorkshire
BD1 2RZ
Tel: 01274 722244
Fax: 01274 848996
Web: www.butterfieldsigns.co.uk

This document is the property of Butterfield Signs Ltd who own the copyright therein, The information in this document is given in confidence and without the written consent of Butterfield Signs Ltd, given by contract or otherwise the document must not be copied, reprinted or reproduced in any material form either wholly or in part nor must the contents of the document or any method of technique available there from be disclosed to any third party.

Sign 10: (Sign Ref: PFS3)

Internally illuminated Kiosk Sign Scale 1:50
N.B. text and logo to illuminate

LASER cut 2.5mm Aluminium face panels powder coated Matt Green RAL 6005 & Matt White.

Panels to have 120mm bottom & side returns and 50 top returns, with 25mm step detail.

All text & logo to be backed up with Opal 050, Yellow 2T72 and Green 6T1F Acrylic.

To be fixed over an ED ladder frame, with extruded 25 x 25mm angle to the top to

match step top detail.

To be illuminated using Tridonic P541 LED's, mounted onto White foamex carriers.

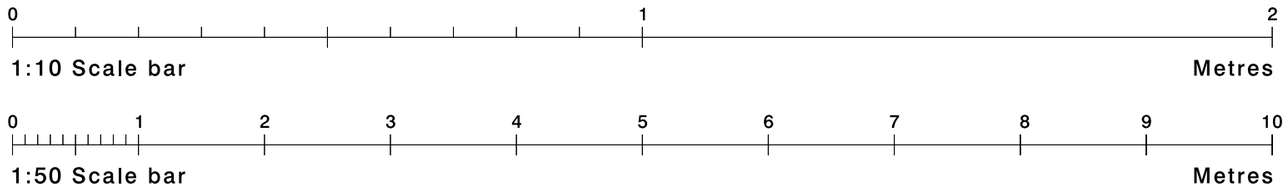

Height from ground level to underside of sign - 3100mm

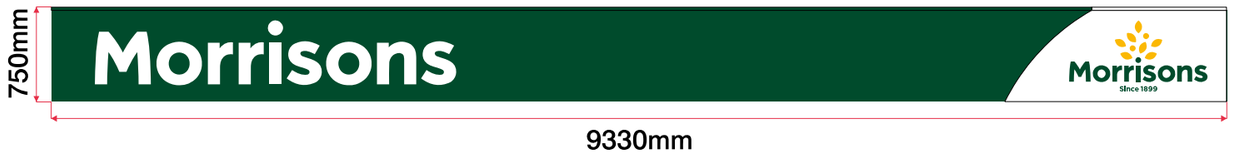

Proposed



Existing



Section through 1:10

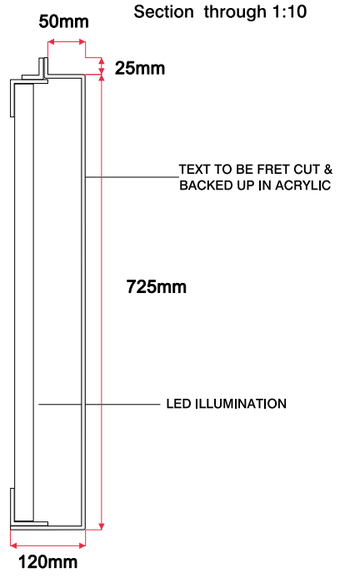

Morrisons
Since 1899

Site
Leek

Job Number
80781 A

Drawing Number
Morr / 214 / 2017

Scale
As shown @ A3

Issue / Rev
2

Drawn By
AT

Checked By
SB

Sales Rep
GS

Date
23/11/2017

BUTTERFIELD SIGNS LTD
174 Sunbridge Rd
Bradford
West Yorkshire
BD1 2RZ
Tel: 01274 722244
Fax: 01274 848996
Web: www.butterfieldsigns.co.uk

This document is the property of Butterfield Signs Ltd who own the copyright therein. The information in this document is given in confidence and without the written consent of Butterfield Signs Ltd, given by contract or otherwise the document must not be copied, reprinted or reproduced in any material form either wholly or in part nor must the contents of the document or any method of technique available there from be disclosed to any third party.