Copyright of this drawing is vested in the Architect and it must not be copied or reproduced without consent. Figured dimensions only are to be taken from this drawing. All contractors must visit the site and be responsible for taking and checking all dimensions relative to their work. Hewitt&Carr Architects Ltd are to be advised of any variation between drawings and site conditions.
**CLIENTS ARE ADVISED TO CLARIFY DIMENSIONS WITH THE ARCHITECT PRIOR TO SETTING OUT AND NOT TO SCALE FROM THE DRAWING**

| Rev. | Drawn | Comments | Date |
|---|---|---|---|
| A | KB | Roof/ elevations amended | 25.01.18 |

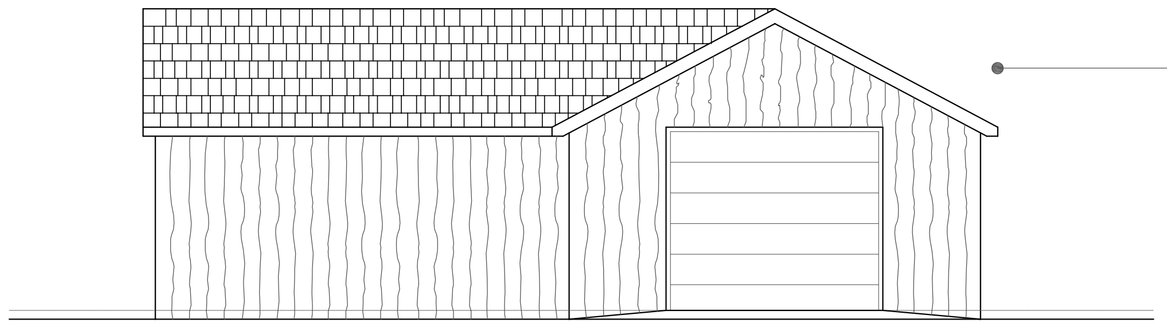

SIDE ELEVATION 1:50

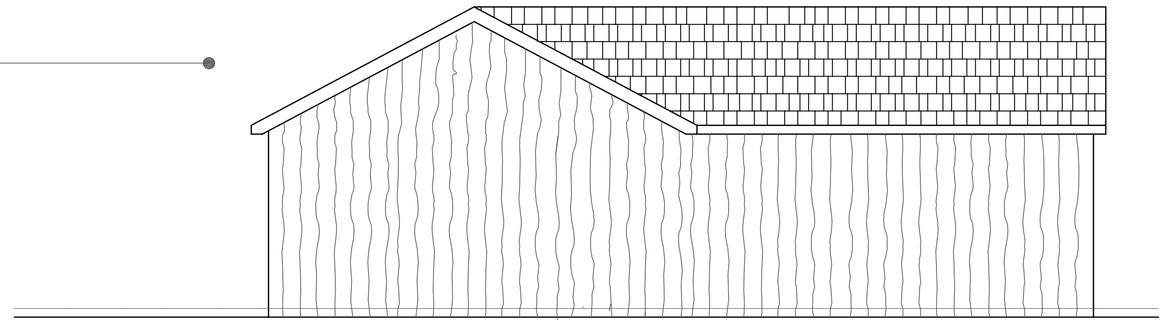

SIDE ELEVATION 1:50

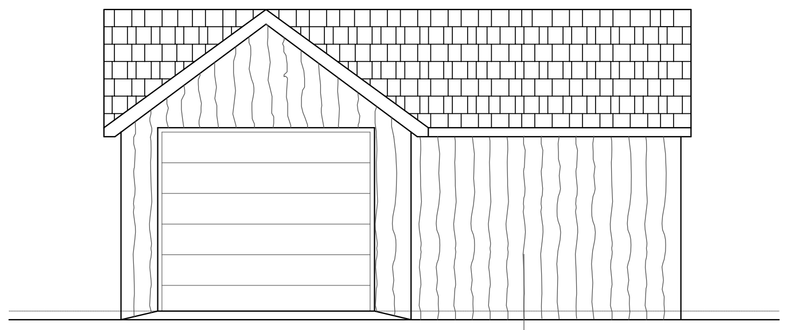

FRONT ELEVATION 1:50

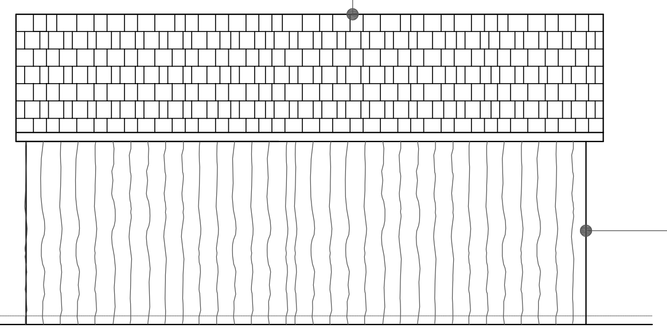

REAR ELEVATION 1:50

Photos 1 and 2 show the garage as built prior to receiving the external timber cladding and shingle roof. The intended finish will be as indicated on the images.



Photo 1



Photo 2

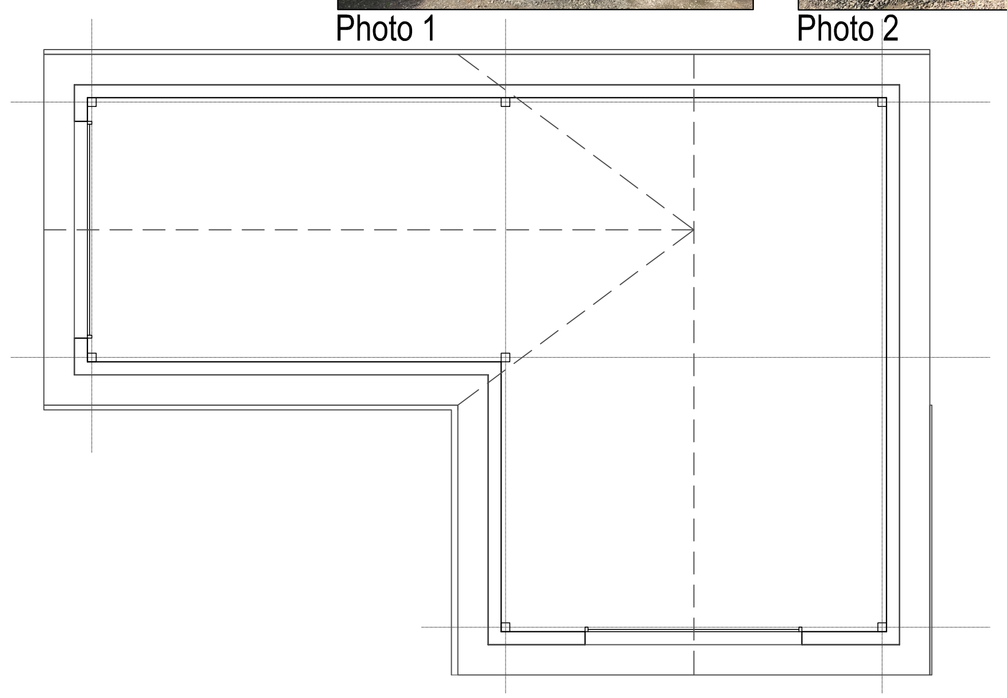

GARAGE PLAN 1:50



EXAMPLE: SHINGLED CLAD ROOF



EXAMPLE: CHARRED WOOD FINISH -

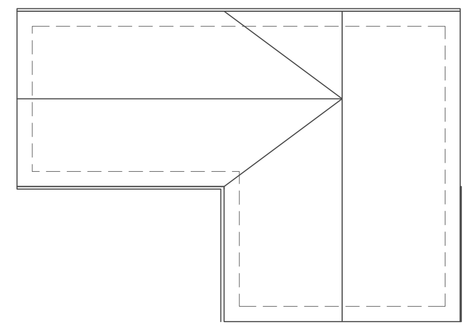

ROOF PLAN 1:100




SITE LAYOUT PLAN 1:500



EXAMPLE: MATERIAL- WANEY EDGE LARCH CLADDING

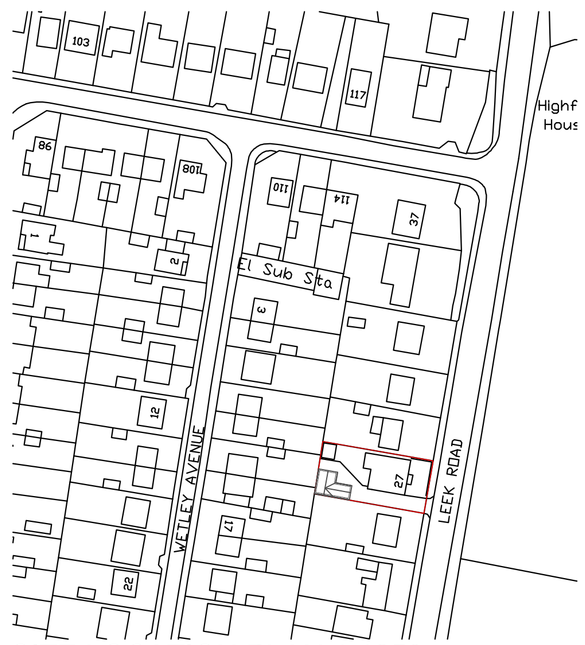


SITE LOCATION PLAN 1:1250

**Hewitt&Carr**Architects
A: 2-4 Cross Street I Cheadle I Staffordshire I ST10 1NP
T: 01538 756888
E: enquiries@hcarchitects.co.uk
W: www.hcarchitects.co.uk

Client
MR D J VARLEY

Project
PROPOSED RETROSPECTIVE APPLICATION FOR DETACHED GARAGE

Title
PLANS AND ELEVATIONS

PLANNING

Status
PLANNING

Date NOV 2017 Drawn MJC &

Scale @A1 AS STATED Checked

Project No 00721 Drawing No. AL(0)01 Rev A