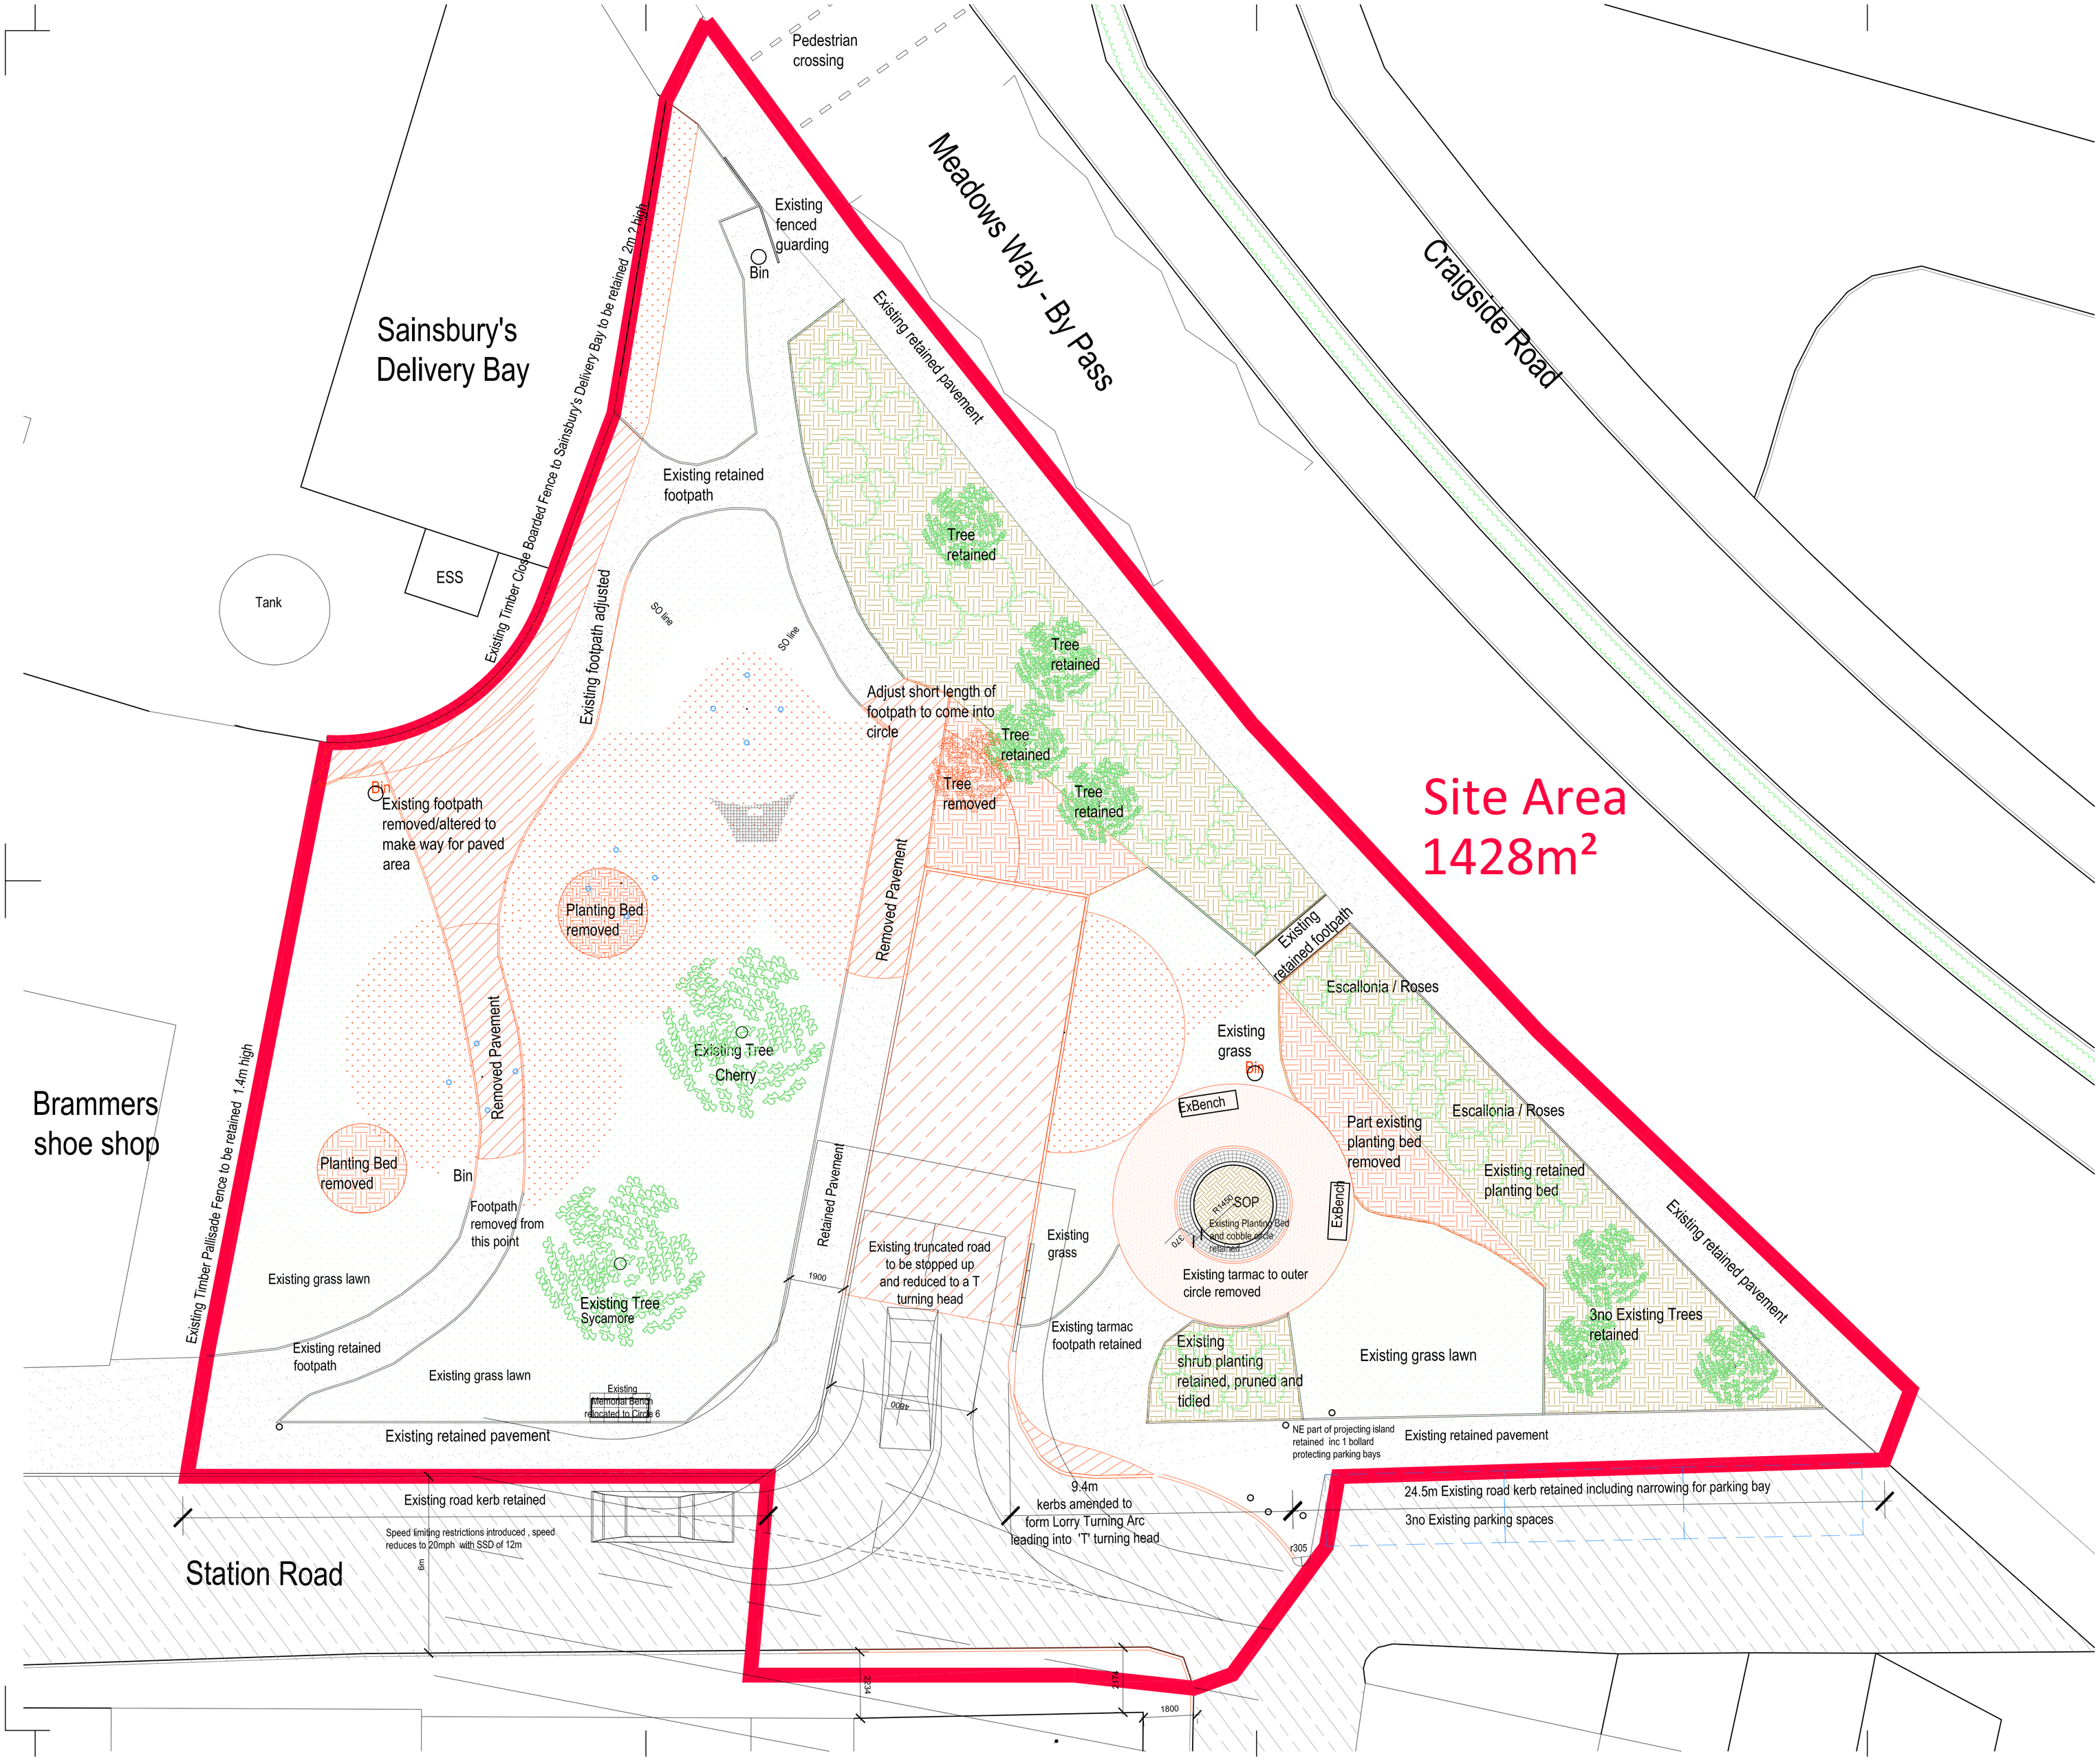

Copyright: of this drawing is vested in the Architect and it must not be copied or reproduced without consent. **Approval:** *This drawing is issued for Planning purposes only.*
Please note that paper prints of this drawing may not be an accurate reproduction of the given scale. Key dimensions are noted for reference. Unless marked as such drawing should not be used for Construction purposes. Detailed setting out drawings will need to be supplied for Tender and Construction purposes. Figured dimensions only are to be taken from this drawing.
All Dimensions and Levels are to be checked on site, prior to commencement. All contractors are to be responsible for taking and checking all dimensions relative to their work. Dimensions are in millimetres unless otherwise stated. bpArchitecture are to be advised of any variation between drawings and site conditions. This drawings is to be read in conjunction with all other consultant's drawings, specifications and schedules. IF IN DOUBT ASK

Rev.	Drawn	Comments	Date
A	BSP	Planning Notes Added, layout adjusted to suit Stage 3 Proposed Setting Out Layout	4/12/17

Scale
0 2000mm 4000mm 6000mm 8000mm

bp Architecture
☎: 01782 515 555
✉: Enquiries@bpArchitecture.co.uk
: www.bparchitecture.co.uk
93 High Street Biddulph Staffs ST8 6AB
Architects - Interior Design - Conservation - Landscape

Client
Biddulph Town Council

Project
Community Garden Adjacent To Sainburys Station Road Biddulph

Title
Site Block Plan as Existing

Status
RIBA Stage 3: Planning

Date Jul 2017 Drawn DD
Scale @A1 1.100 Checked

Project No Drawing No.
17-013_AS(0)02 Rev A

A1 File Ref: BPAREF

A1