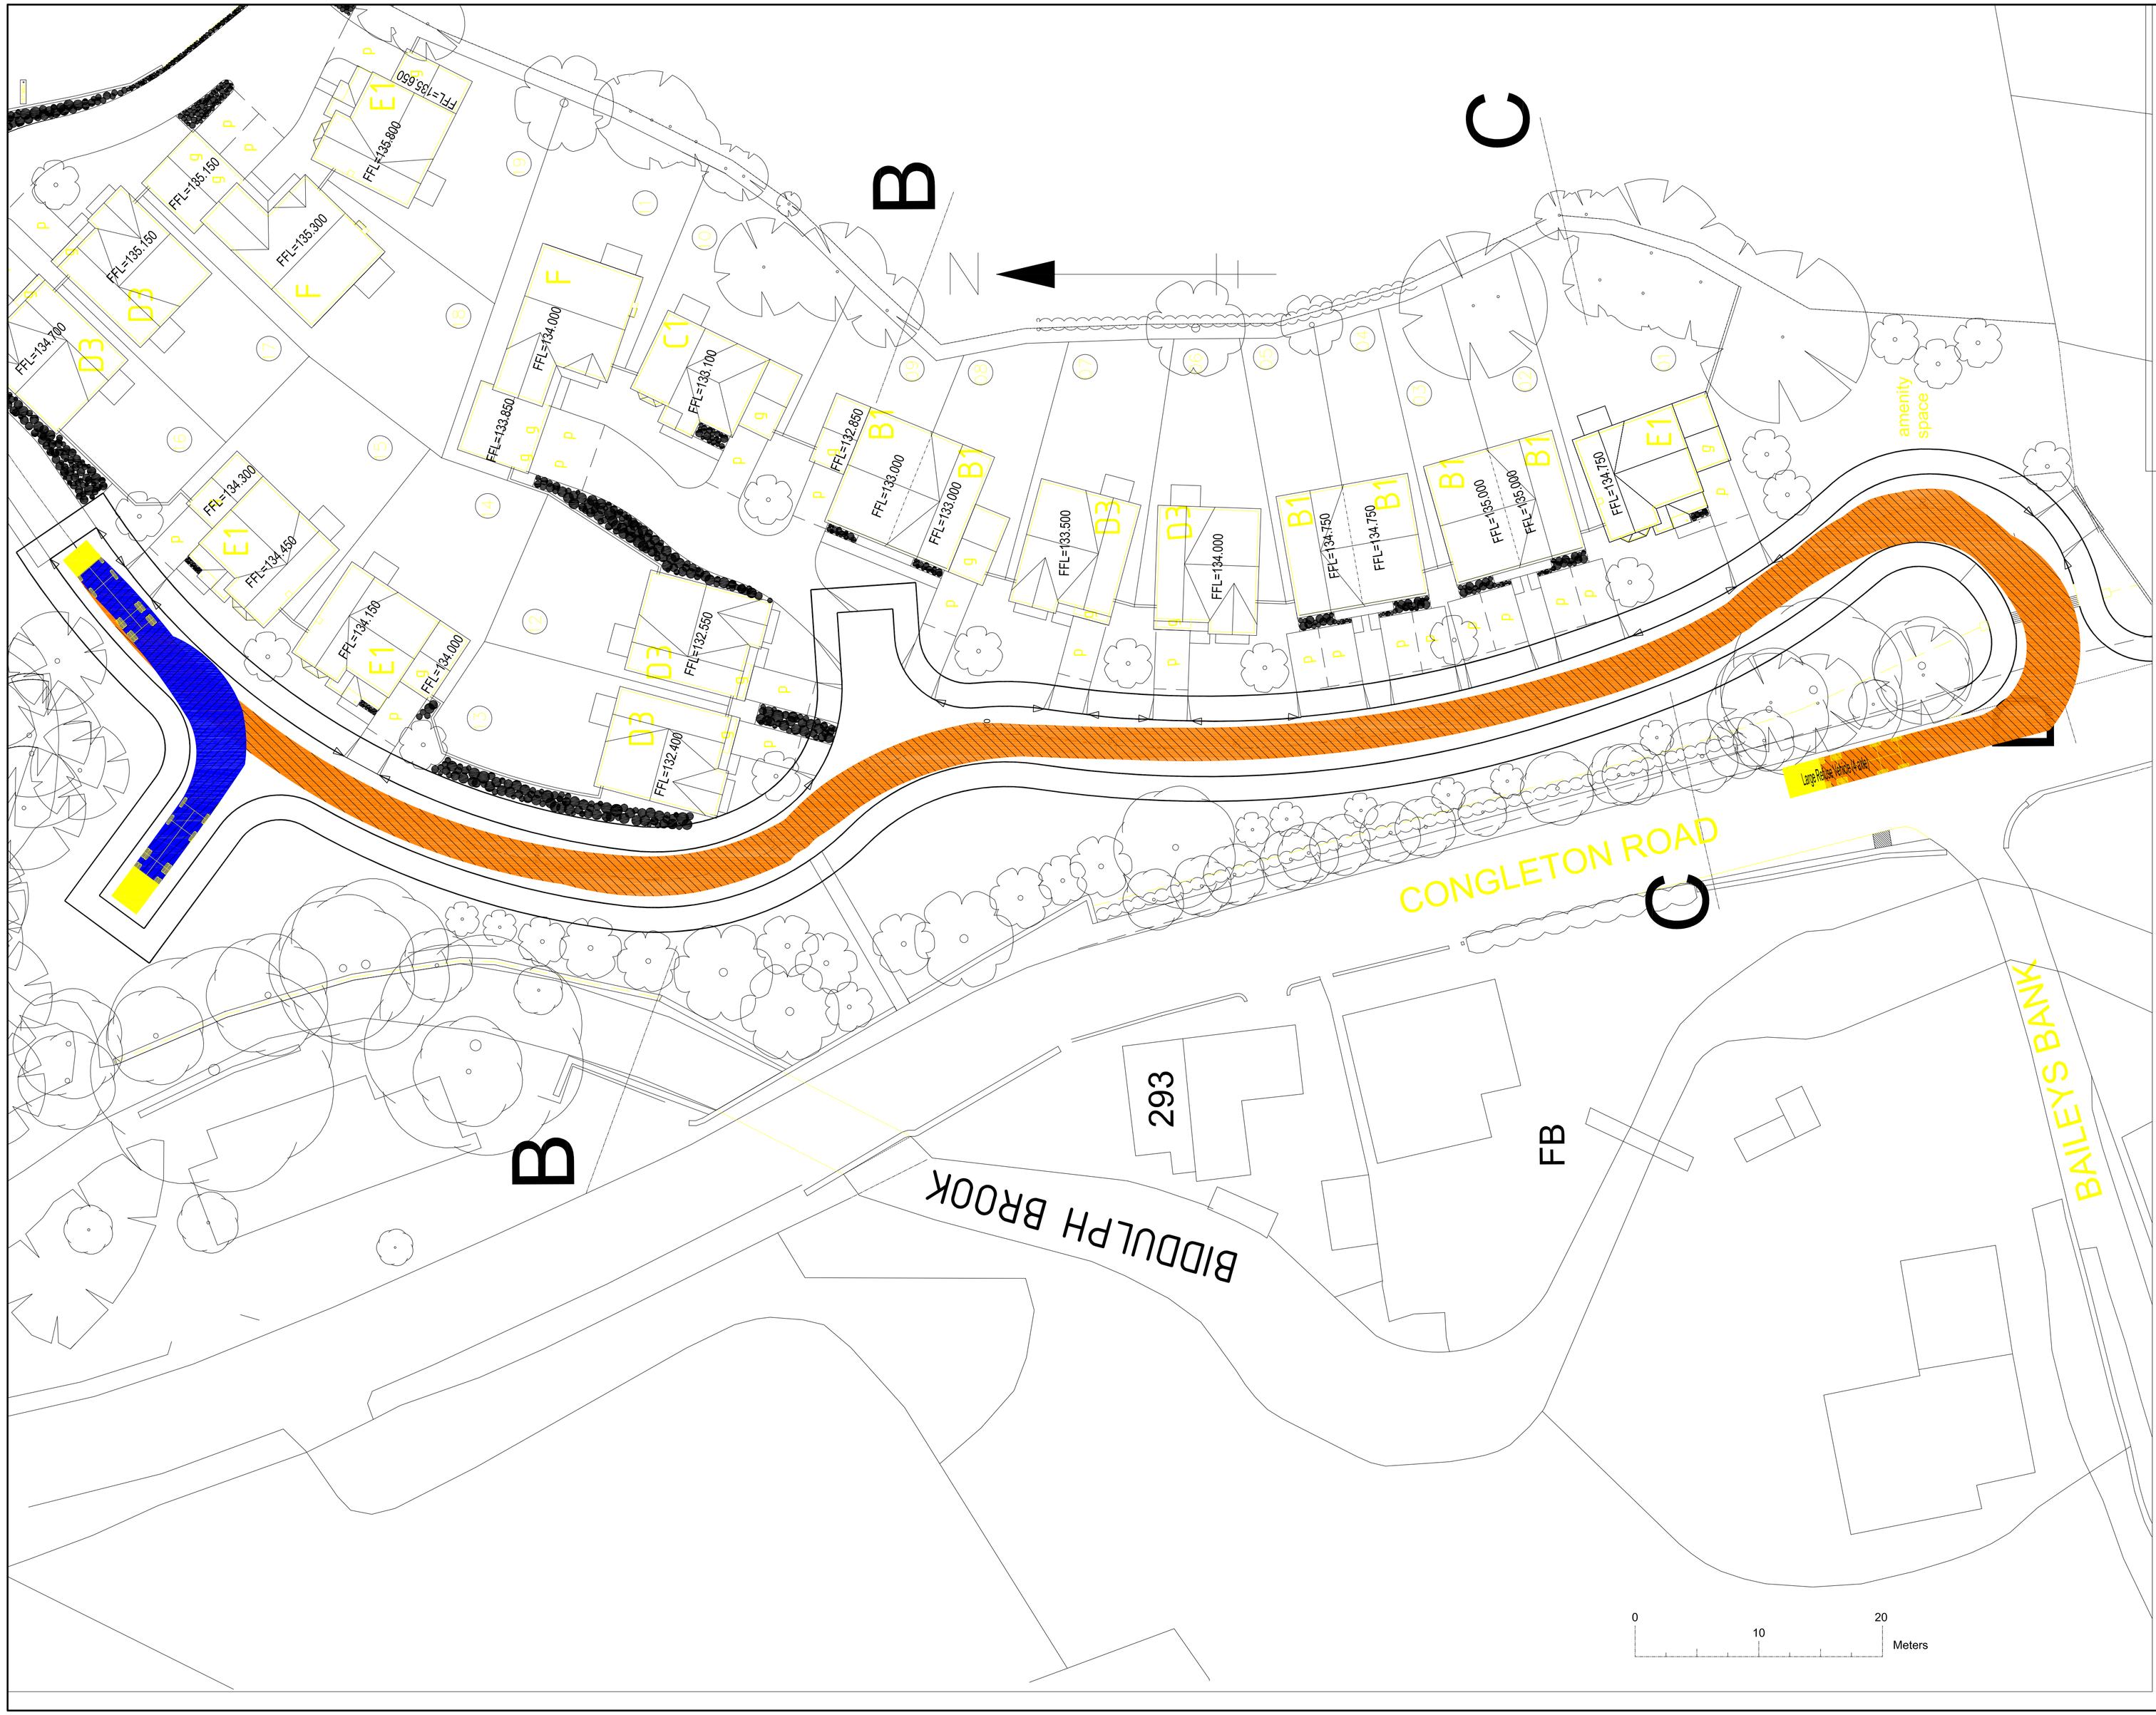

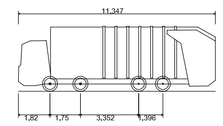

Large Refuse Vehicle (4 axle)	
Overall Length	11.347m
Overall Width	2.500m
Overall Body Height	3.751m
Min Body Ground Clearance	0.304m
Track Width	2.500m
Lock to lock time	6.00s
Wall to Wall Turning Radius	11.330m

Rev	Description	Chk'd/App'd	Date

Issue
PRELIMINARY

Client/Architect
KEYWORKER HOMES LTD

Contract
RESIDENTIAL DEVELOPMENT
FORGE WORKS
BIDDULPH

Title
AUTO TRACKING LAYOUT

KEYTECH DEVELOPMENT DESIGN LTD
46 SANDBACH ROAD, CONGLETON,CHESHIRE CW12 4LW
Phone/Fax: 01260 275760,e-mail: garybennett172@btinternet.com

Date JAN 18 Scale 1/250
Original size A1
Drawn GS
Checked Approved

Drawing No. K686-112
Revision.