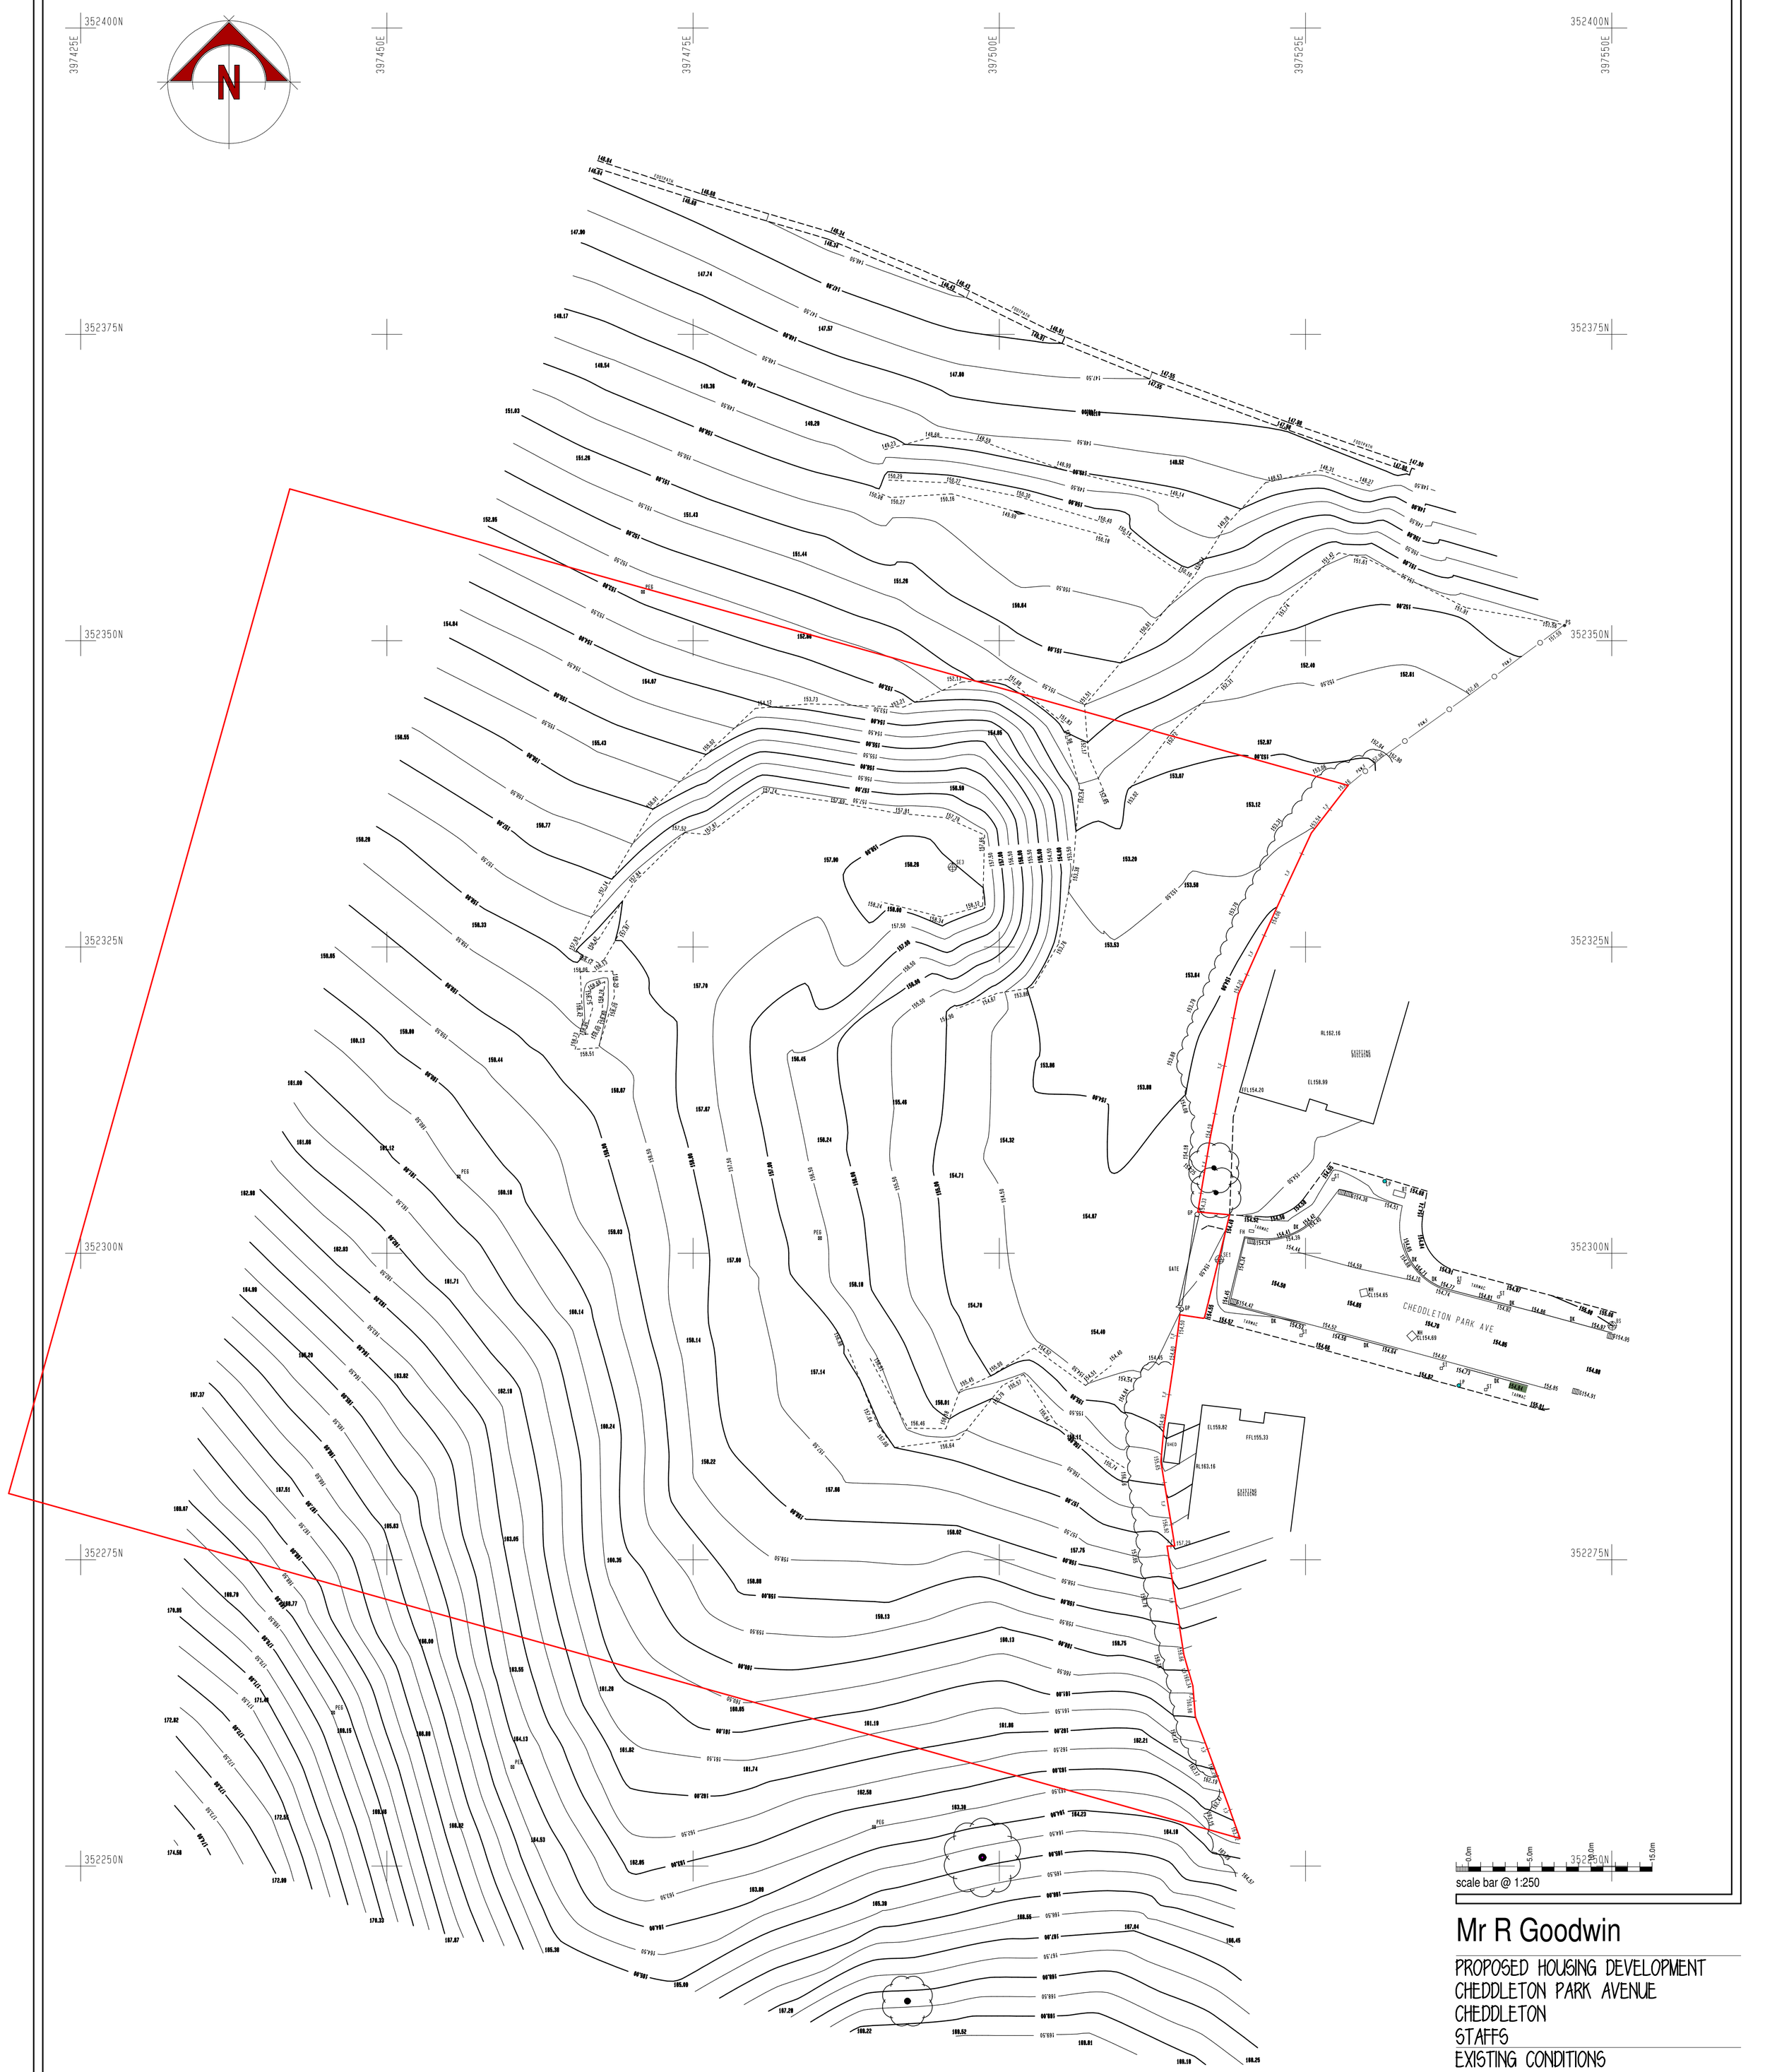

0.0m 5.0m 10.0m 15.0m

scale bar @ 1:250

Mr R Goodwin

PROPOSED HOUSING DEVELOPMENT
CHEDDLETON PARK AVENUE
CHEDDLETON
STAFFS

EXISTING CONDITIONS
SITE PLAN

Date	Sheet	Scale
JANUARY 2018	A1	1:250
Drg No.	Rev.	Drawn
2018-2296-02	-	RG

A -

SAMMONS Architectural LIMITED
Chartered Institute of Architectural Technologists Registered Practice
10 Cawdry Buildings, Fountain Street, Leek. ST13 6JP
Telephone: 01538 386002
E-mail: info@sammonsltd.co.uk
Web: www.sammonsltd.co.uk

This drawing is copyright.
All dimensions must be checked prior to commencement.