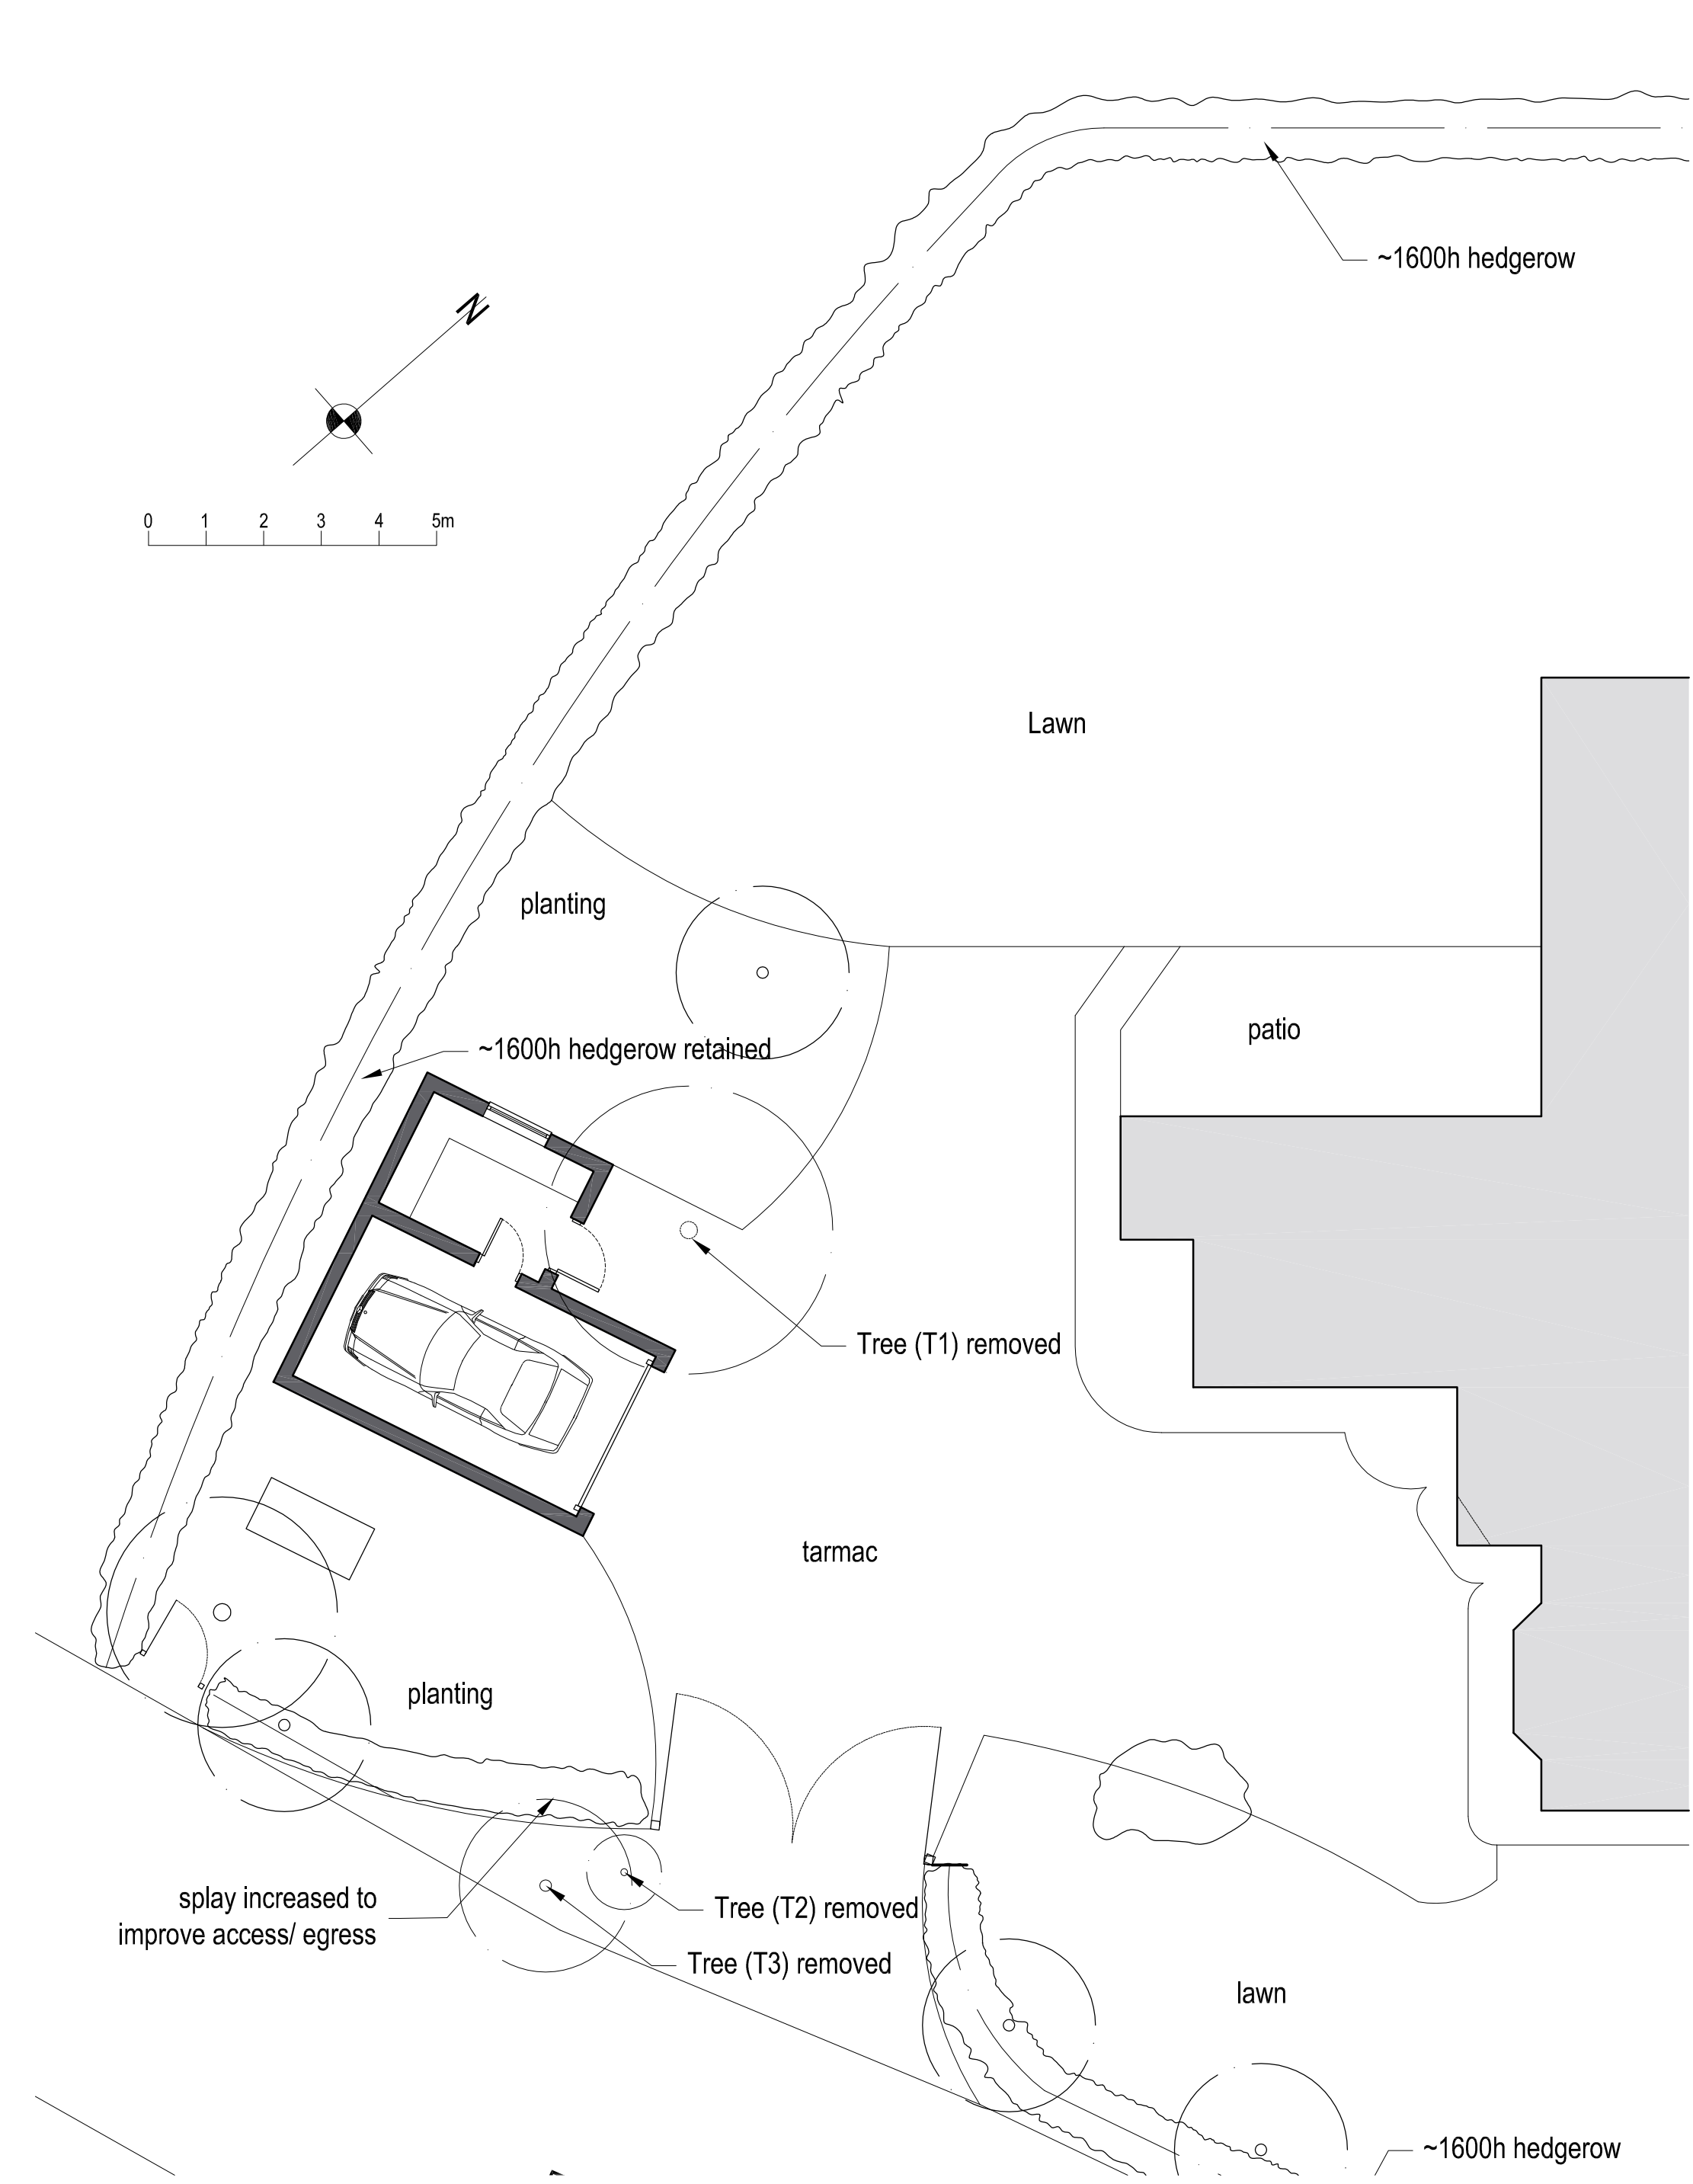

Revisions

. . .

job 69 Rudyard Road, Biddulph Moor
Detached Garage

title Site Plan as Proposed

date	scale	drawn by	dwg. no.	rev.
20.03.18	1/100 @ A3	RA	69RR-08	.

Ian Ankers architecture
Building and Design Consultants
Ryecroft Farm, Rushton Spencer, Macclesfield, SK11 0RP
t 01260 546944
e ross@ianankers.co.uk
w www.ianankers.co.uk