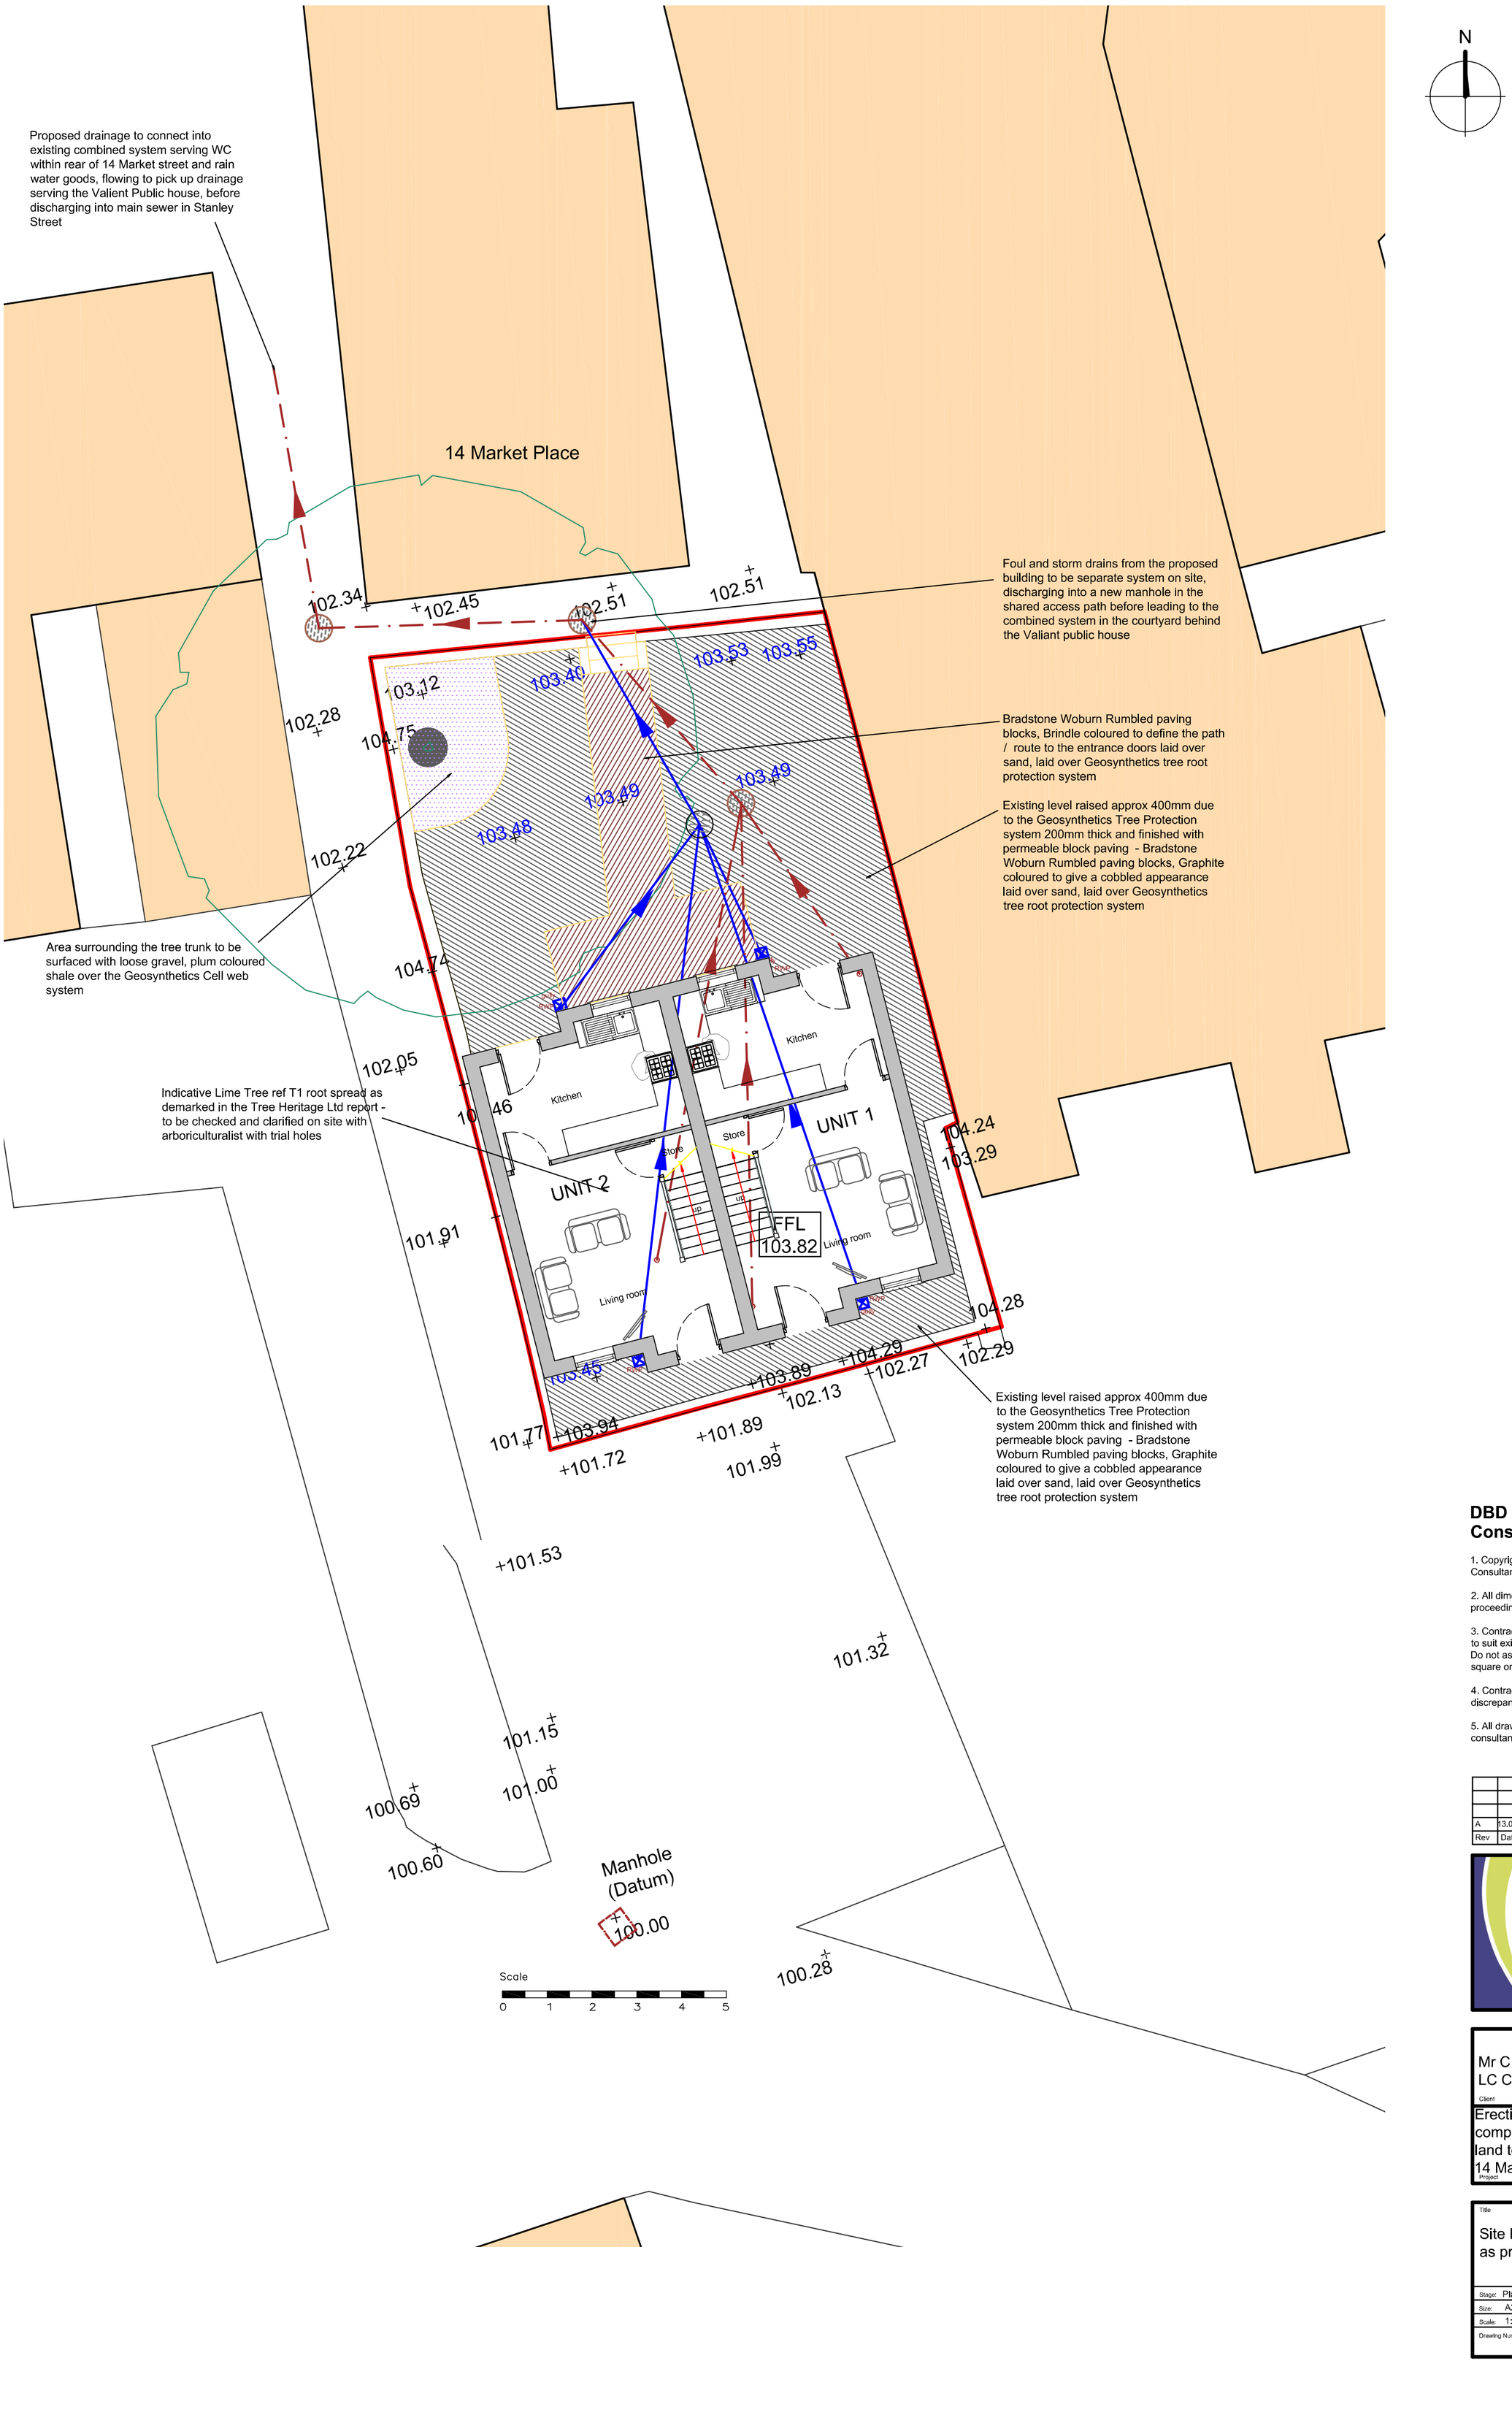

DBD Architectural Consultancy Ltd ©2017

1. Copyright is vested with DBD Architectural Consultancy Ltd.

2. All dimensions to be checked on site before proceeding.

3. Contractor to check/adjust dimensions of new work to suit existing conditions.
Do not assume existing structure or details are plumb, square or level.

4. Contractor must notify the architect of any discrepancies before proceeding.

5. All drawings to be read in conjunction with all other consultants drawings and specs.

Rev	Date	Description
A	13.02.18	Minor amendments

DBD Architectural Consultancy

DBD Architectural Consultancy Ltd
50 Brcad Street, Leek,
Staffo·dshire, ST13 5NS
01538 383118
mail@dbdconsultants.co.uk
www.dbdconsultants.co.uk

Client
Mr C & Mr L Gayes
LC Construction Ltd

Project
Erection of new 2 storey building comprising 2 apartments on land to the rear of 14 Market Place Leek

Title
Site Plan
as proposed

Stage: Planning		
Size: A2	Date: 12.09.17	Job No: 1529-100
Scale: 1:200		
Drawing Number: PL 12A		