Copyright of this drawing is vested in the Architect and it must not be copied or reproduced without consent. Figured dimensions only are to be taken from this drawing. All contractors must visit the site and be responsible for taking and checking all dimensions relative to their work. Hewitt&Carr Architects Ltd are to be advised of any variation between drawings and site conditions.
CLIENTS ARE ADVISED TO CLARIFY DIMENSIONS WITH THE ARCHITECT PRIOR TO SETTING OUT AND NOT TO SCALE FROM THE DRAWING

Rev.	Drawn	Comments	Date

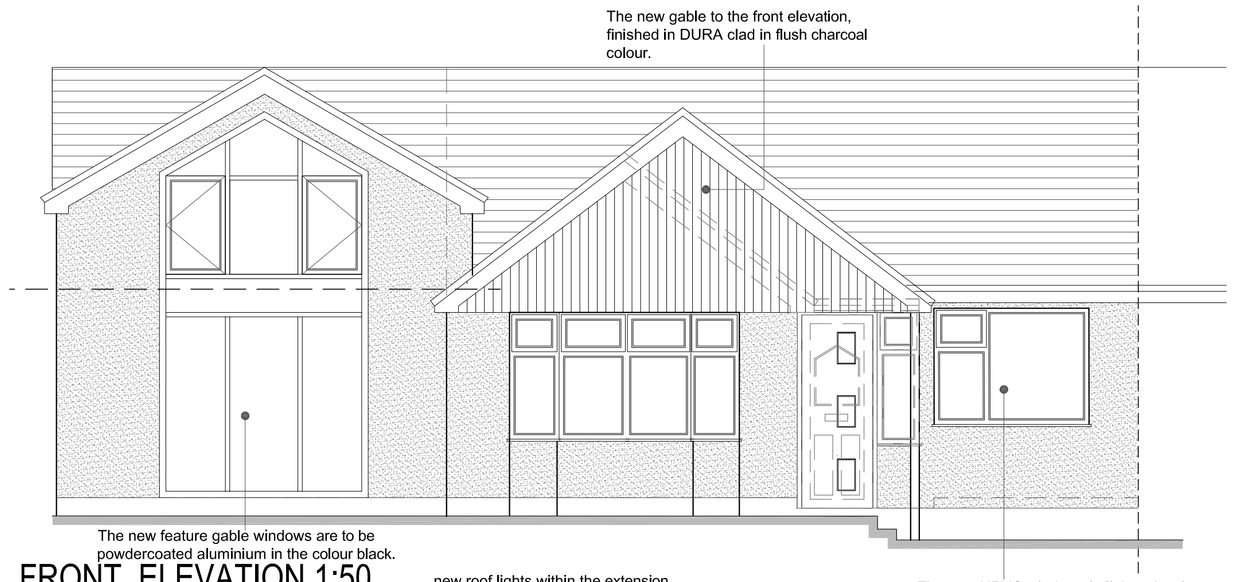

FRONT ELEVATION 1:50

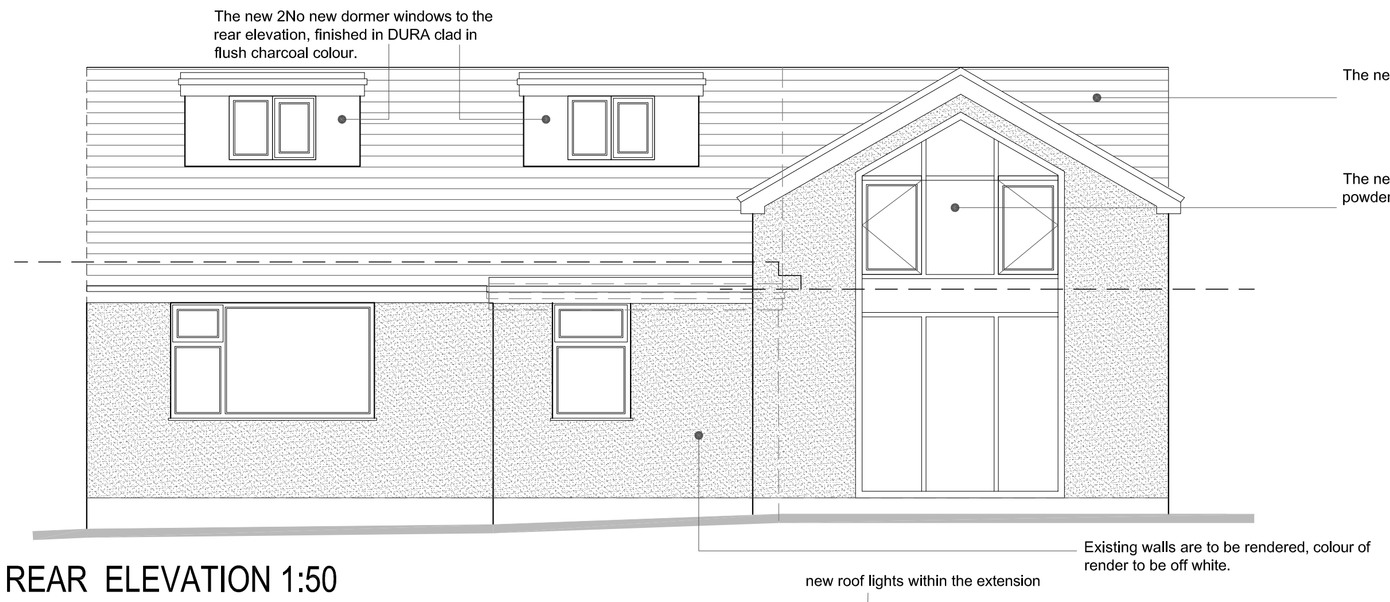

REAR ELEVATION 1:50

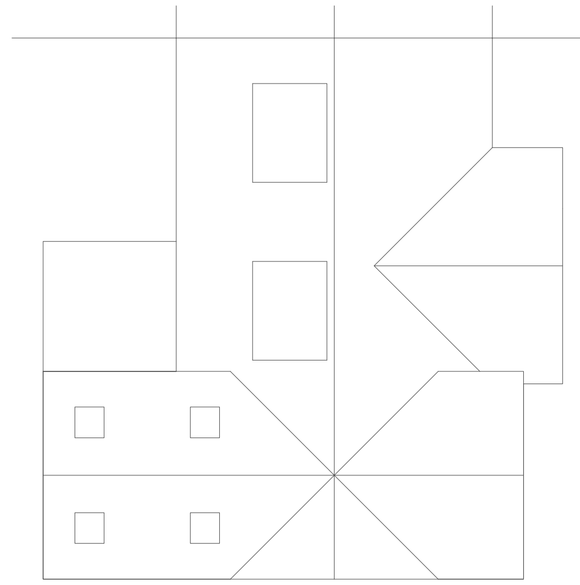

ROOF PLAN 1:100

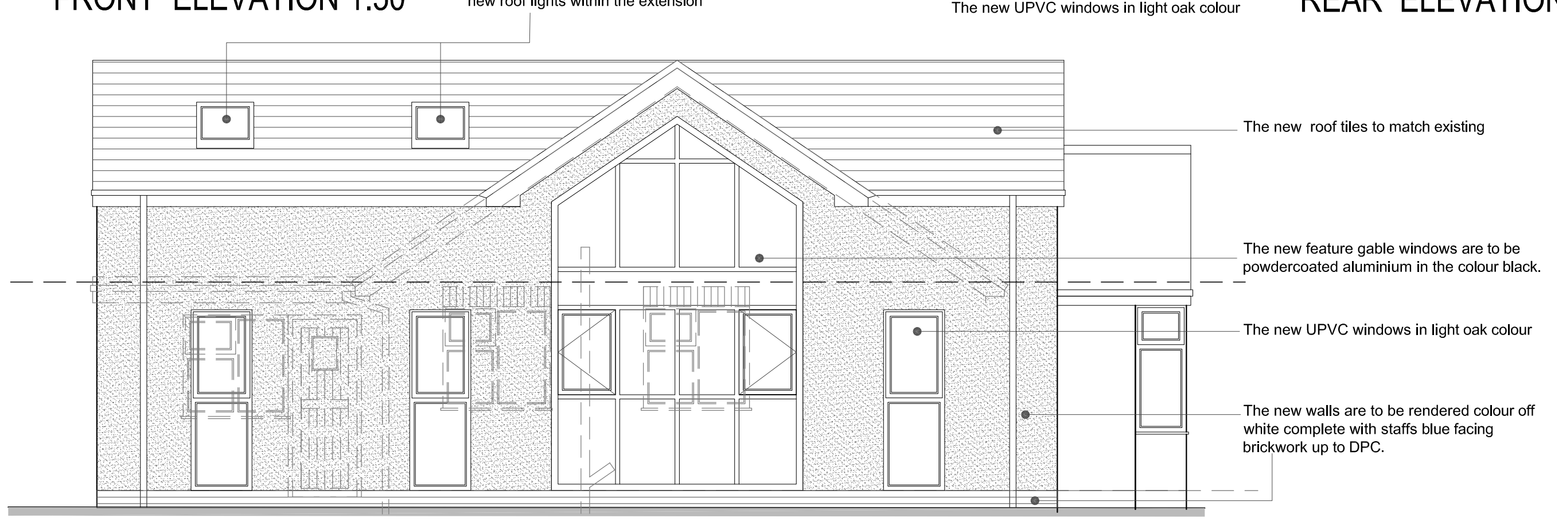

SIDE ELEVATION 1:50

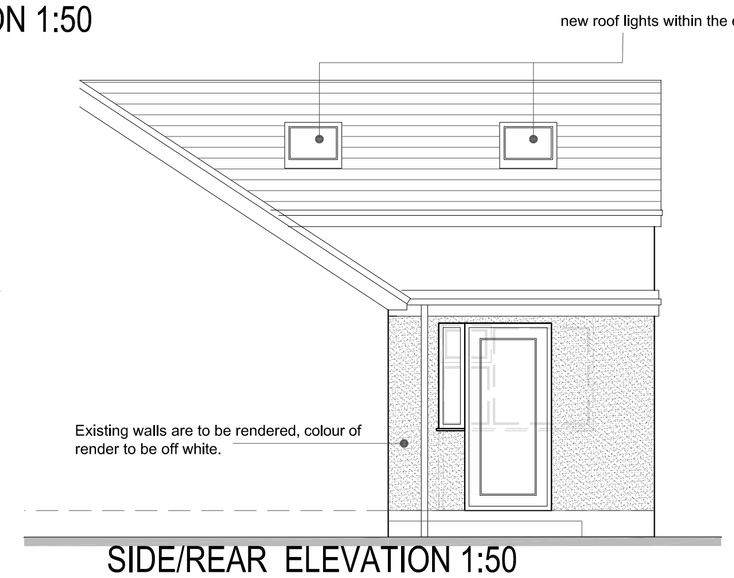

SIDE/REAR ELEVATION 1:50

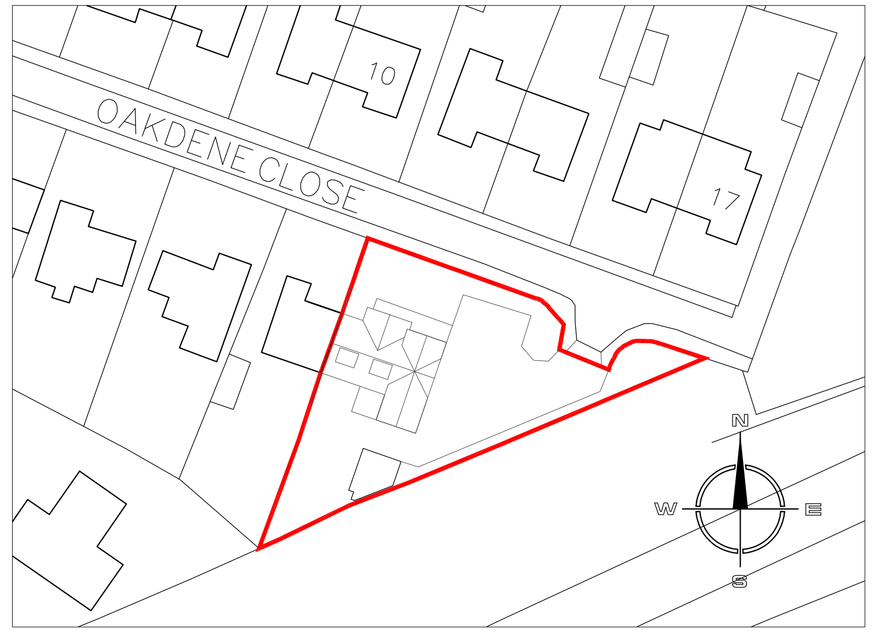

SITE LOCATION PLAN 1:1250

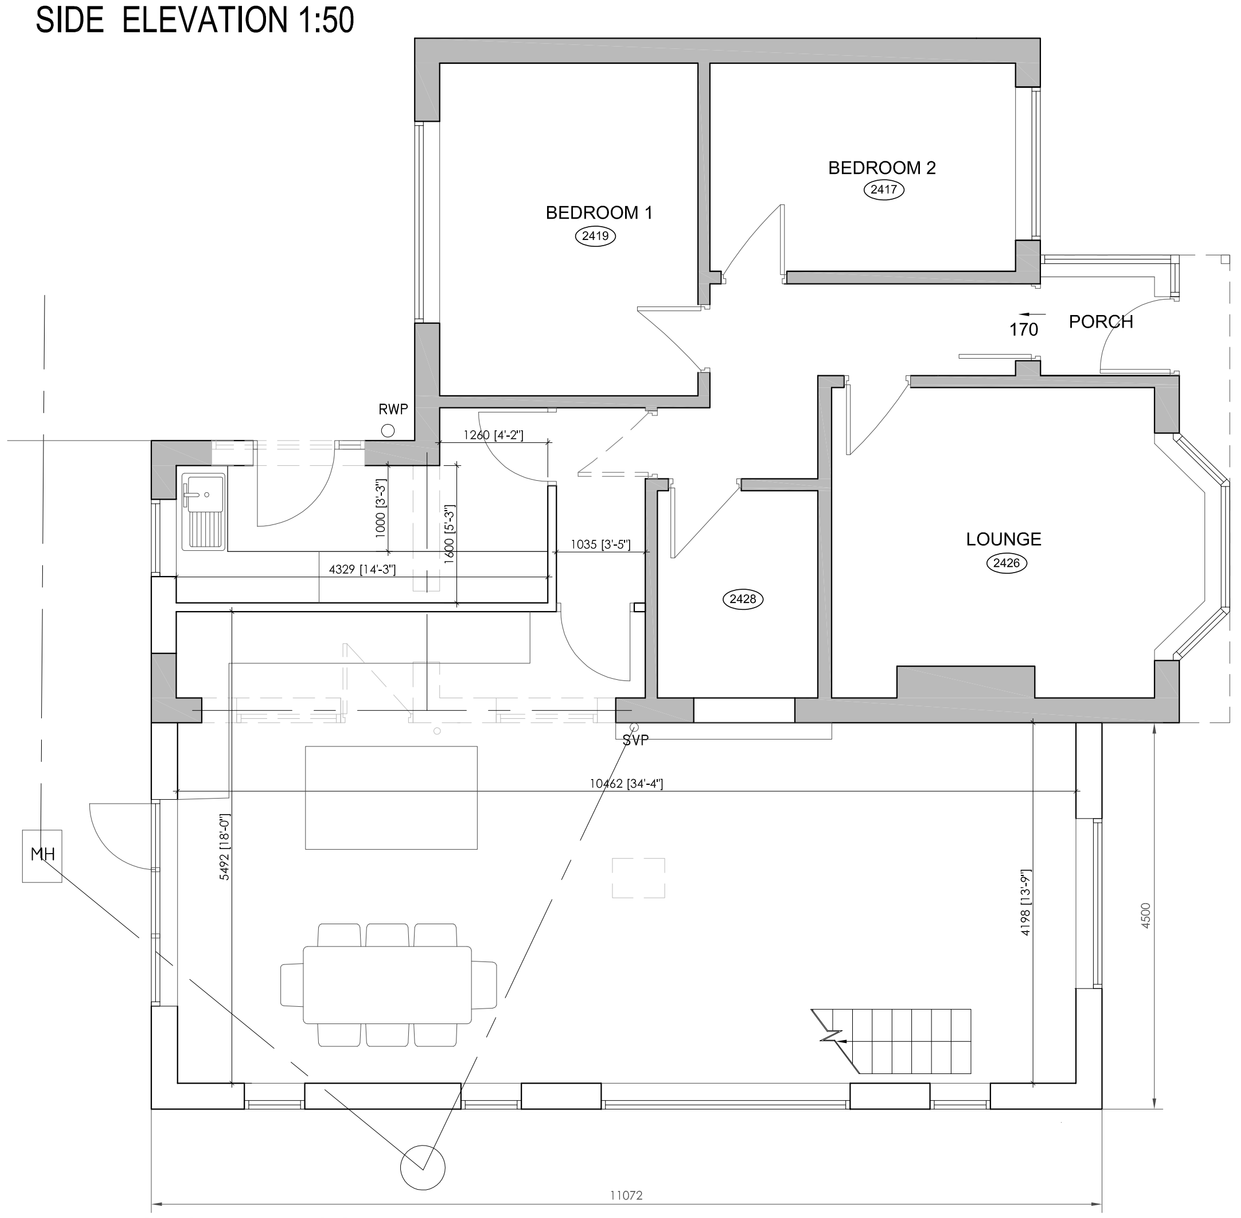

GROUND FLOOR PLAN 1:50

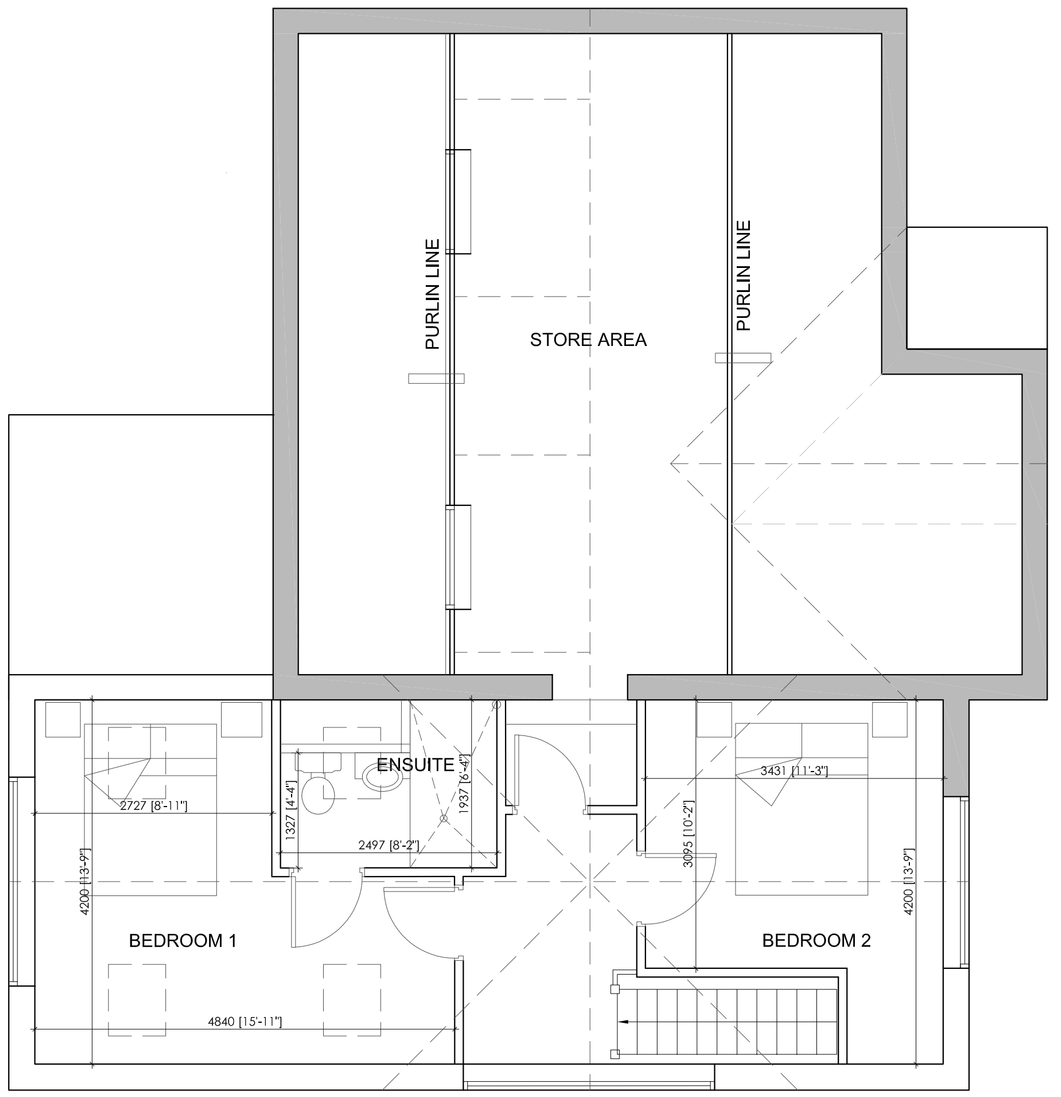

FIRST FLOOR PLAN 1:50

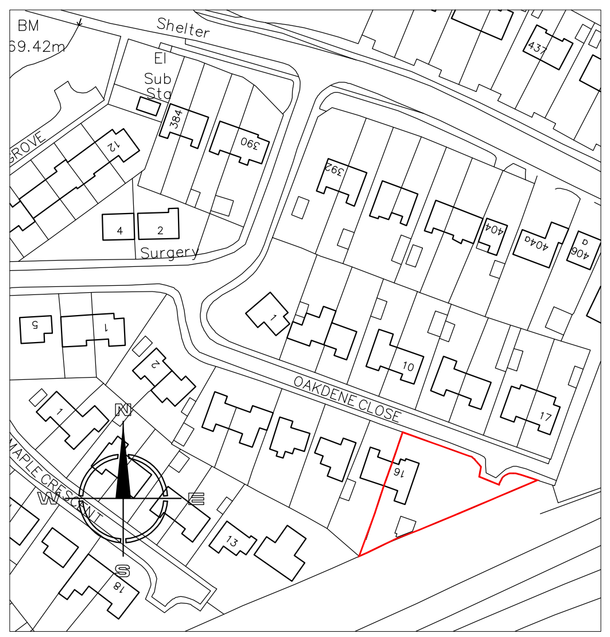

SITE LOCATION PLAN 1:1250

Hewitt&Carr Architects
A: 2-4 Cross Street I Cheadle I Staffordshire I ST10 1NP
T: 01538 756888
E: enquiries@hcarchitects.co.uk
W: www.hcarchitects.co.uk

Client
Simon Holdcroft

Project
Proposed side extension to existing dwelling including loft conversion

Title
Plans and elevations as Proposed

PLANNING

Status
PLANNING

Date May 2018 Drawn MJC

Scale @A1 AS NOTED Checked

Project No 00773 Drawing No. PL(0)02 Rev A