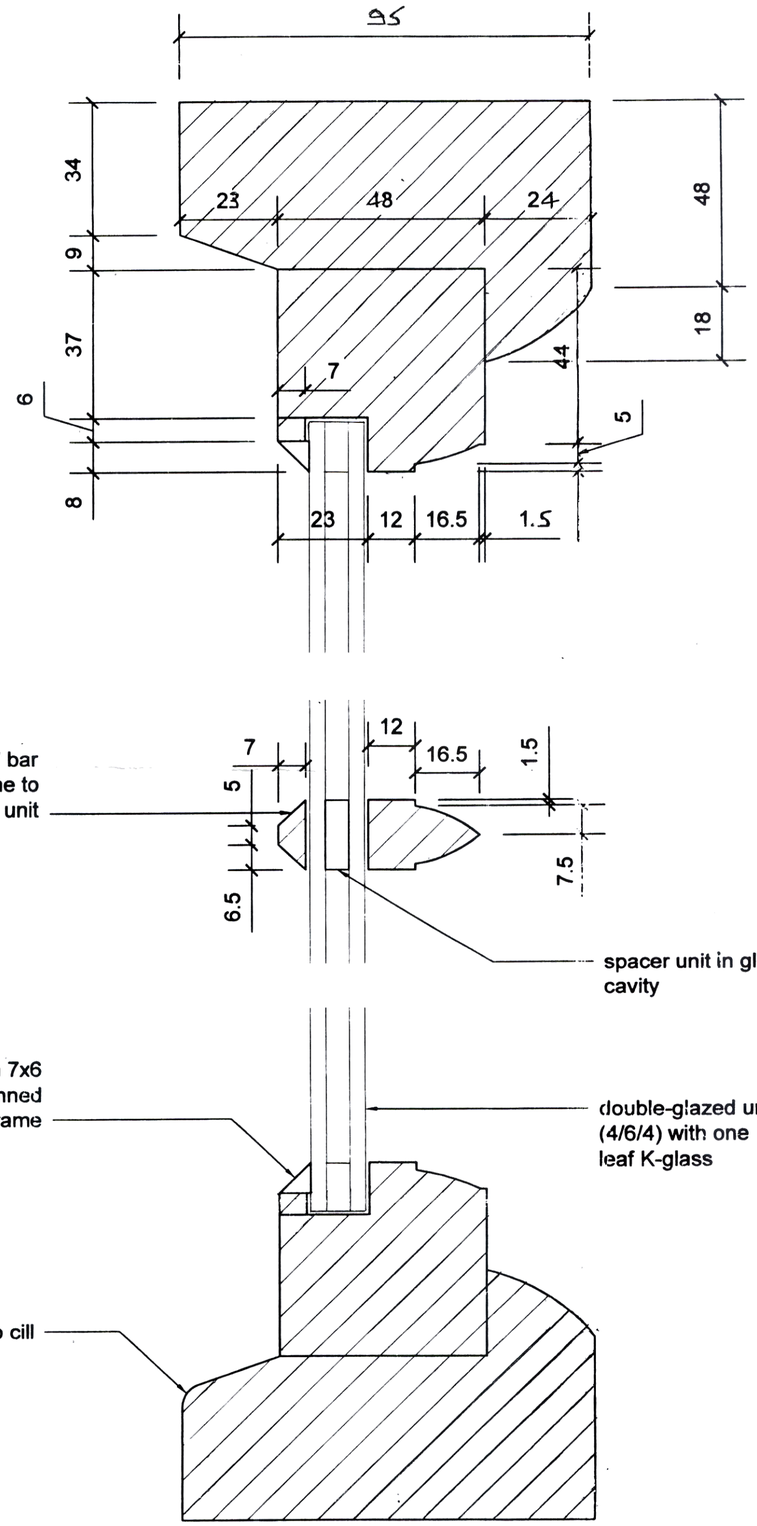


Head

(jamb details similar)

Glazing bar

Cill

Frame sections *scale full size*

Section Through French Door And Frame At No 3 Moorland Cottages, Whiston, Staffs Moorlands For Mr. D. Rostron.

Drg No 105/125/2

Date :- April 18th 2018.

Scale :- Full Size.