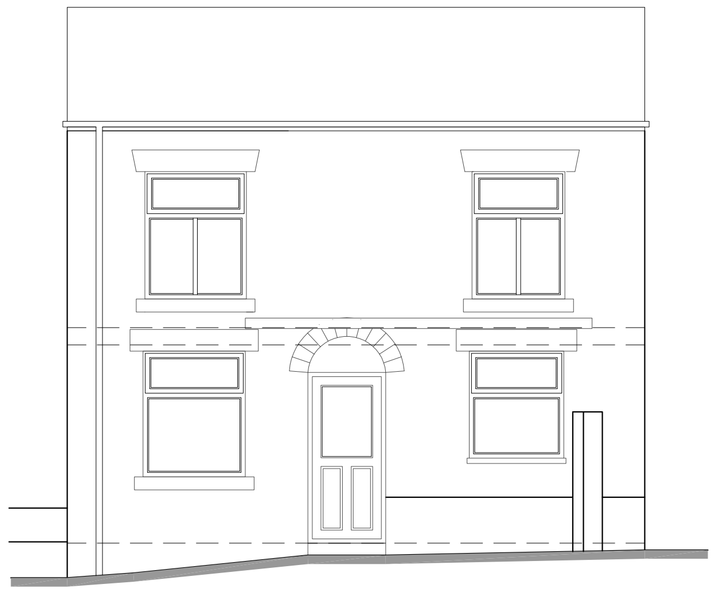

FRONT ELEVATION 1:50

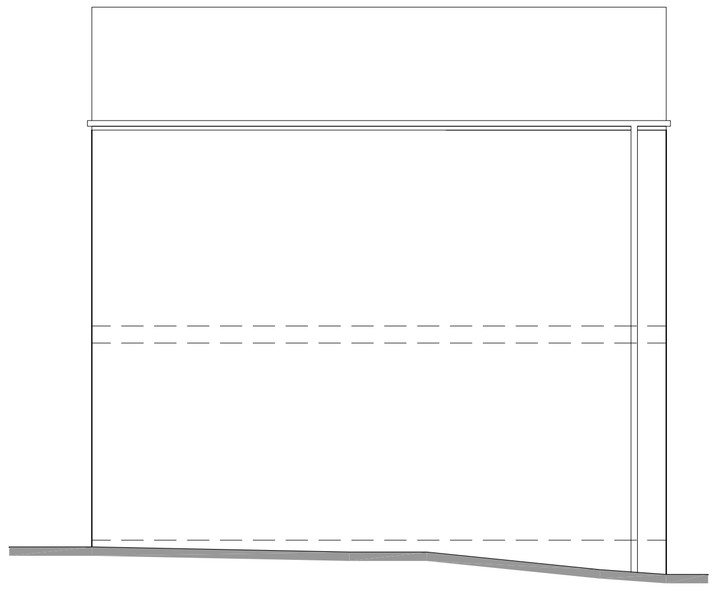

REAR ELEVATION 1:50

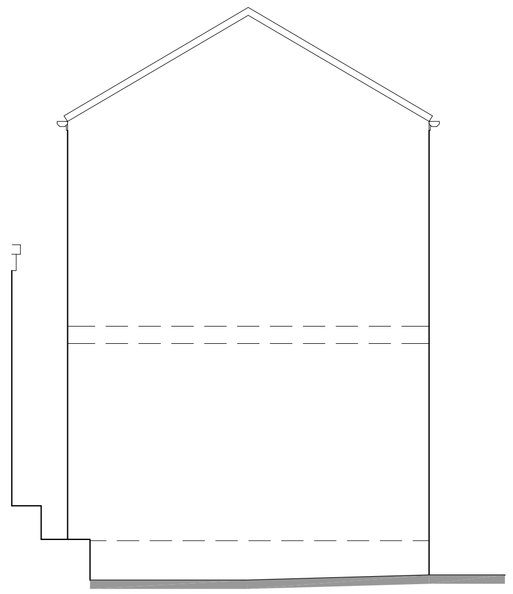

SIDE ELEVATION 1:50

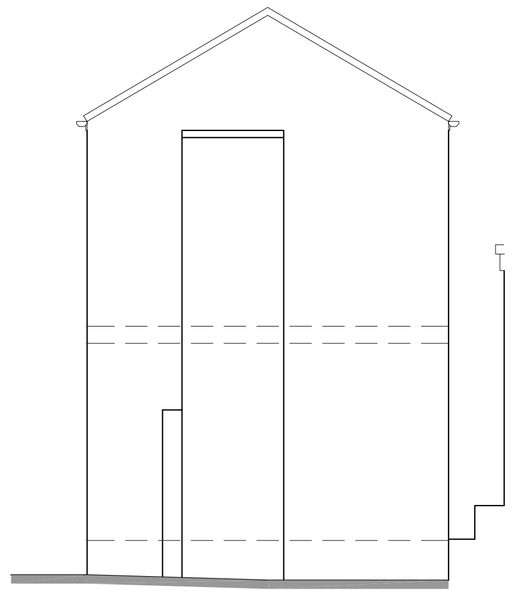

SIDE ELEVATION 1:50

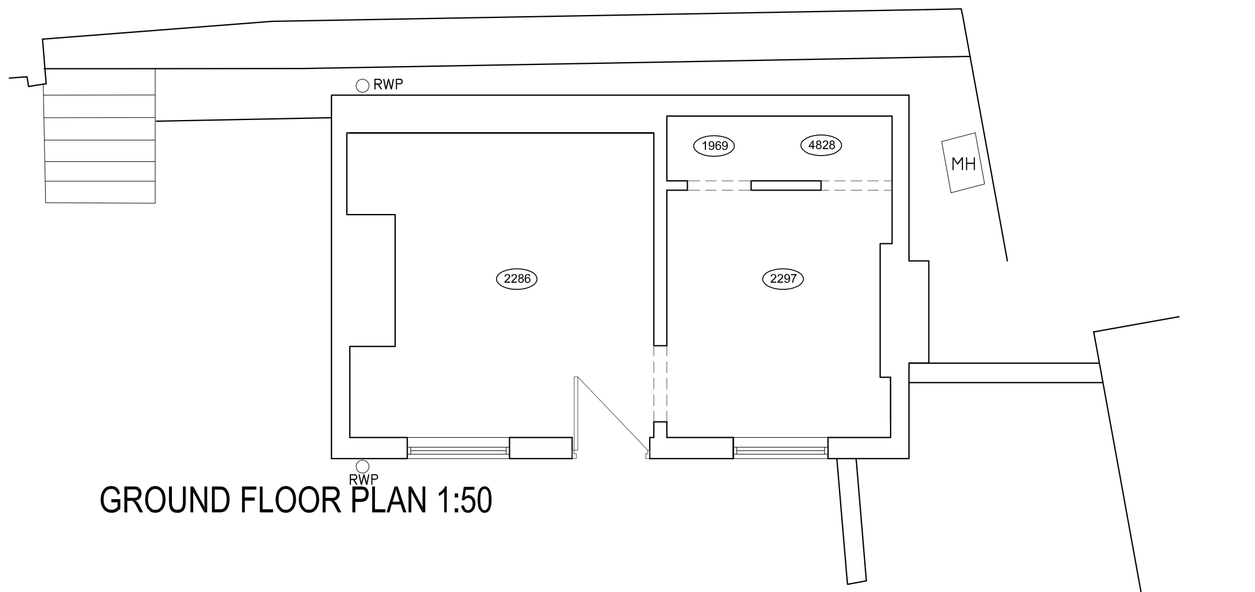

GROUND FLOOR PLAN 1:50

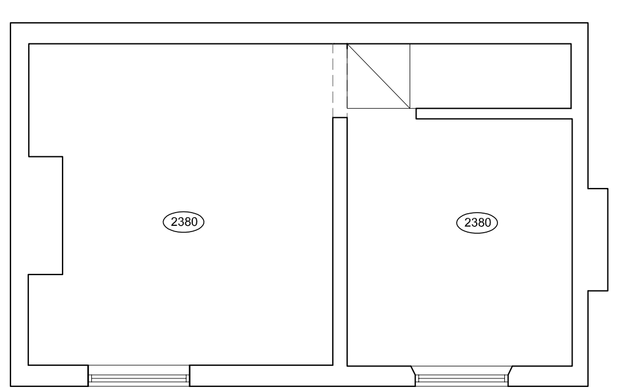

FIRST FLOOR PLAN 1:50

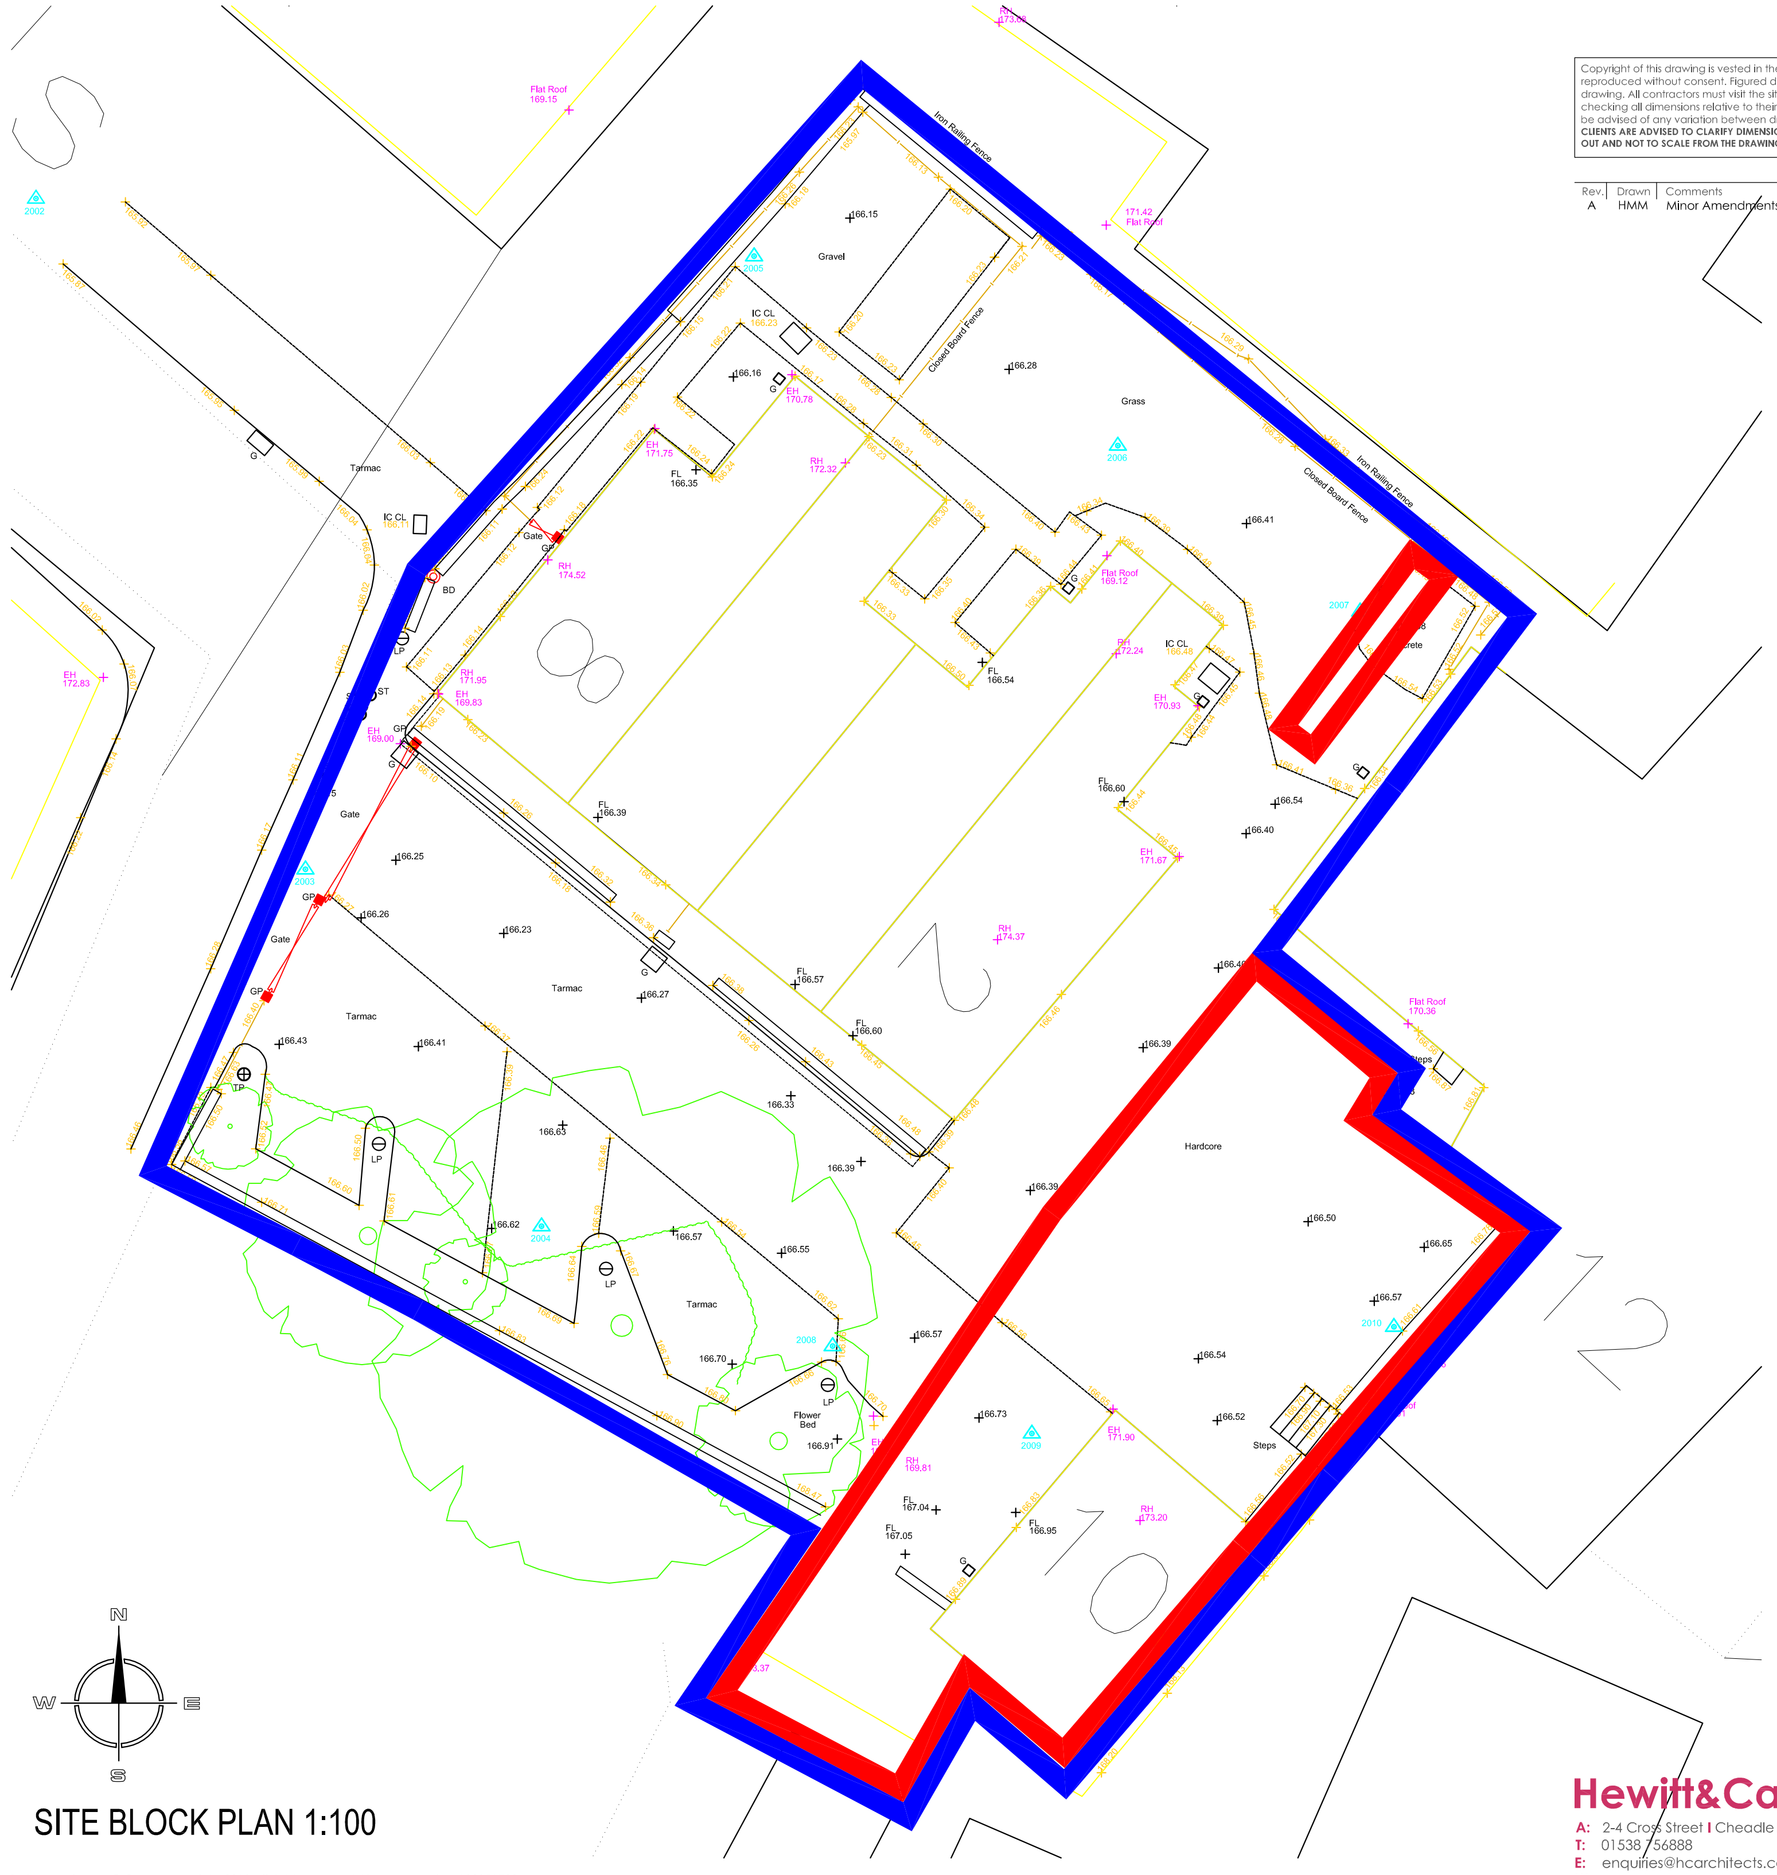

SITE BLOCK PLAN 1:100

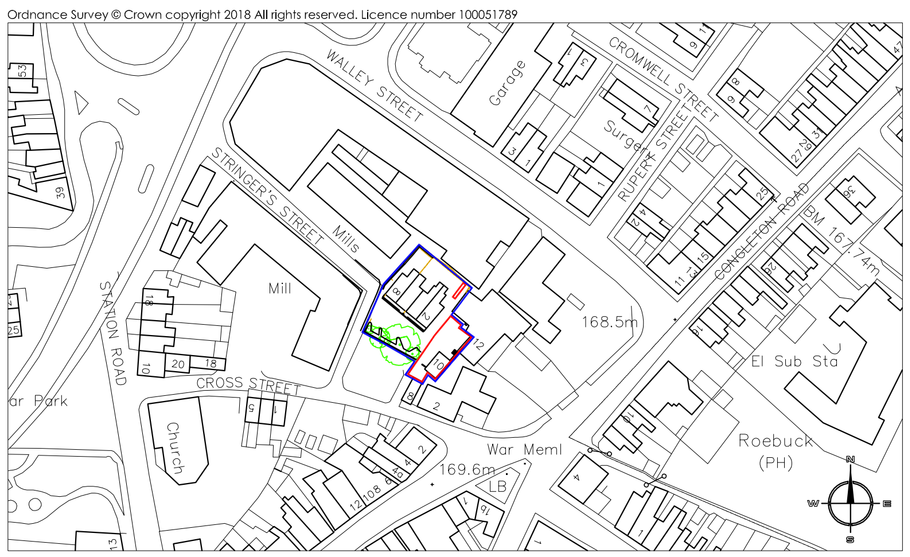

SITE LOCATION PLAN 1:1250

Hewitt&Carr Architects
A: 2-4 Cross Street I Cheadle I Staffordshire I ST10 1NP
T: 01538 756888
E: enquiries@hcarchitects.co.uk
W: www.hcarchitects.co.uk

Client
Plans and elevations as existing

Project
Alterations and extension

Title
Plans and elevations as existing

SURVEY

Status
SURVEY

Date July 2018 | Drawn HMM

Scale @A1 AS NOTED | Checked

Project No 00798 | Drawing No. AL(0)01 | Rev A