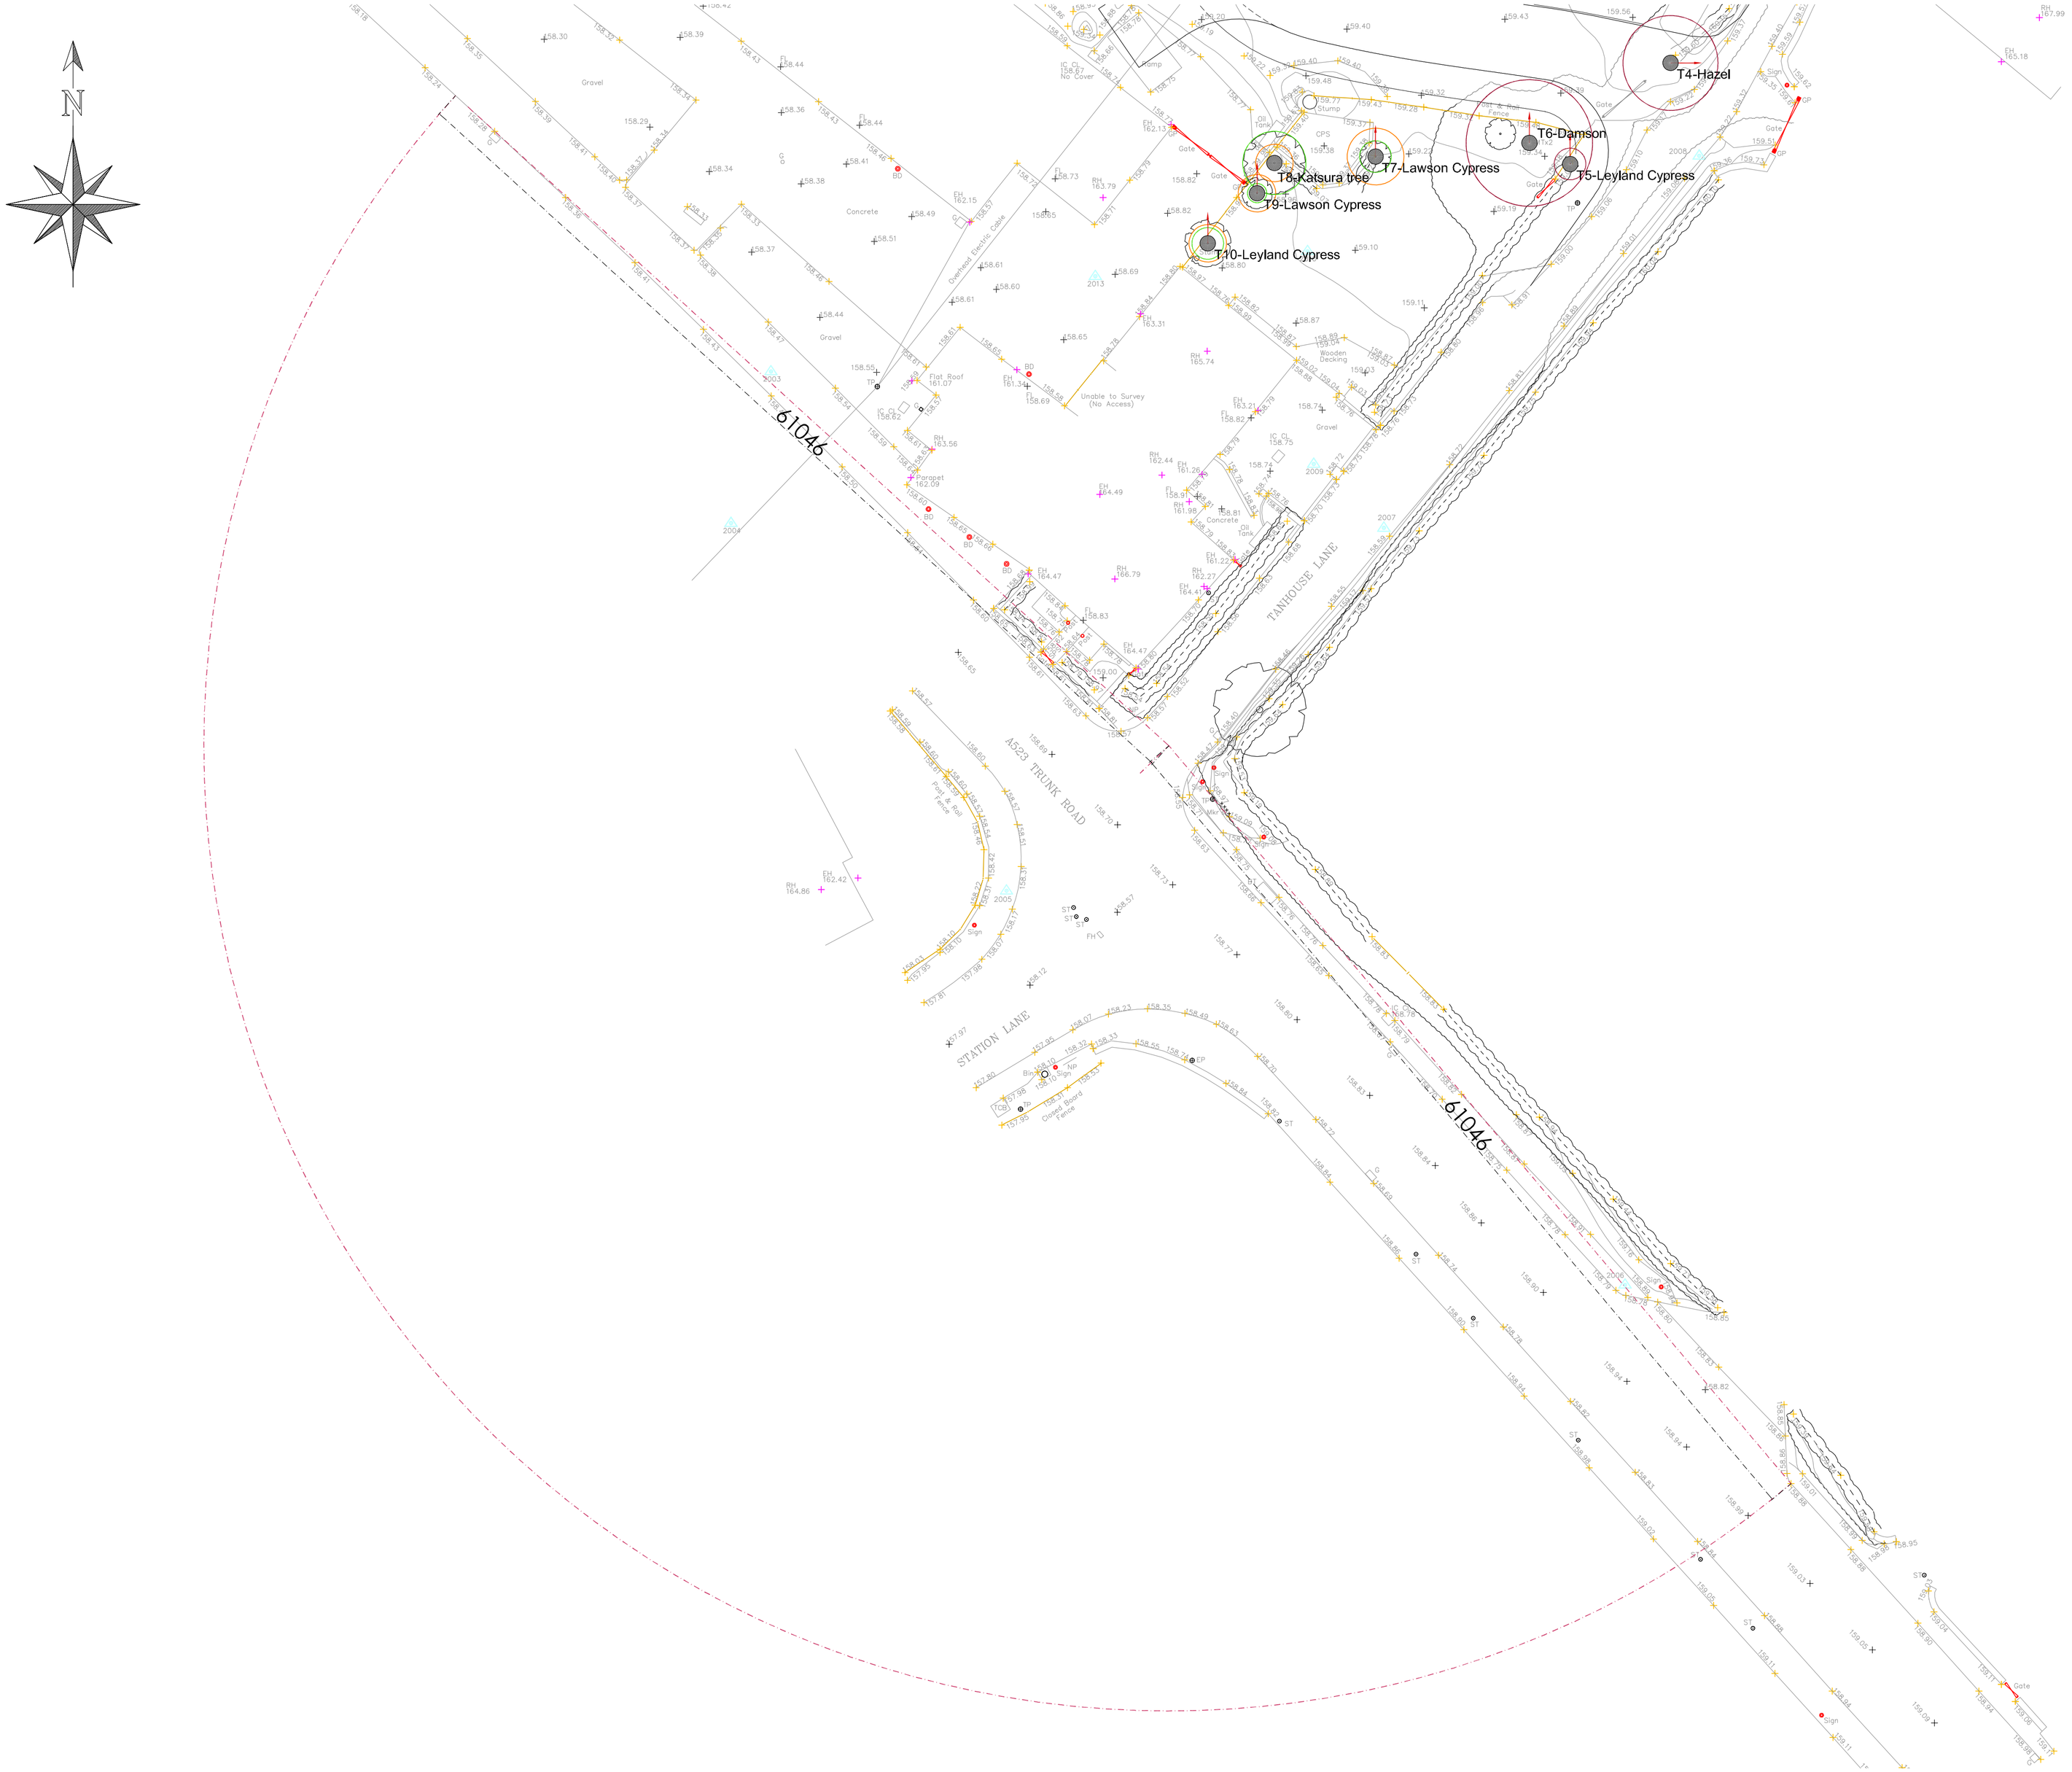


Copyright of this drawing is vested in the Architect and it must not be copied or reproduced without consent. Figured dimensions only are to be taken from this drawing. All contractors must visit the site and be responsible for taking and checking all dimensions relative to their work. Hewitt&Carr Architects Ltd are to be advised of any variation between drawings and site conditions.
CLIENTS ARE ADVISED TO CLARIFY DIMENSIONS WITH THE ARCHITECT PRIOR TO SETTING OUT AND NOT TO SCALE FROM THE DRAWING

Rev.	Drawn	Comments	Date

Hewitt&Carr Architects
A: 2-4 Cross Street I Cheadle I Staffordshire I ST10 1NP
T: 01538 756888
E: enquiries@hcarchitects.co.uk
W: www.hcarchitects.co.uk

Client
Jim Hallam Land Rovers

Project
Residential Development
Land off Macclesfield Road
Rushton Spencer SK11 0SE

Title
Highways Visability Plan

Status
Planning

Date June 2018 Drawn NJH

Scale @A1 1:200 Checked

Project No 00729 Drawing No. AL(0)03 Rev

File Ref: H:\REF