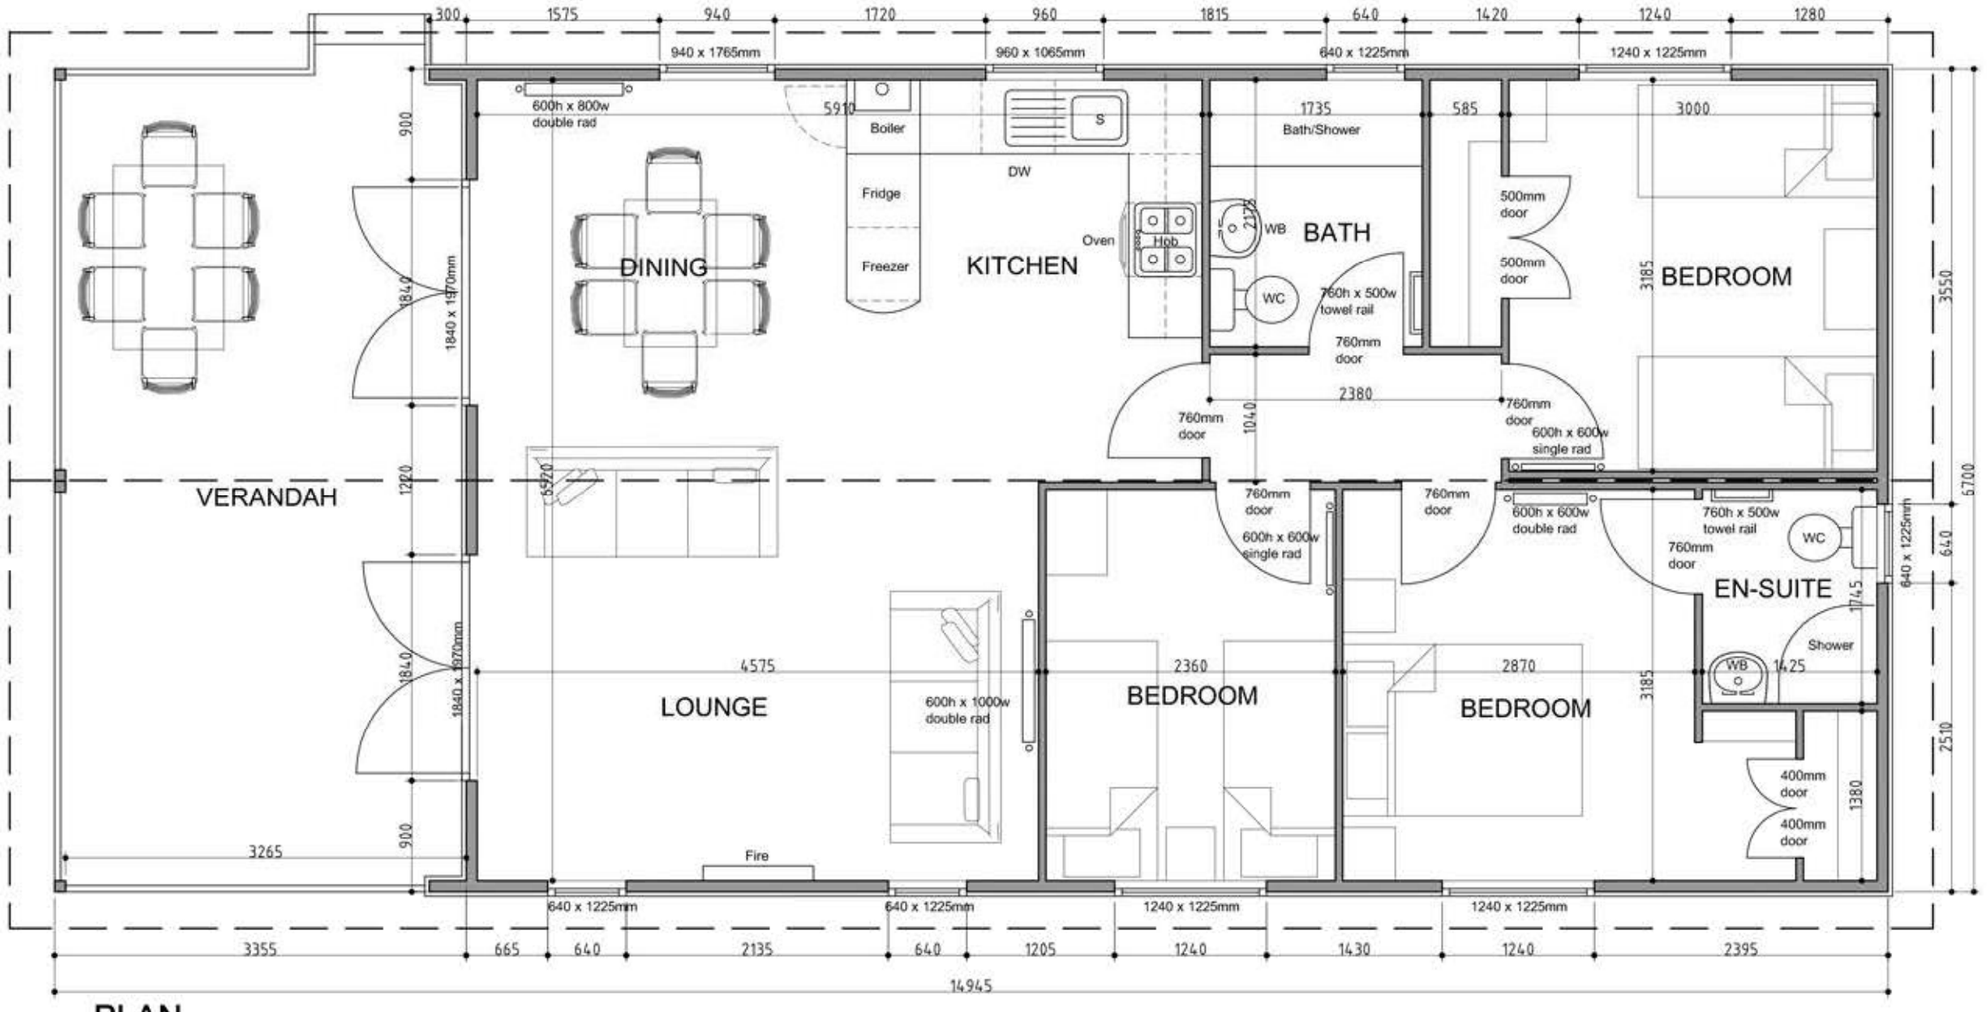

PLAN

REIVER LODGES

MANORCREST
BESPOKE LOWTHER
49 x 22 THREE BED
LODGE
REV B 1:50@A3






