


PLAN

REIVER LODGES

MANORCREST
BESPOKE 40 x 22
TWO BED LODGE
OPTION 2
REV A

1:50@A3

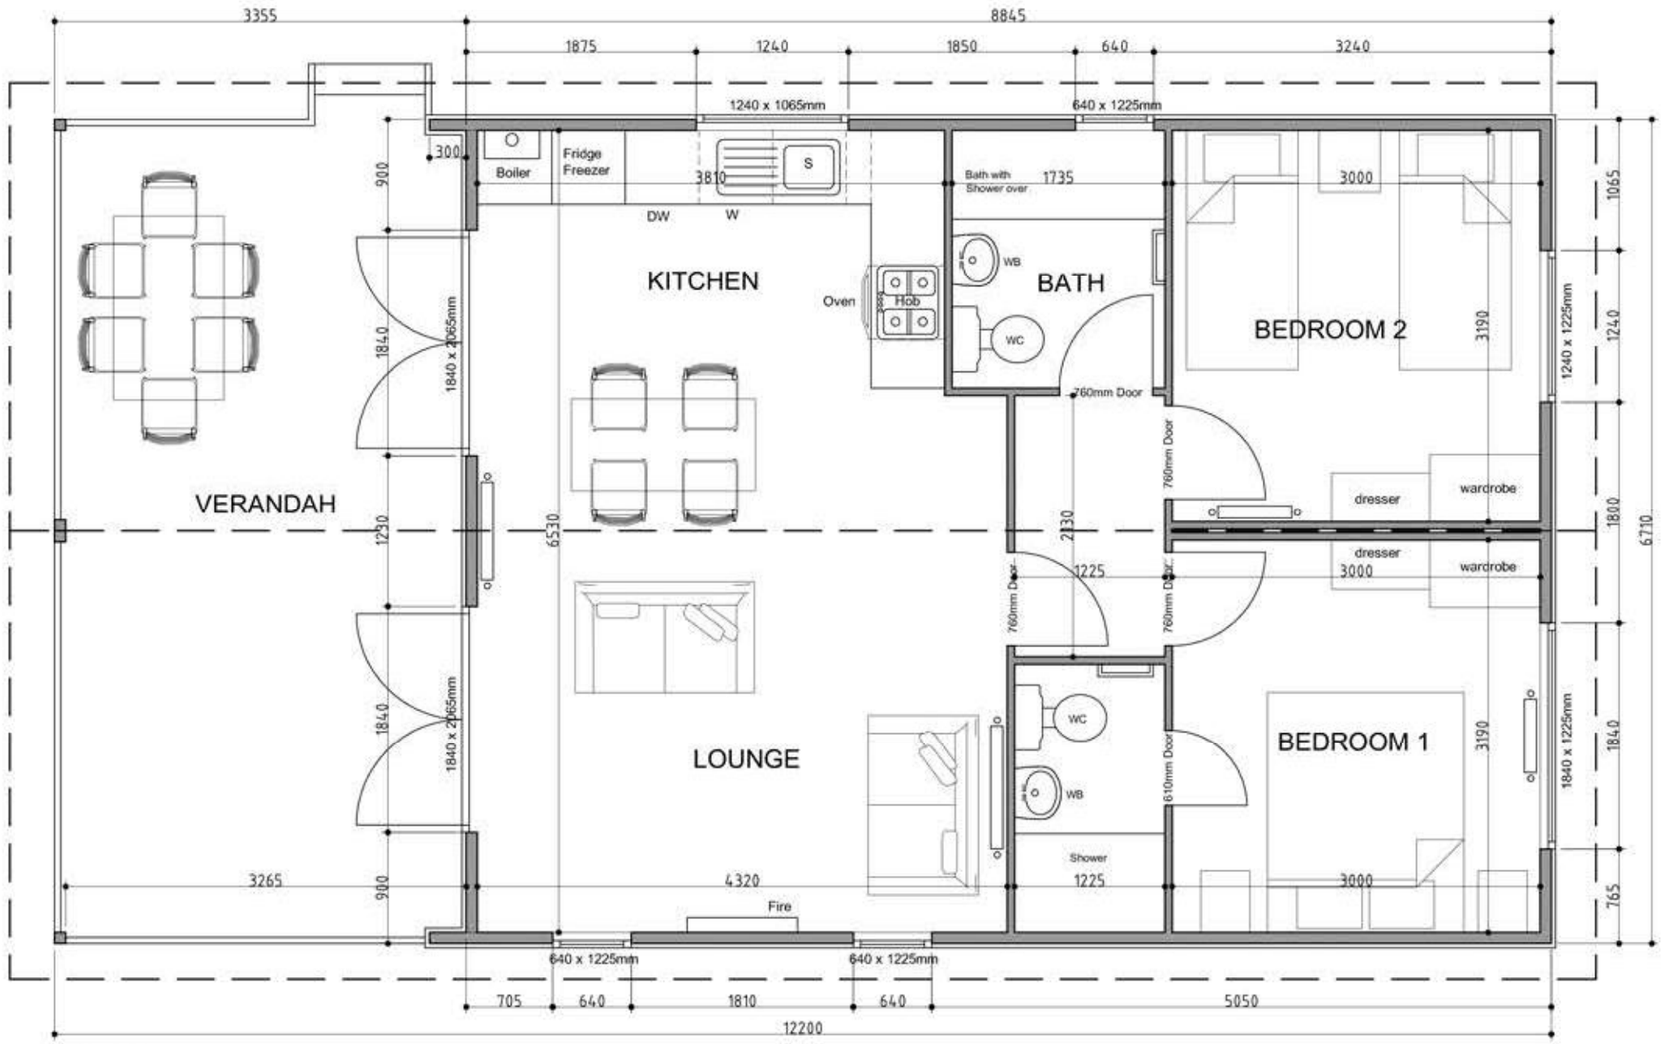




