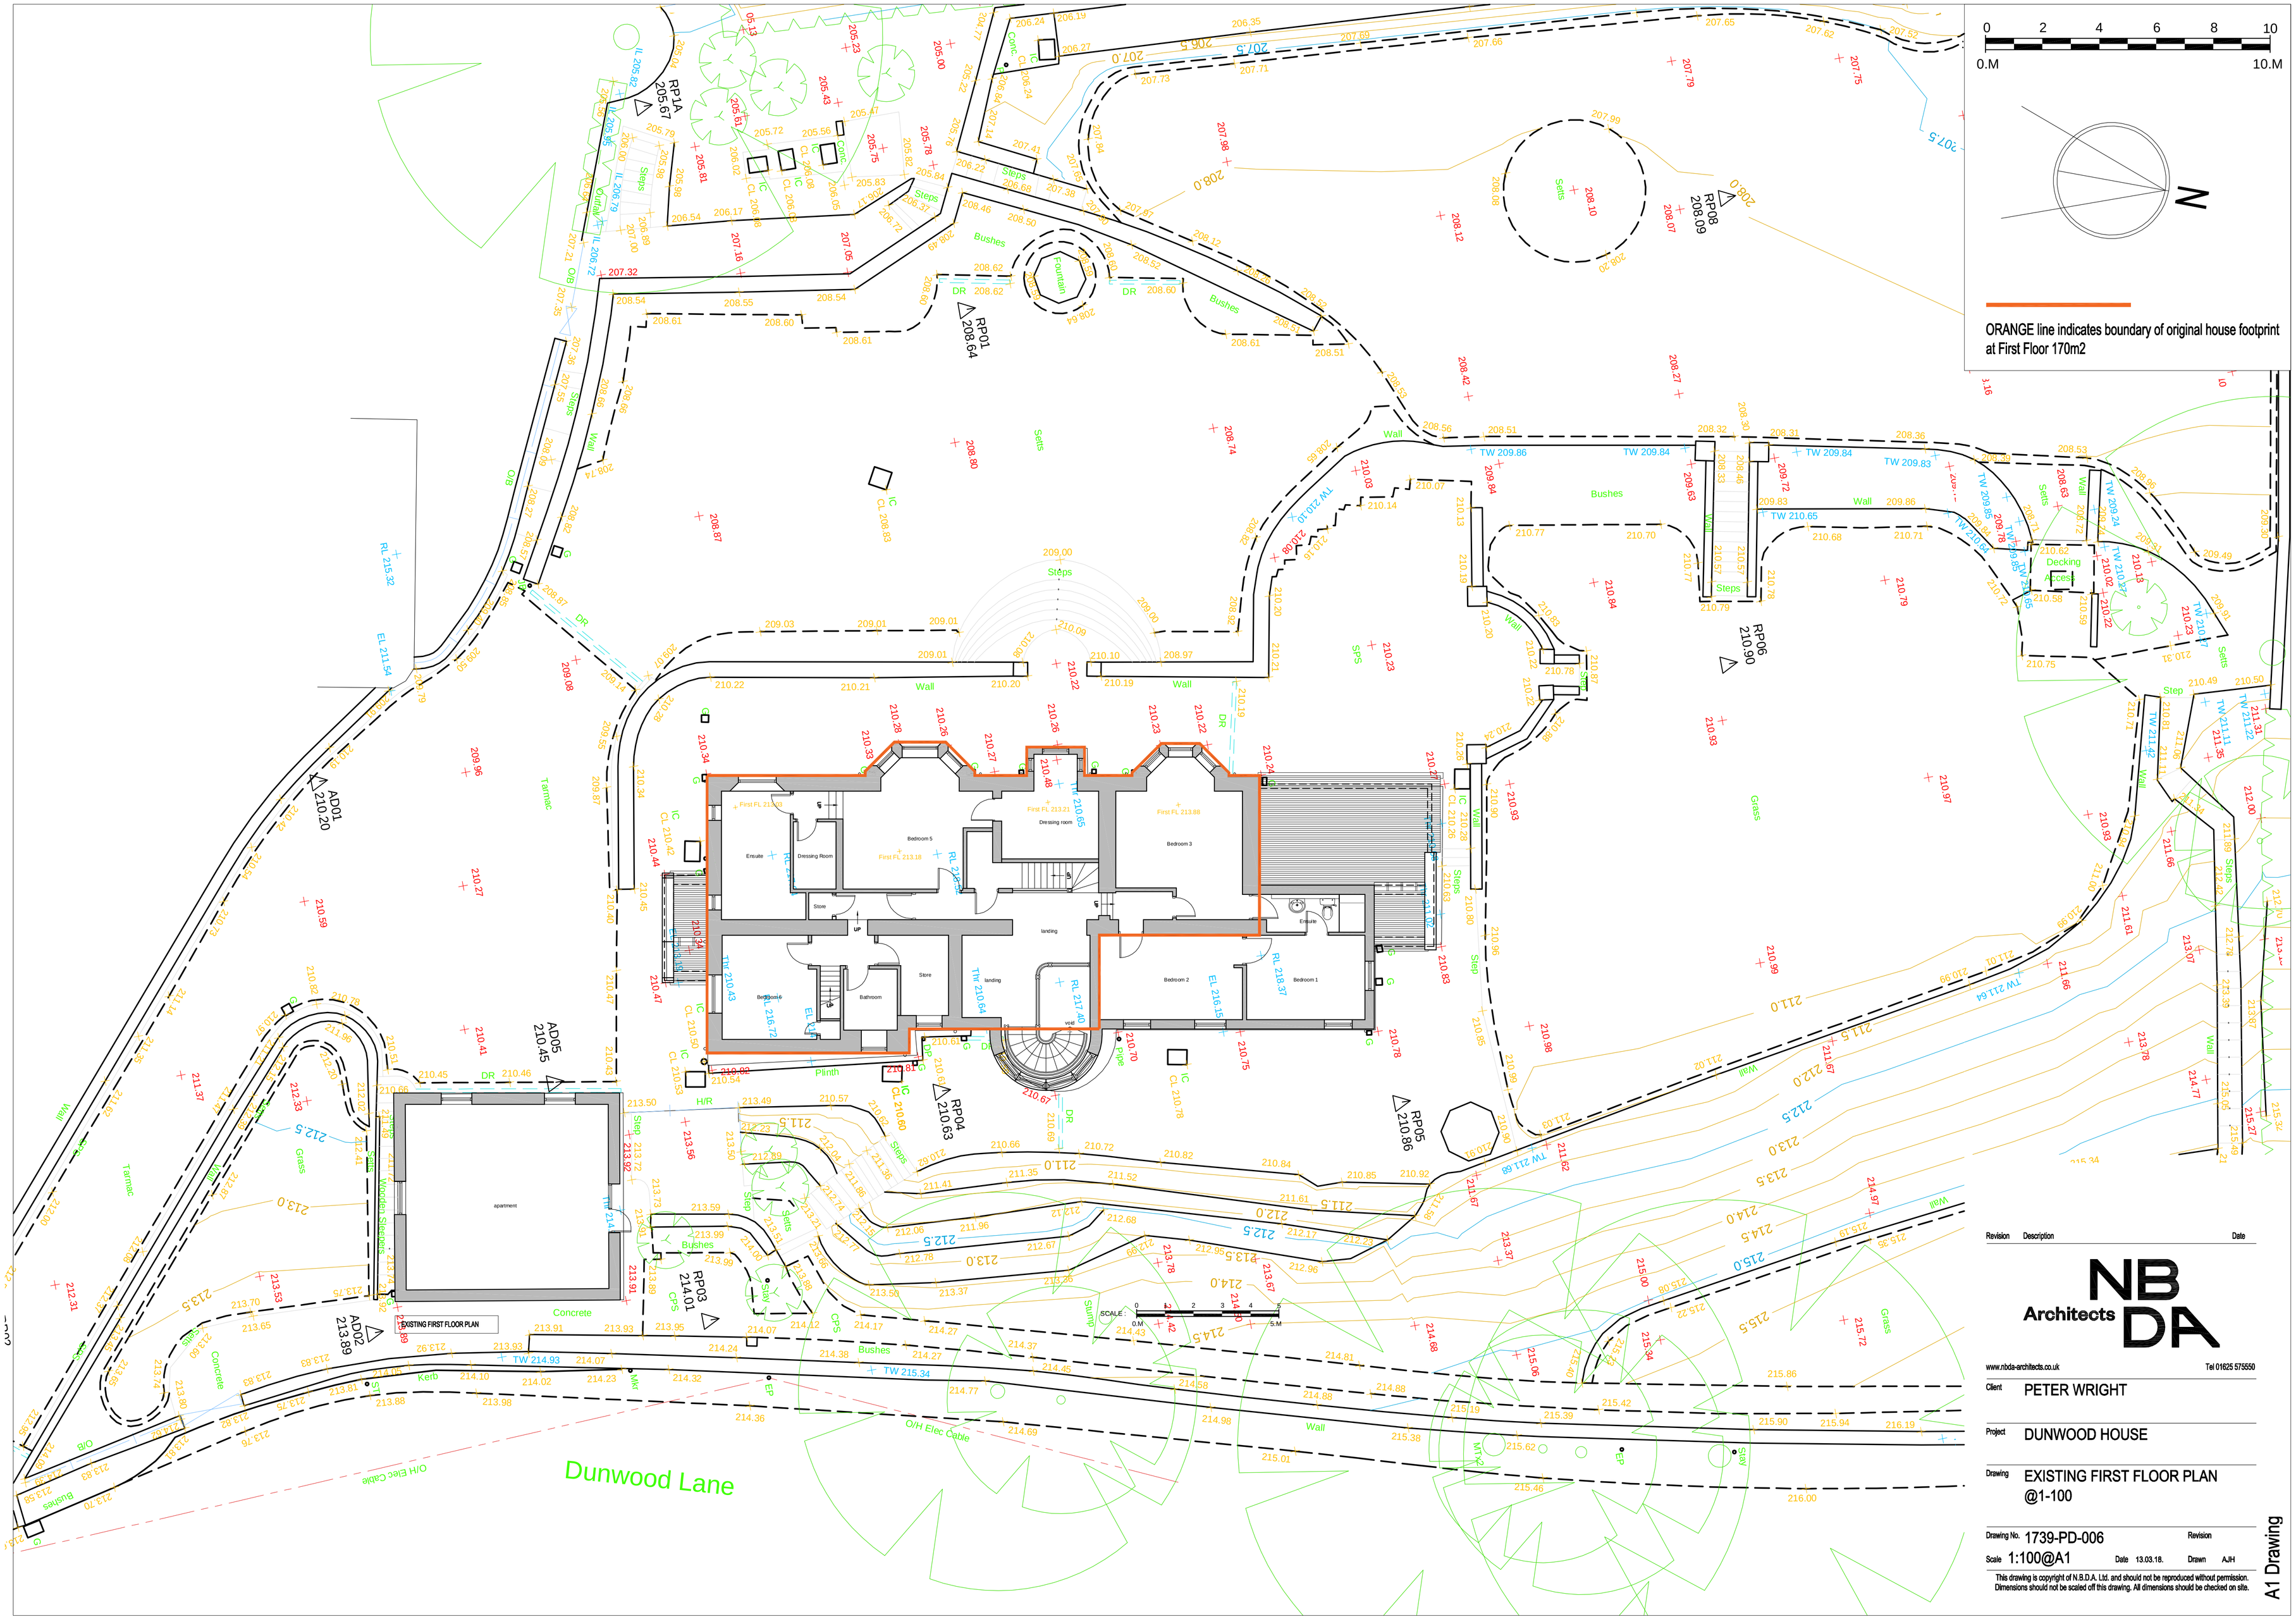

Revision	Description	Date

NBDA Architects

www.nbda-architects.co.uk Tel 01625 575550

Client: PETER WRIGHT

Project: DUNWOOD HOUSE

Drawing: EXISTING FIRST FLOOR PLAN @1-100

Drawing No. 1739-PD-006 Revision

Scale 1:100@A1 Date 13.03.18. Drawn AJH

This drawing is copyright of N.B.D.A. Ltd. and should not be reproduced without permission. Dimensions should not be scaled off this drawing. All dimensions should be checked on site.

A1 Drawing