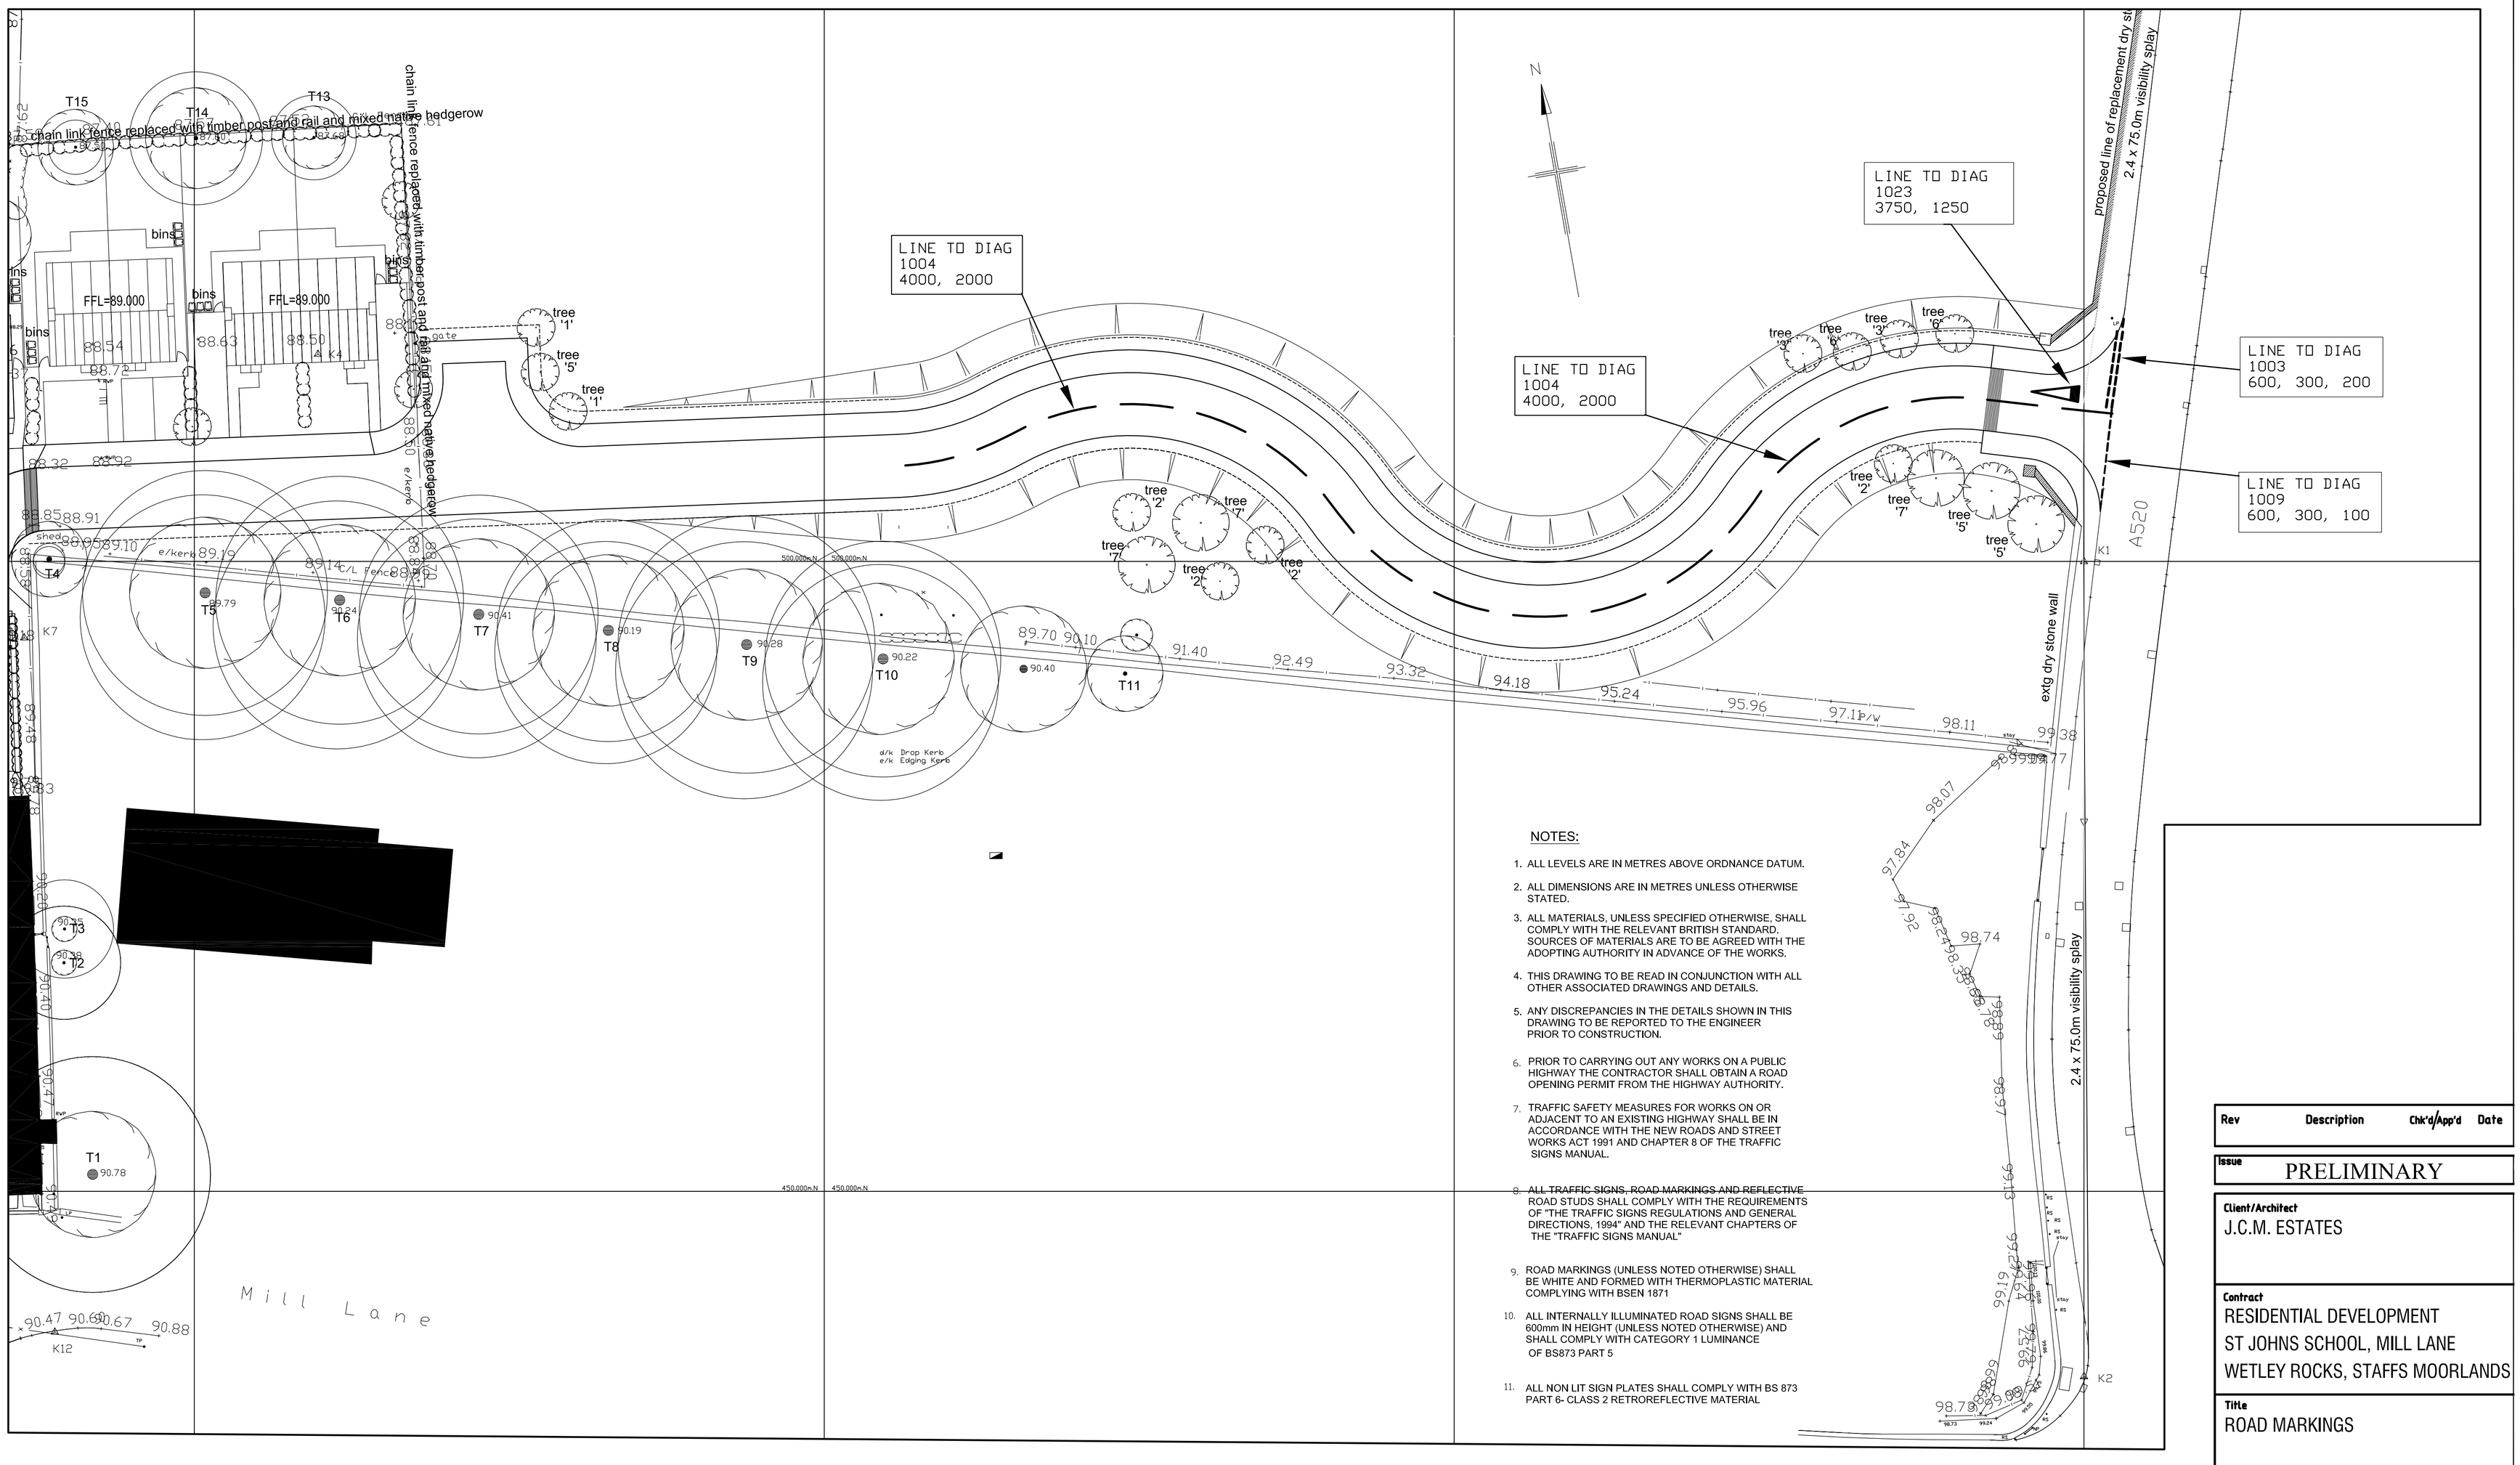

NOTES:

1. ALL LEVELS ARE IN METRES ABOVE ORDNANCE DATUM.
2. ALL DIMENSIONS ARE IN METRES UNLESS OTHERWISE STATED.
3. ALL MATERIALS, UNLESS SPECIFIED OTHERWISE, SHALL COMPLY WITH THE RELEVANT BRITISH STANDARD. SOURCES OF MATERIALS ARE TO BE AGREED WITH THE ADOPTING AUTHORITY IN ADVANCE OF THE WORKS.
4. THIS DRAWING TO BE READ IN CONJUNCTION WITH ALL OTHER ASSOCIATED DRAWINGS AND DETAILS.
5. ANY DISCREPANCIES IN THE DETAILS SHOWN IN THIS DRAWING TO BE REPORTED TO THE ENGINEER PRIOR TO CONSTRUCTION.
6. PRIOR TO CARRYING OUT ANY WORKS ON A PUBLIC HIGHWAY THE CONTRACTOR SHALL OBTAIN A ROAD OPENING PERMIT FROM THE HIGHWAY AUTHORITY.
7. TRAFFIC SAFETY MEASURES FOR WORKS ON OR ADJACENT TO AN EXISTING HIGHWAY SHALL BE IN ACCORDANCE WITH THE NEW ROADS AND STREET WORKS ACT 1991 AND CHAPTER 8 OF THE TRAFFIC SIGNS MANUAL.
8. ALL TRAFFIC SIGNS, ROAD MARKINGS AND REFLECTIVE ROAD STUDS SHALL COMPLY WITH THE REQUIREMENTS OF "THE TRAFFIC SIGNS REGULATIONS AND GENERAL DIRECTIONS, 1994" AND THE RELEVANT CHAPTERS OF THE "TRAFFIC SIGNS MANUAL."
9. ROAD MARKINGS (UNLESS NOTED OTHERWISE) SHALL BE WHITE AND FORMED WITH THERMOPLASTIC MATERIAL COMPLYING WITH BSEN 1871
10. ALL INTERNALLY ILLUMINATED ROAD SIGNS SHALL BE 600mm IN HEIGHT (UNLESS NOTED OTHERWISE) AND SHALL COMPLY WITH CATEGORY 1 LUMINANCE OF BS873 PART 5
11. ALL NON LIT SIGN PLATES SHALL COMPLY WITH BS 873 PART 6- CLASS 2 RETROREFLECTIVE MATERIAL

Rev	Description	Chk'd/App'd	Date

Issue PRELIMINARY

Client/Architect
J.C.M. ESTATES

Contract
RESIDENTIAL DEVELOPMENT
ST JOHNS SCHOOL, MILL LANE
WETLEY ROCKS, STAFFS MOORLANDS

Title
ROAD MARKINGS

KEYTECH DEVELOPMENT DESIGN LTD
46 SANDBACH ROAD, CONGLETON,CHESHIRE CW12 4LW
Phone/Fax: 01260 275760,e-mail: garyjennett178@btinternet.com

Date 18-06-15 **Scale** 1/250
Original size A1
Drawn GB
Checked **Approved**

Drawing No. **Revision.**
K569-112