A1

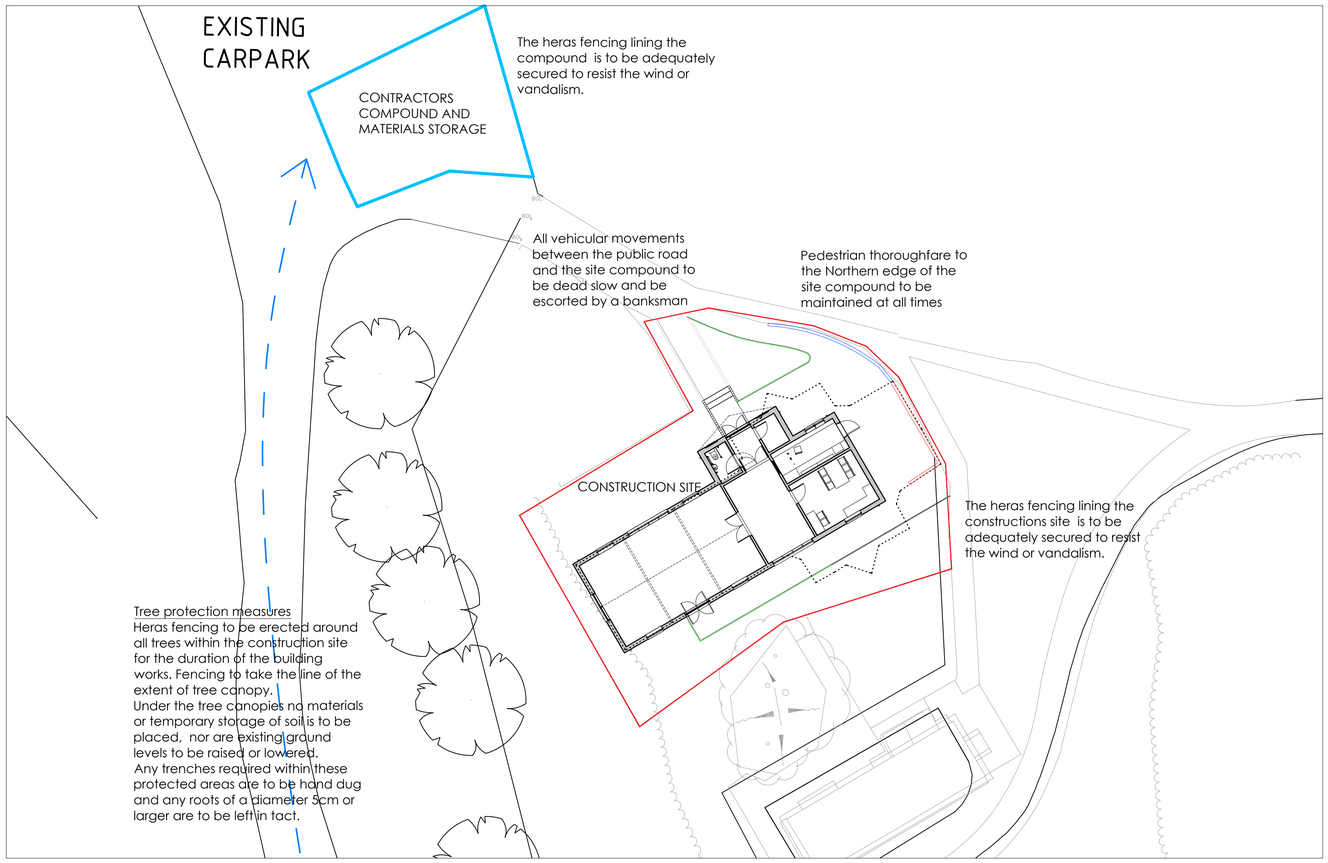



Notes

No.	Description

1. Red line indicates extent of 'normal' site boundary fenced with heras fencing . There are some localised elements of work beyond this red line which can only be done following liaison & prior agreement with the parks team.
2. Ensure all trees and shrubs have their canopies and roots protected (to the satisfaction of the LA tree officer) for the duration of the build
3. Contractors parking to be in the public car park
4. Contractor to take dilapidations photos of the access road and car park (and circulate) prior to the works commencing. Should any damage occur as a result of contractors HGVs then this will need to be reinstated.

Revision	Date	Description
-	01.11.18	NON-MATERIAL AMENDMEN1 Building moved 2300mm NE

Pinnegar Hayward Design
The Flaghouse
16 Graham Street
Birmingham
B1 3JR
Tel: 0121 236 7009
Email: design@p-h-d.co.uk
Web: www.p-h-d.co.uk

Client
Stoke on Trent City Council

Project
Park Hall Visitor Centre

Location
Stoke on Trent, Hulme Road

Drawing Title
Site Constraints Plan
/ Contractors Compound

Stage
Planning

Scale	Date	Drawn	Revision
1:200/500	July'18	JL	

Job No.	Drawing No.	Checked
2229	403	OCH