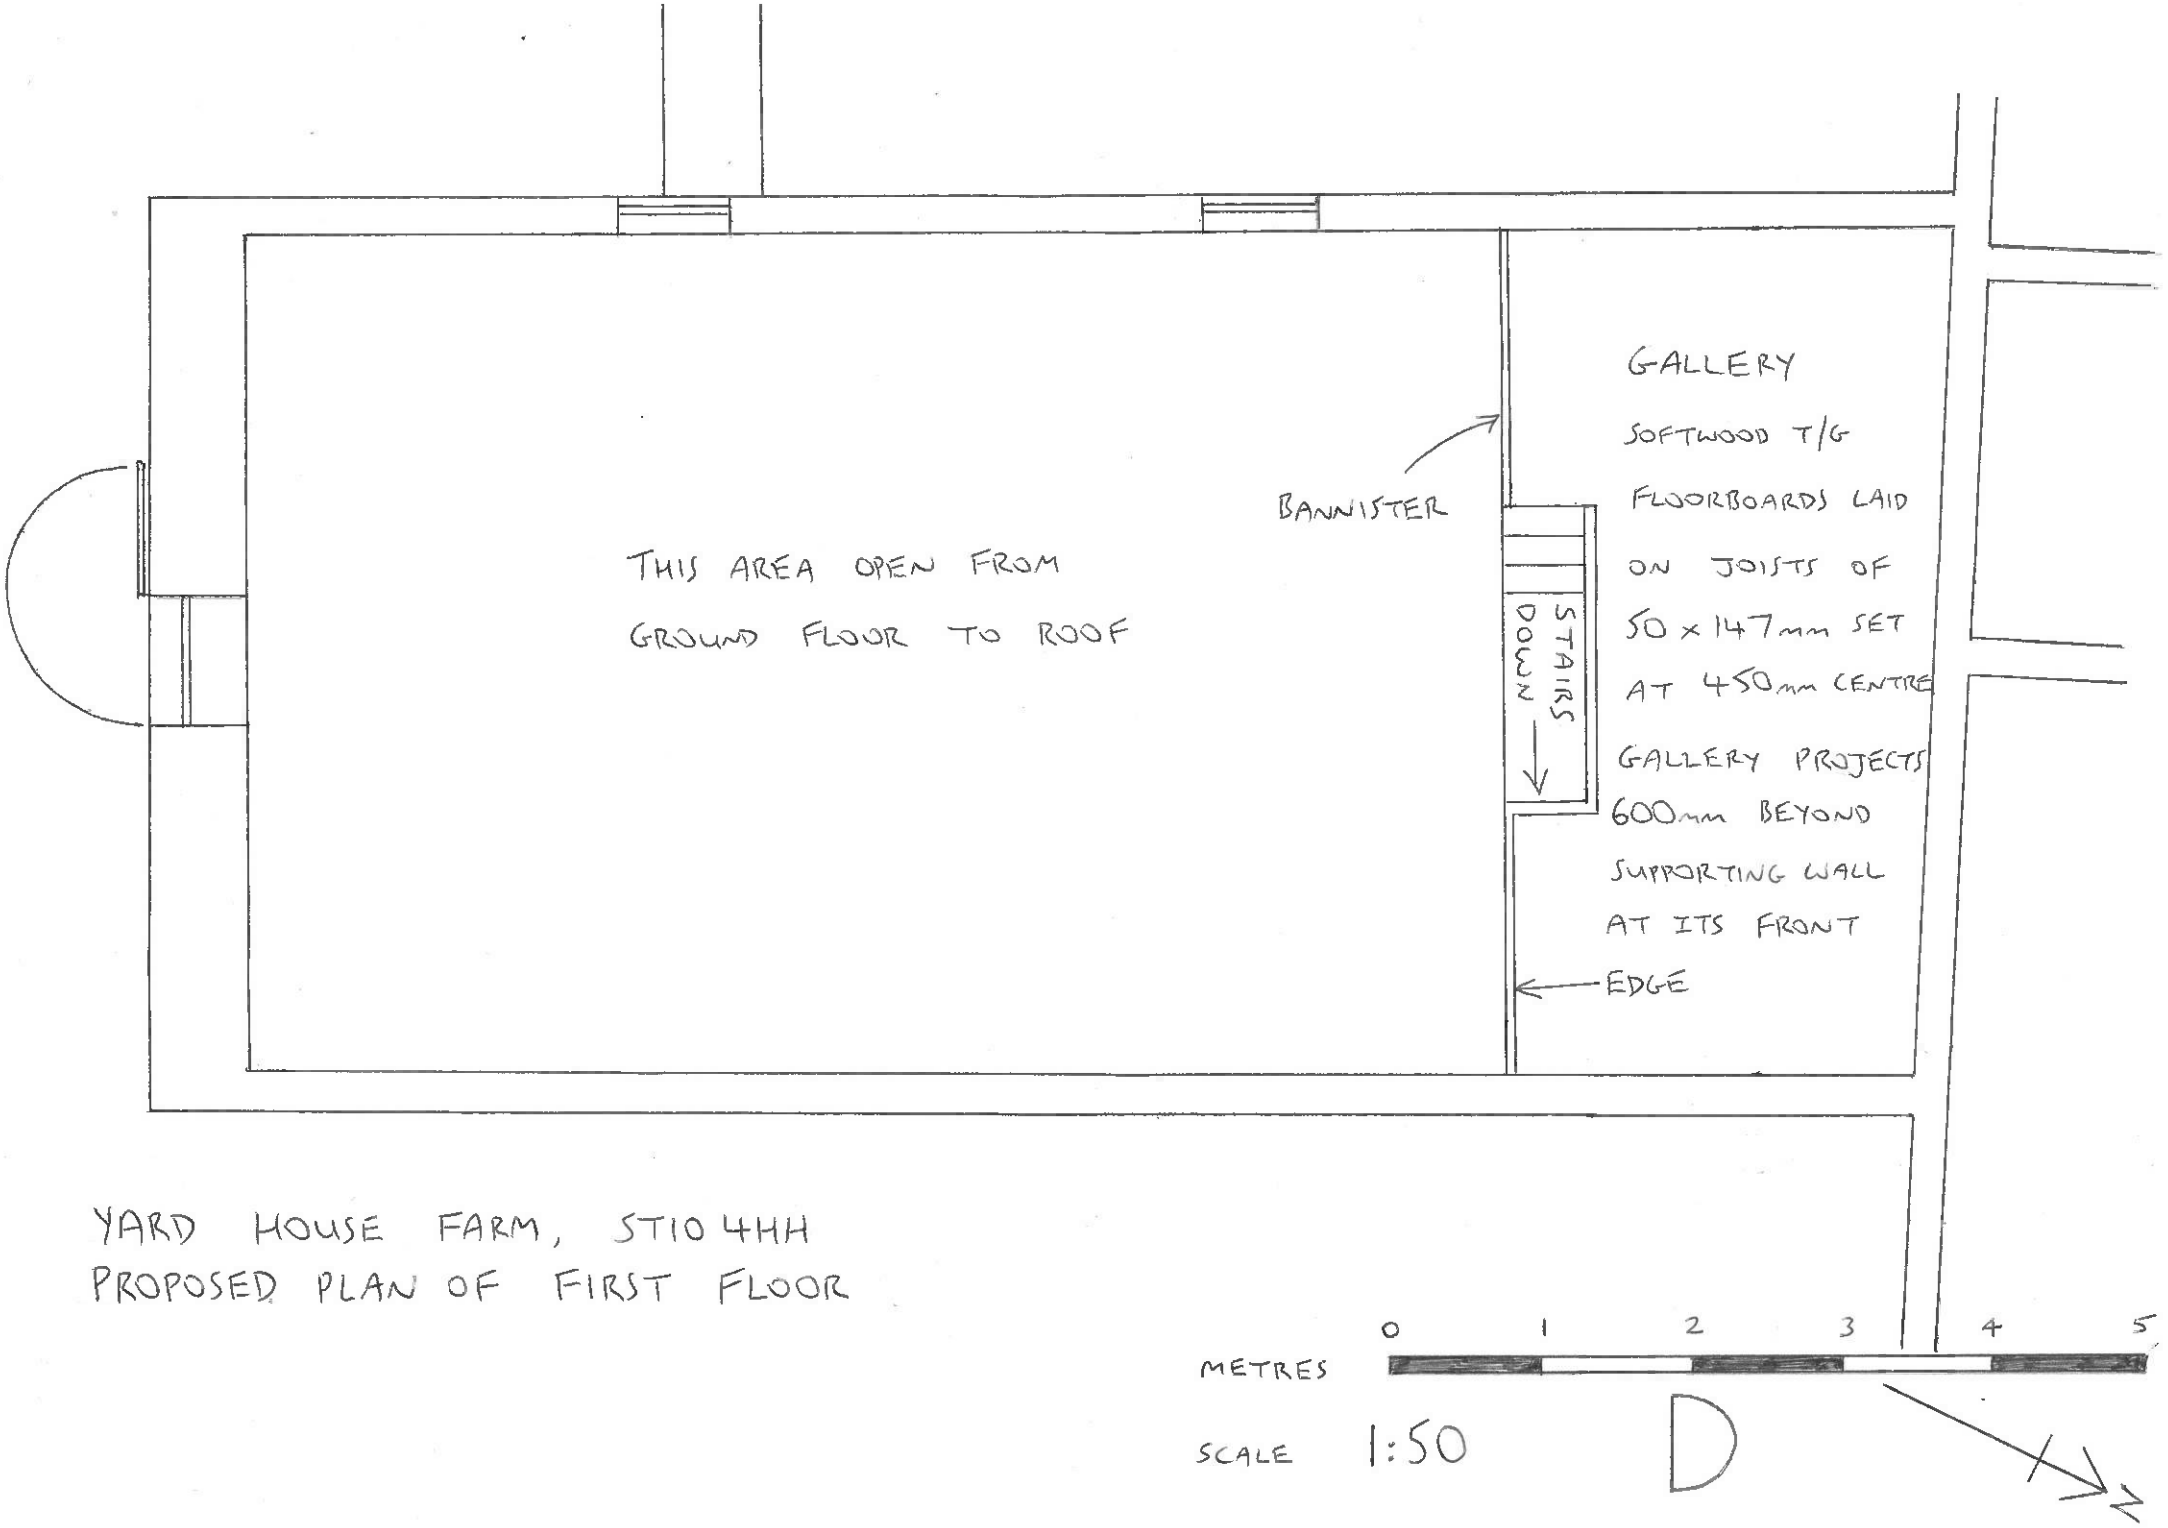

YARD HOUSE FARM, ST10 4HH
PROPOSED PLAN OF FIRST FLOOR