Copyright of this drawing is vested in the Architect and it must not be copied or reproduced without consent. Figured dimensions only are to be taken from this drawing. All contractors must visit the site and be responsible for taking and checking all dimensions relative to their work. Hewitt&Carr Architects Ltd are to be advised of any variation between drawings and site conditions.

Rev.	Drawn	Comments	Date
A	KB	Red line changed	10.07.17



FIRST FLOOR PLAN 1:100

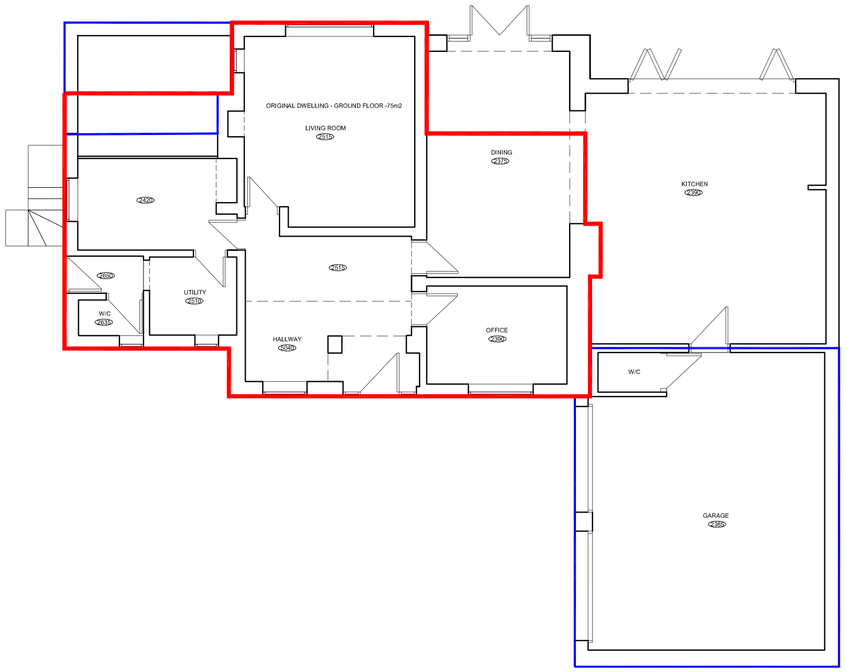

GROUND FLOOR PLAN 1:100

Hewitt&Carr Architects
A: 2-4 Cross Street I Cheadle I Staffordshire I ST10 1NP
T: 01538 756888
E: enquiries@hcarchitects.co.uk
W: www.hcarchitects.co.uk

Client
Mr Ward

Project
Existing Drawings and Proposal

PLANNING

Title
Orginal Dwelling and Proposed

Status
Planning

Date July 2017 Drawn KB

Scale @A2 As Stated Checked

Project No 00664 Drawing No. AL(0)02 Rev A

File Ref: H:\