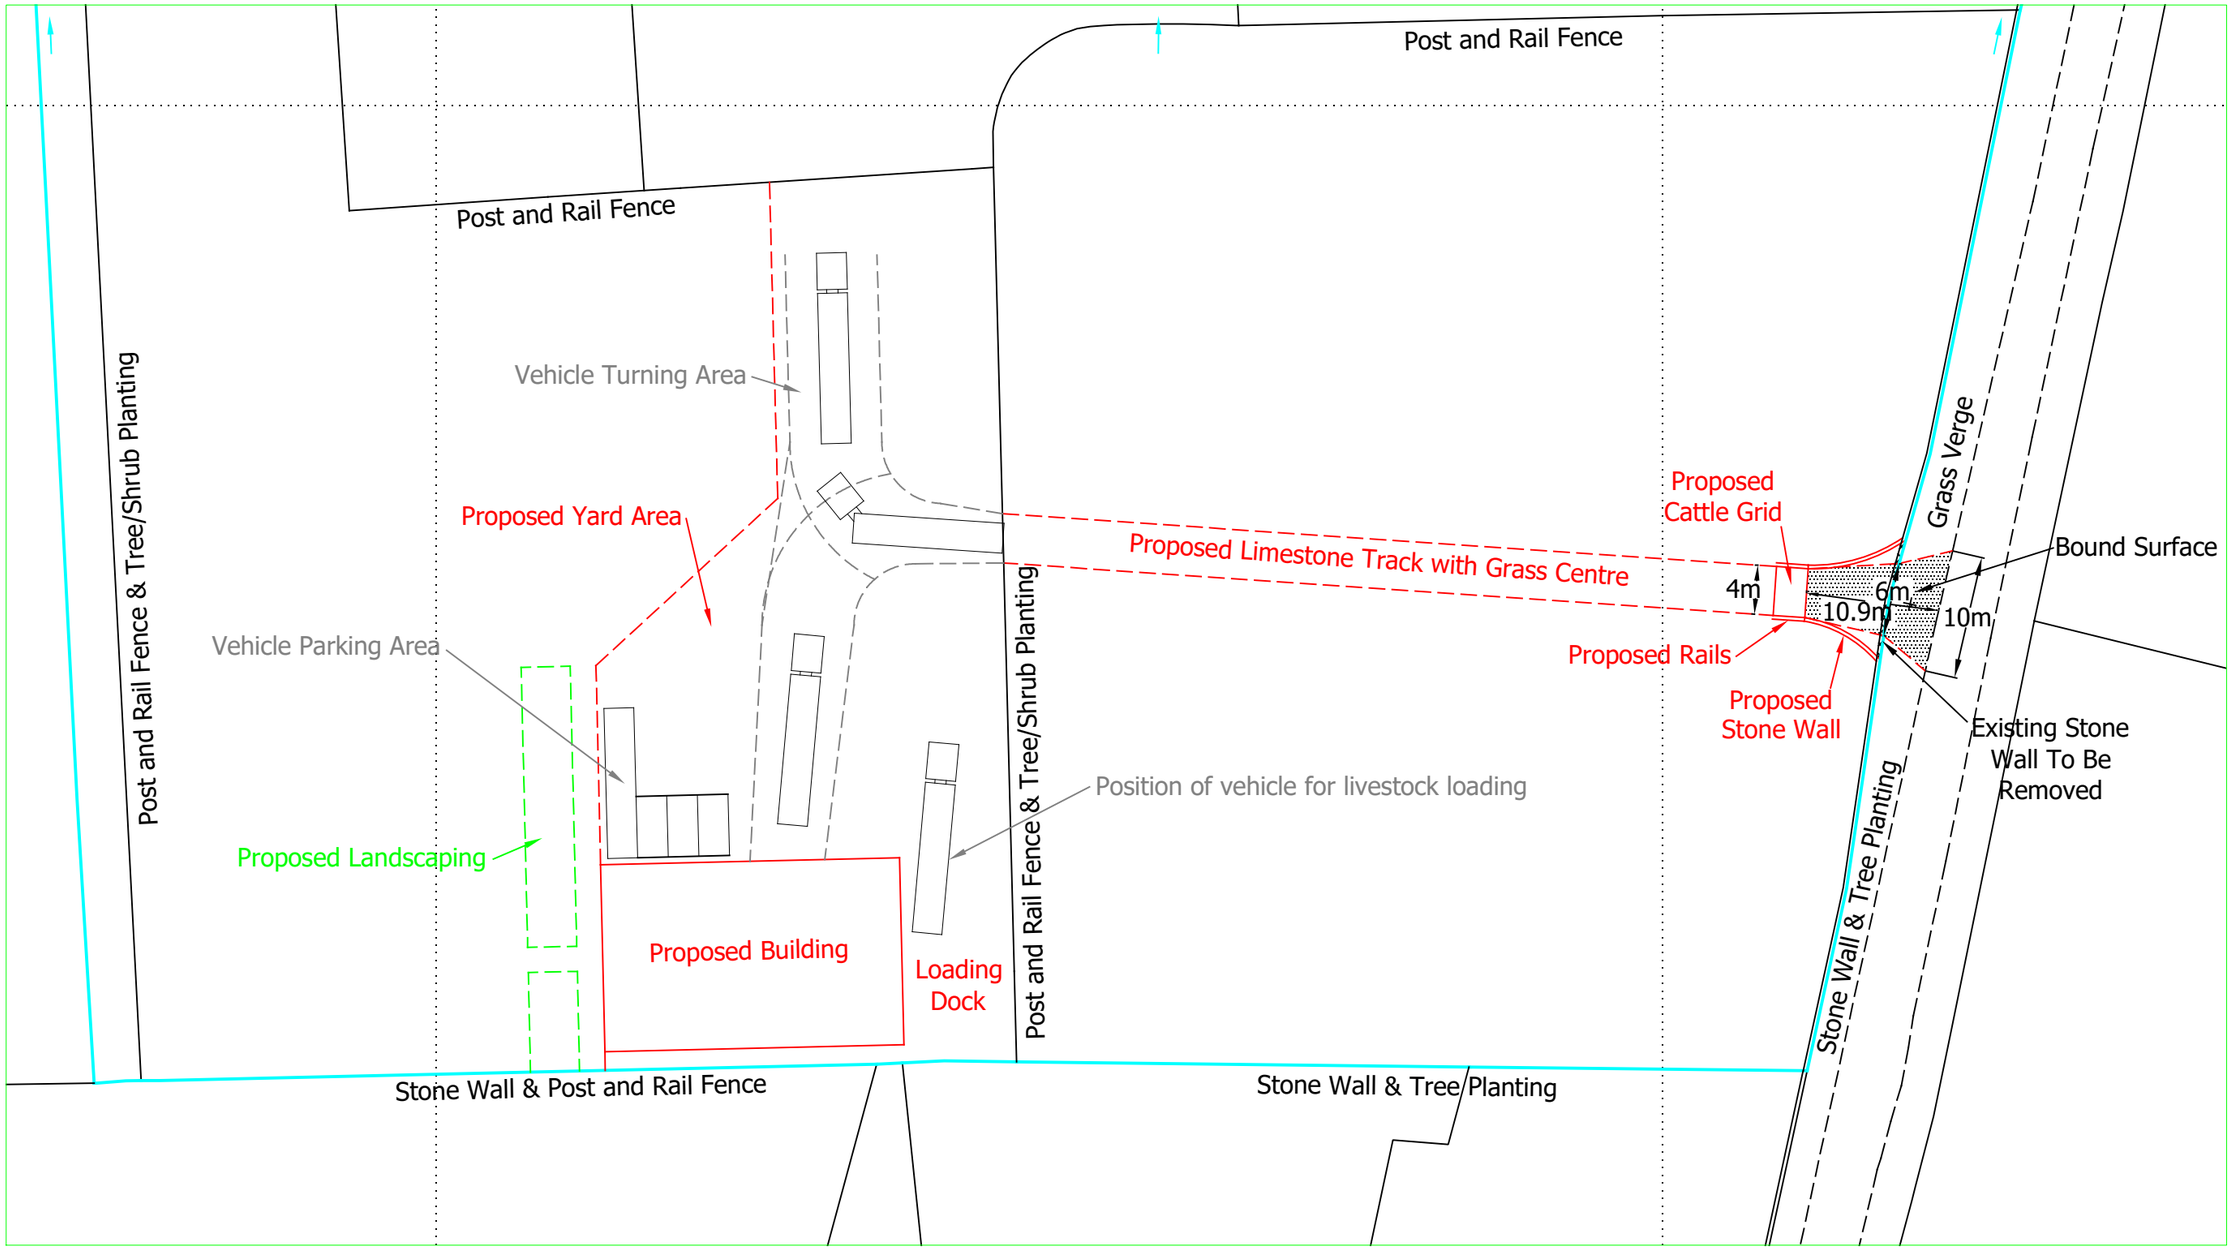

Reproduced from Ordnance Survey digital map data, 1:2500 scale, by permission of Ordnance Survey on behalf of The Controller of Her Majesty's Stationery Office.
© Crown copyright. All rights reserved. Licence Number: 100005813

BAGSHAWS
Land · Property · Livestock

Vine House, Ashbourne, Derbyshire. DE6 1AE
Telephone: 01335 342201 opt:2
www.bagshaws.com

Applicant:	C & R Livestock Haulage Ltd Mount Pleasant Farm, Windycote Lane, Dilhorne, Stoke On Trent. ST10 2PP
Proposal:	Proposed Building, Yard Area & Access
Scales: 1:500 @ A3	Detail: Block plan
Date: 7th July 2017	Drawing No. 13863-002A