


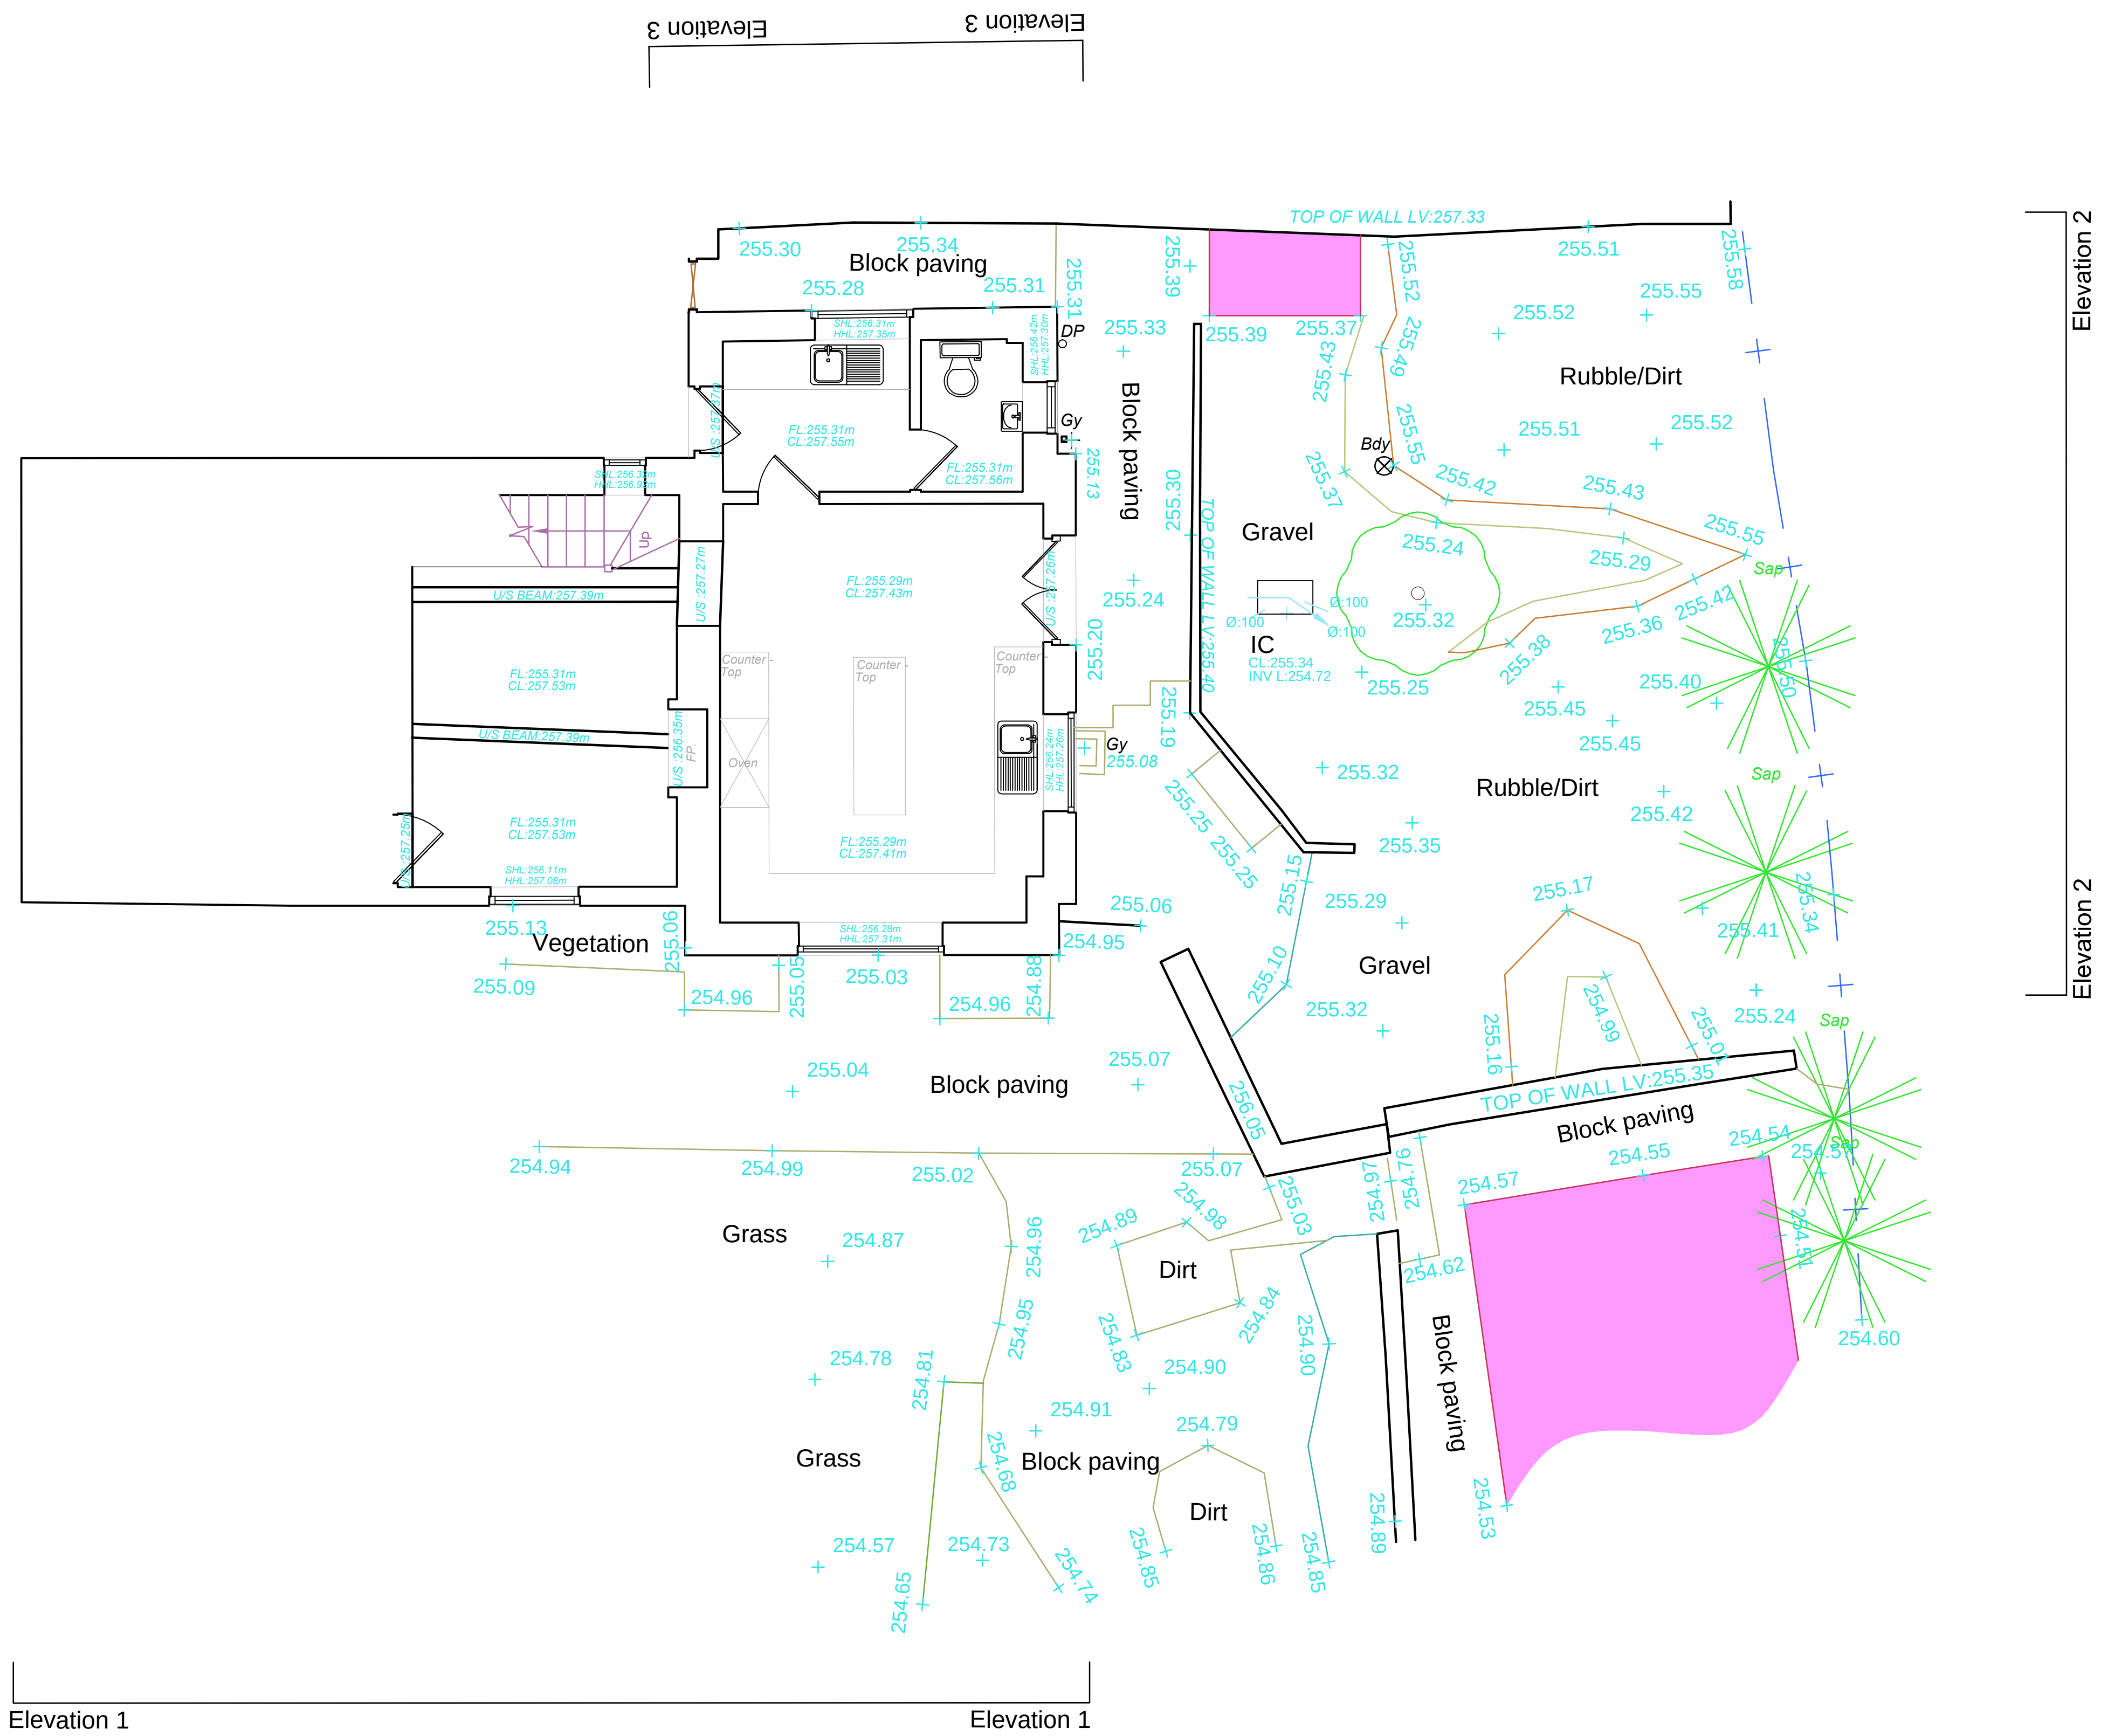


Datum 254.00m

Elevation 1



Datum 254.00m

Elevation 2

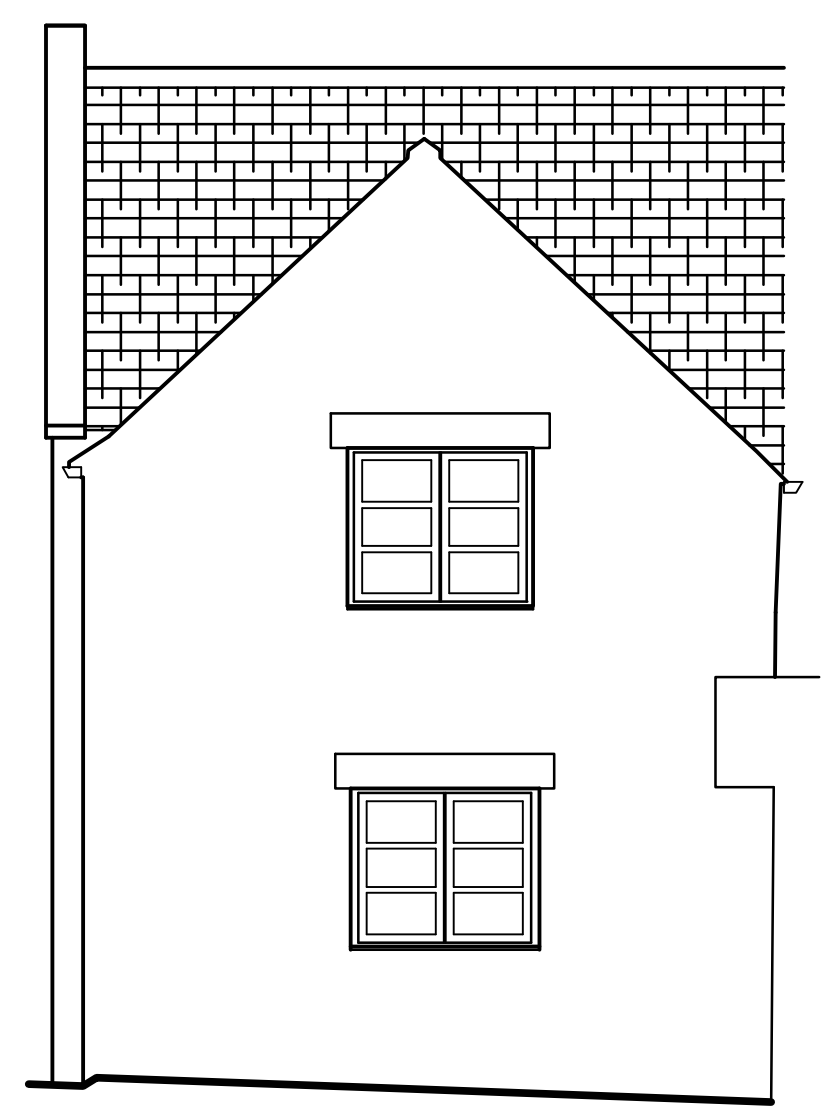

Datum 254.00m

Elevation 3

GREY RICHARDS TROWELL ARCHITECTURE

Address: 1-3 Greenhill, Wirksworth, Derbyshire, DE4 4EN
Tel: 01629 825491
Email: info@grtarchitecture.co.uk
Website: www.grtarchitecture.co.uk

Client:	Debbie Barnish & Marc Lovett		
Project:	Garden Room for Farley Cottage		
Address:	Farley Cottage School Green Ipstones		
Drawing:	002 - Existing Plans and Elevations		
Dwg No:	002	Date:	27/11/18
Scale:	1:100	Paper size:	A2
RIBA Stage:	3		

Please Note:

Drawings up to RIBA Work Stage 4 are not sufficiently detailed for construction

© Grey Richards Trowell Architecture all rights reserved